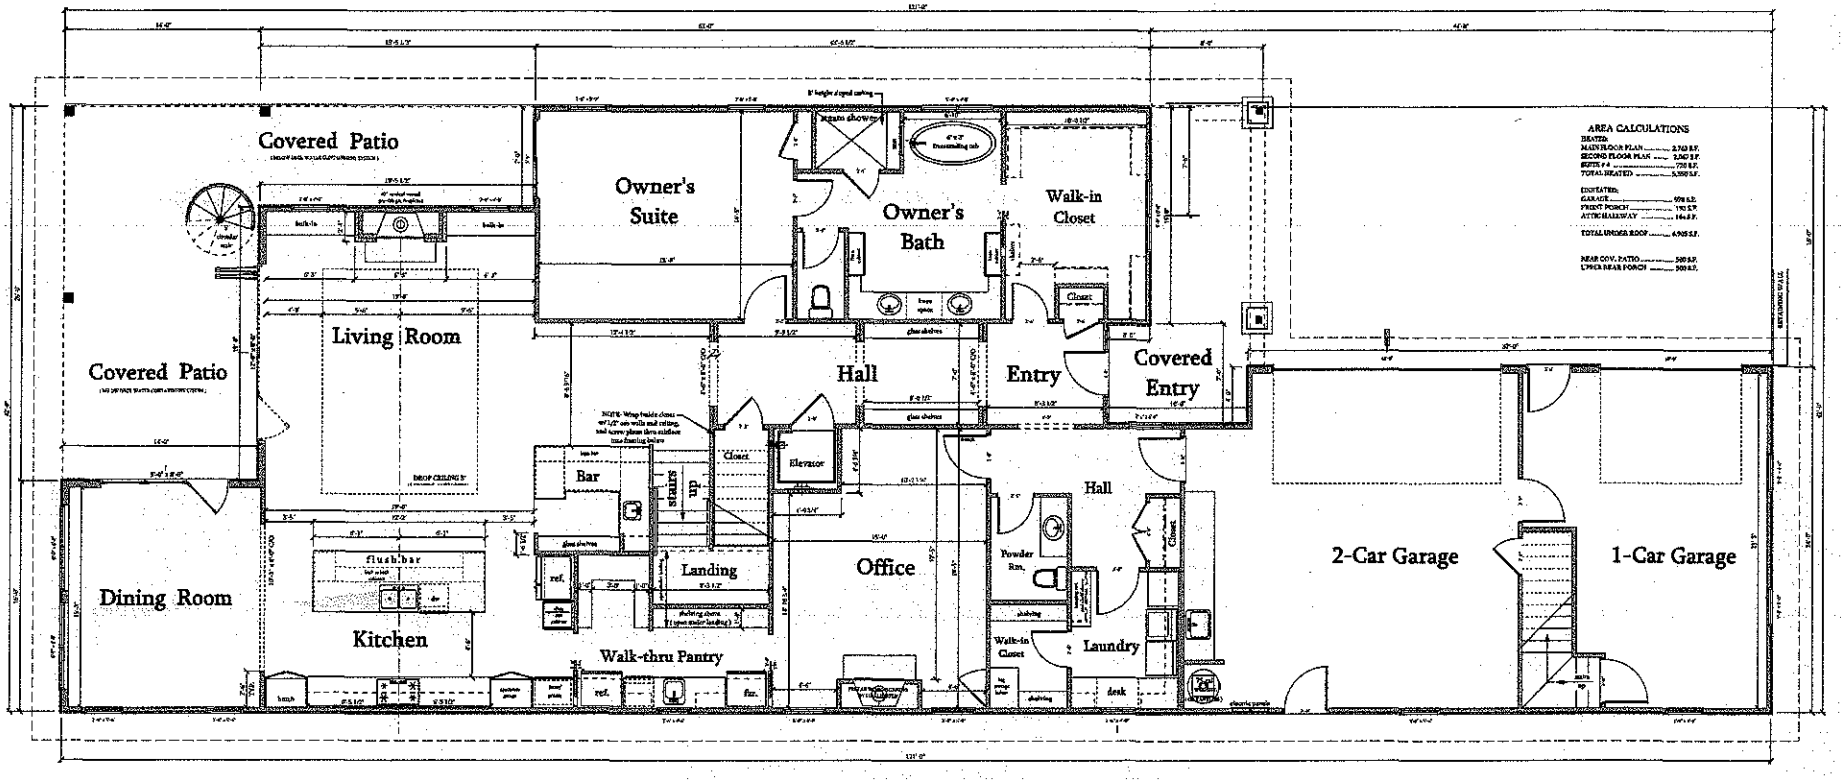


1 / A-1 **MAIN LEVEL PLAN**

SCALE: 1/4" = 1'-0" 9' CEILING THIS LEVEL

U.S. HOME DESIGNS, INC.
Designer: Stephen W. Tinsley cell: 704-309-0763 wtinsley@msn.com
www.ushomedesigns.com

Needham Residence


MAIN LEVEL FLOOR PLAN

SCALE: 1/4" = 1'-0"

SHEET No. A-1 OF

10-4-14

Acknowledgement Of Plans Submittal ONLY!
Date
Date
APPROVED DEC 02 2014

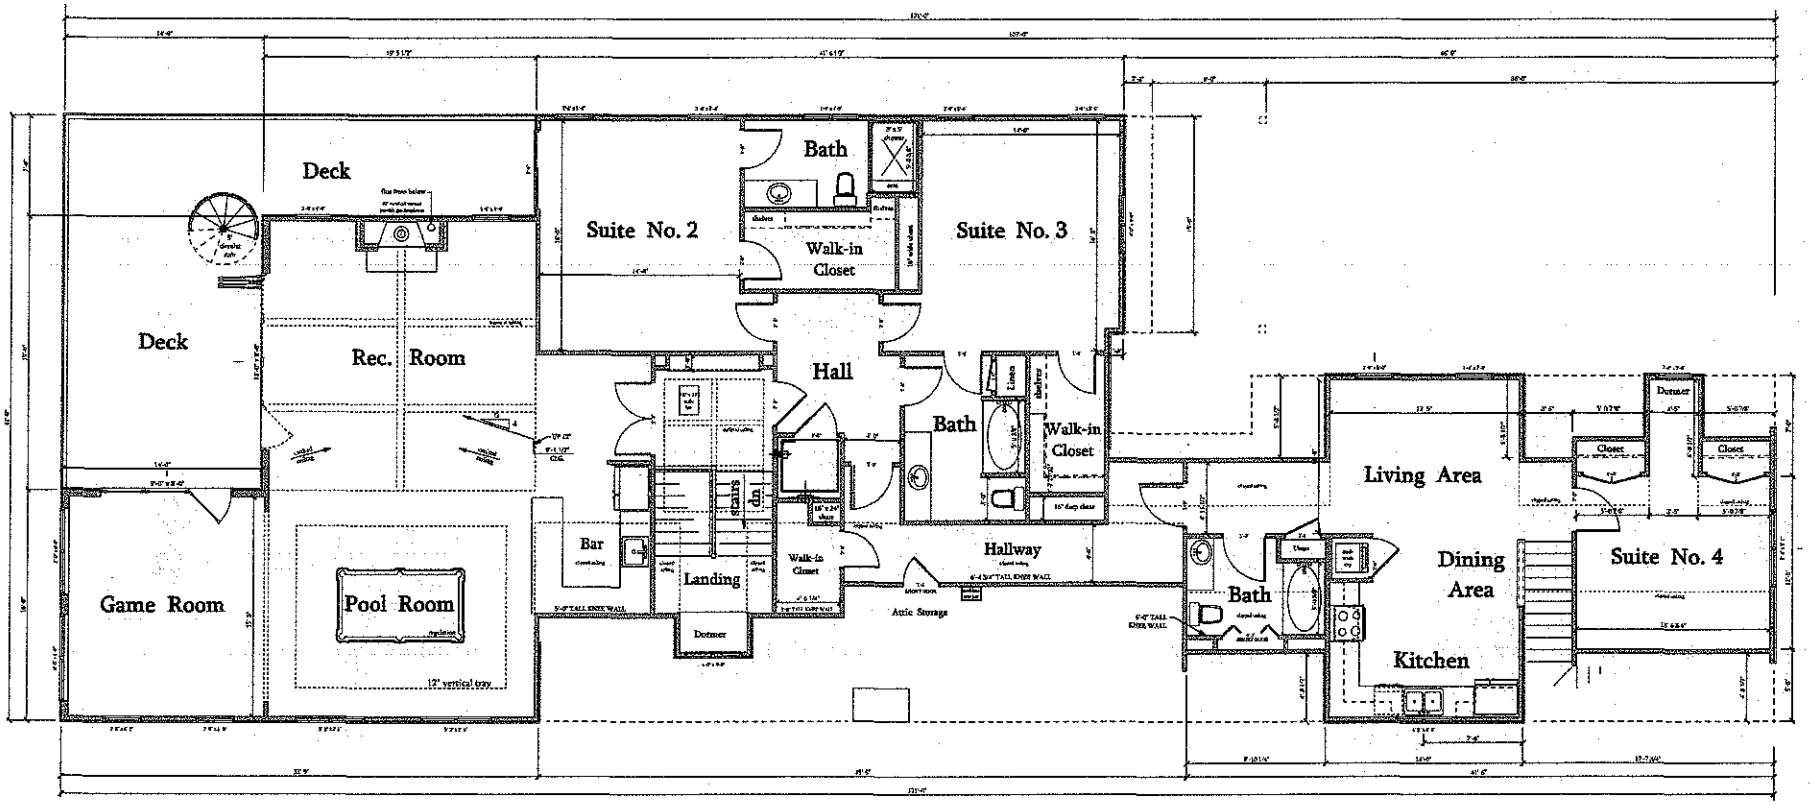

1 / A-2 **UPPER LEVEL PLAN**

SCALE: 1/4" = 1'-0" 9' CEILING - TYPICAL

U.S. HOME DESIGNS, INC.

Designer: Stephen W. Tinsley cell: 704-309-0702 swtinsley@msn.com
www.ushomedesigns.com

UPPER LEVEL FLOOR PLAN — Needham Residence

SCALE: 1/4" = 1'-0"

SHEET No. A-2 OF

© Copyright 2014 U.S. Home Designs, Inc. All rights reserved

Acknowledgement Of Plans Submittal ONLY!

Builder/Agent Date 11/19/14

APPROVED DEC 02 2014

Date