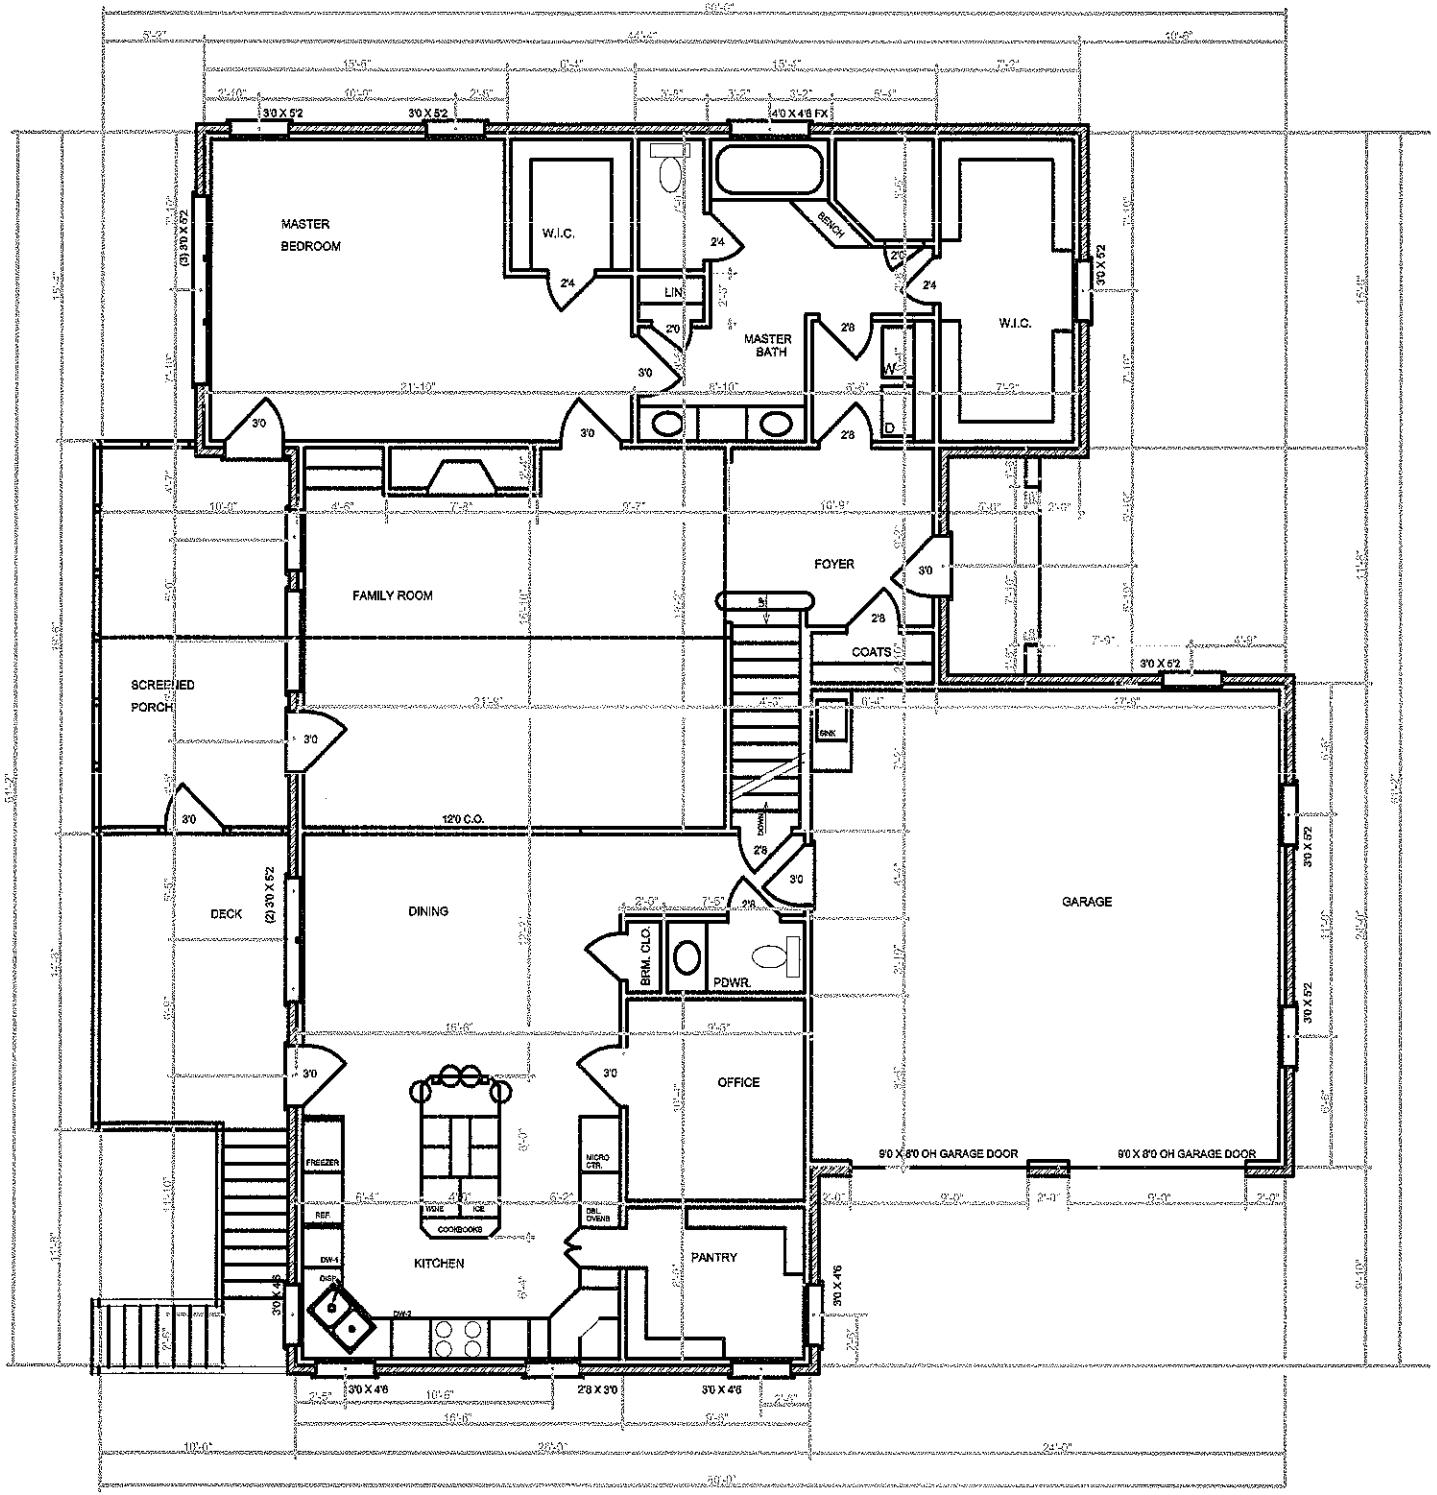



FIRST FLOOR PLAN

Acknowledgement Of
Plans Submittal ONLY!
Judy Mulcahy Date 11-24-10
Nelson A Brown Date 11/24/10

WHITEHEAD ENTERPRISES INC

DRAWN BY:

FIR
SEC
TO
UP
GAR
SCR

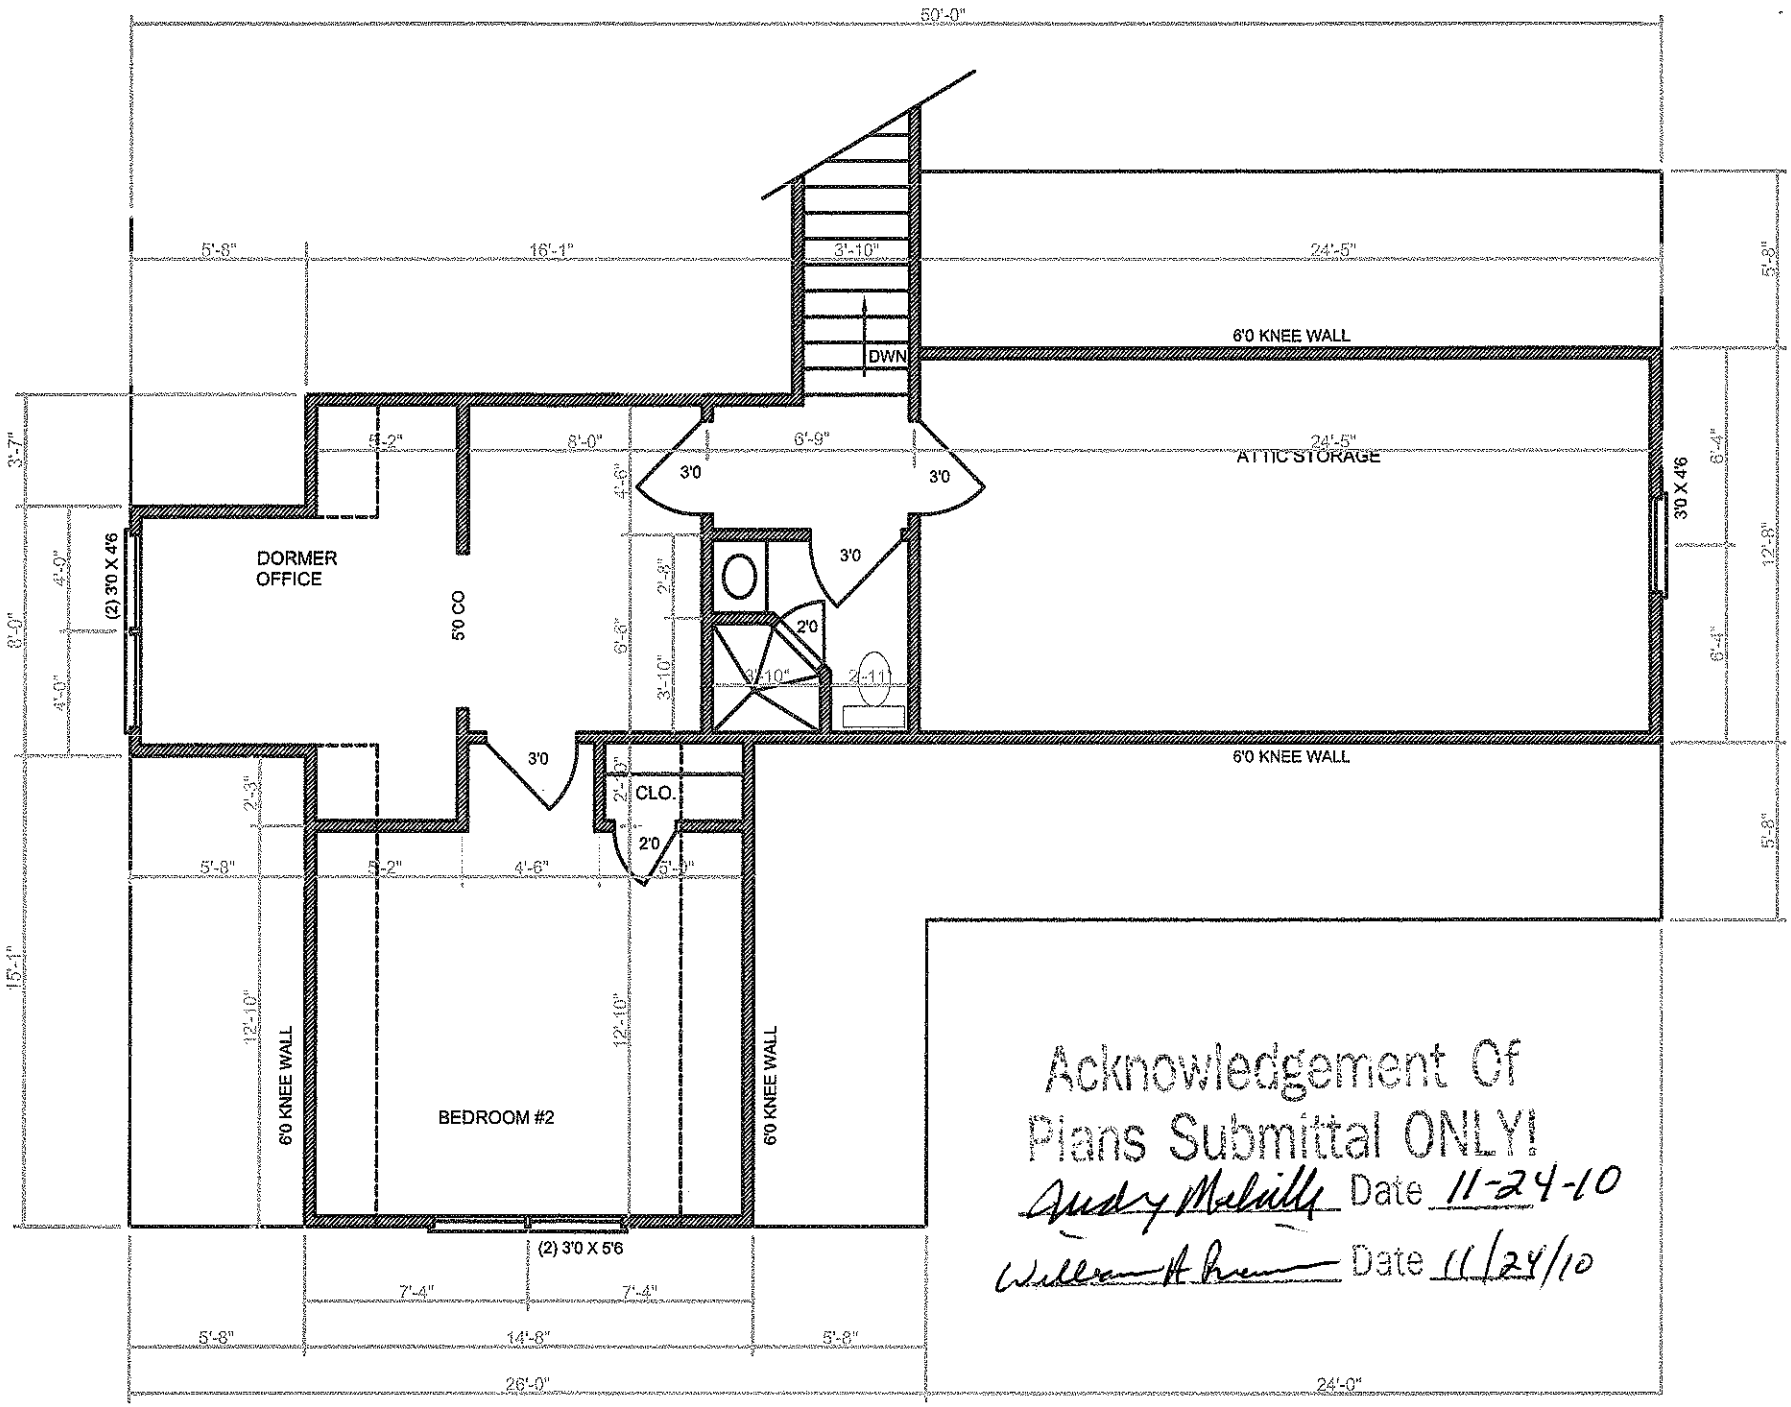


Acknowledgement Of
Plans Submittal ONLY!

Date 11-24-10

Date 11/24/10

SECOND FLOOR PLAN

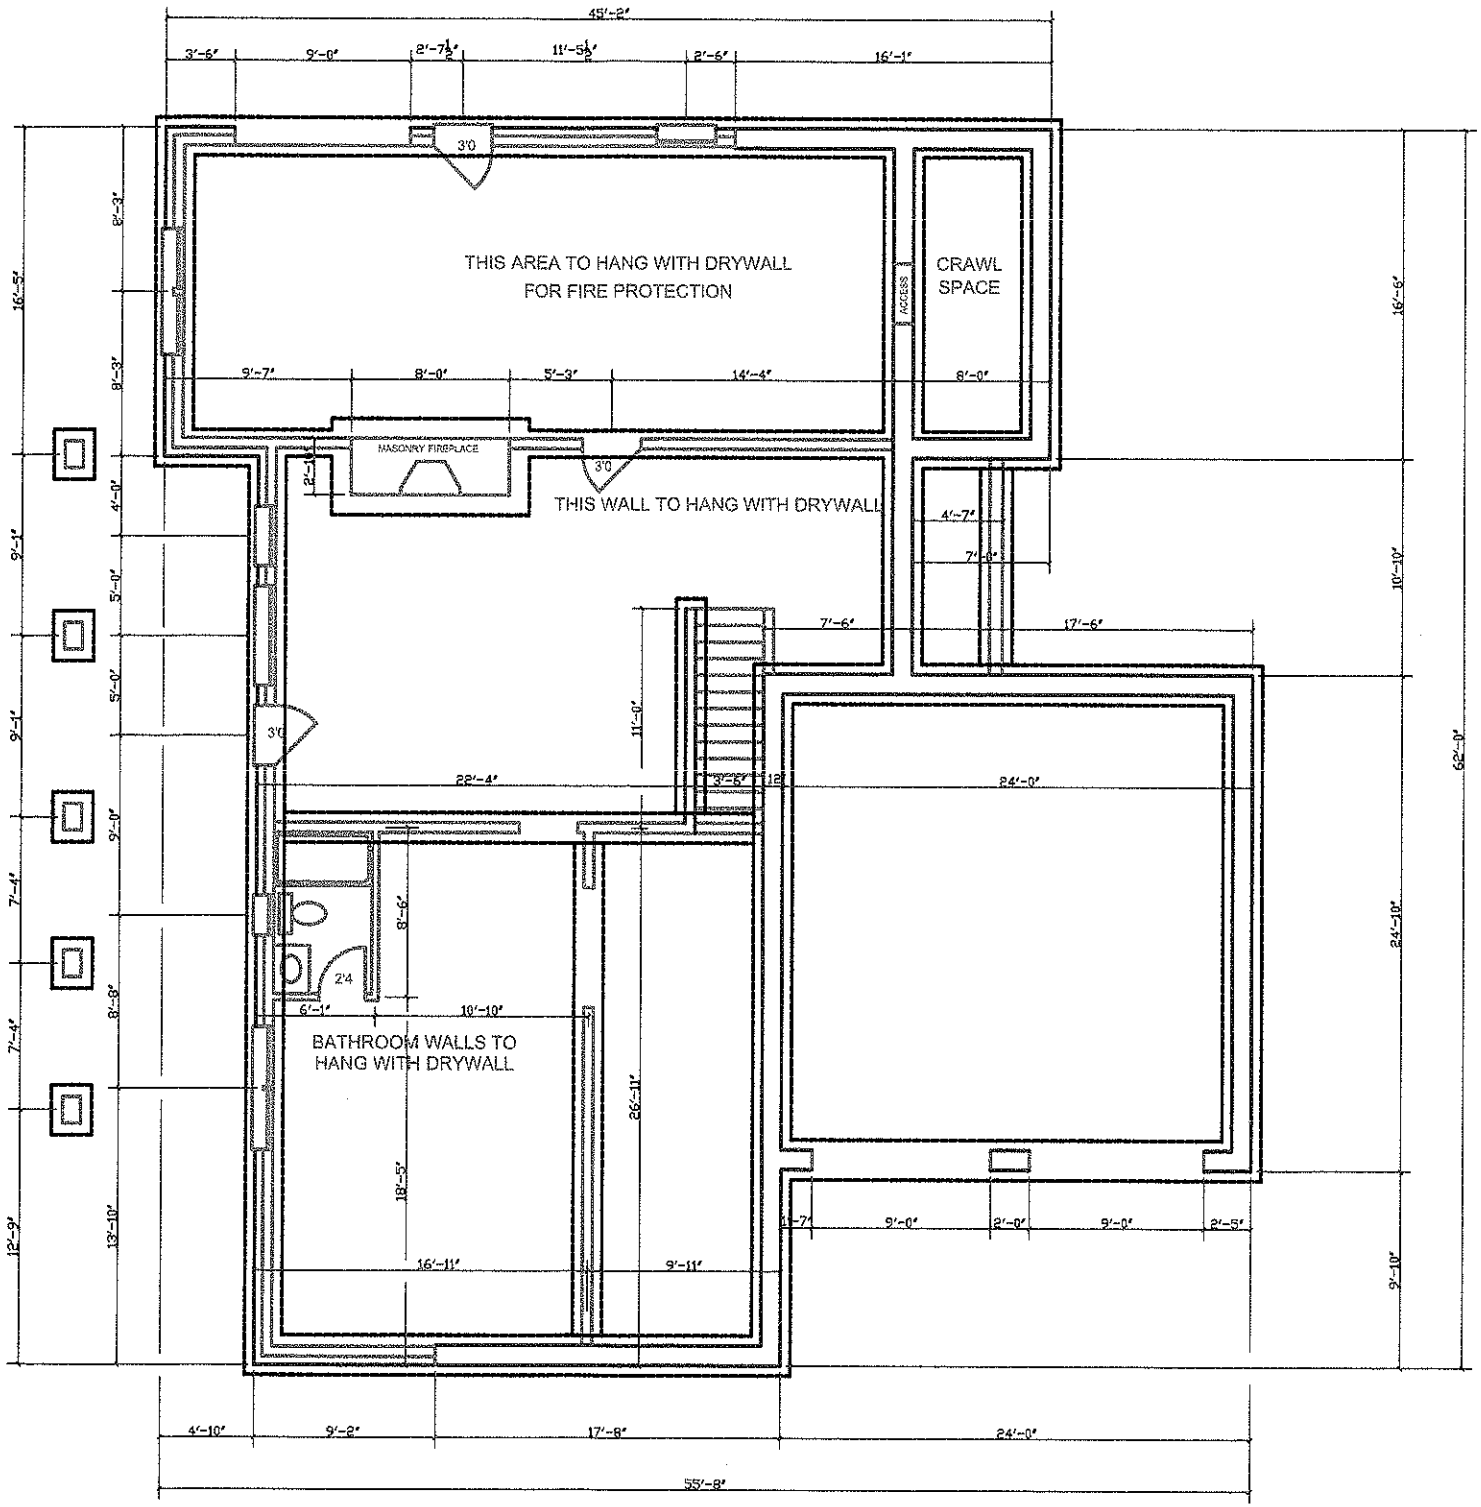

NOTE: ANY BASEMENT WALLS NOT NOTED TO BE DRYWALL ARE BARE STUDS ONLY.

UNFINISHED BASEMENT

Acknowledgement of Plans Submittal ONLY
Buddy Mulvihill Date 11-24-10
William H. Date 11/24/10

WHITEHEAD ENTERPRISES, INC
420-D FAIRLY STREET * LAURINBURG, NC 28352 * (910) 276-0132

DRAWN BY: AMJ & MHW

RESIDENCE FOR:

AREAS
FIRST FLOO
195
SECOND FLO
497
TOTAL HEA
249
UNFIN BSM
195
GARAGE -ST
SCREEN POR

DATE
09/06/1

SHEE
OF