IREDELL COUNTY HEALTH DEPARTMENT
ENVIRONMENTAL HEALTH DIVISION
Application For Improvement Permit

ALL items on this application form must be completed before Health Department can begin work. One application must be completed by the property owner or agent for each (proposed) site.

PERSONAL INFORMATION:

St Lawrence Homes	704-892-7900	7930 W. Kenton Circle	Huntersville	NC	28078
Applicant	Phone #	Mailing Address	City	State	Zip Code

St. Lawrence Homes	7930 W. Kenton Circle	Huntersville	NC	28078
Current Property Owner	Mailing Address	City	State	Zip Code

PROPERTY INFORMATION:

Templeton Bay	42		
(Proposed) Subdivision Name	(Proposed) Lot #	(Proposed) Block/Section #	State Road #

Public		
(Proposed) Water Supply: Public, Private Well	**Preliminary Plat Approval Date** (DEVELOPERS ONLY)	Tax Map #

Specific Directions to Property 77N to Exit 33 (L) off ramp (L) on Alcove (R) on Templeton Rd

TYPE OF FACILITY: (use check (X) or number as appropriate)

House X Mobile Home _____ Commercial _____ No. Bedrooms 4 No. Baths 4.5

No. Persons or Employees (commercial only) _____ Basement _____ Basement with Plumbing X


Crawl Space _____ Concrete Slab _____ Garbage Disposal _____ Jaccuzi or spa _____

COVENANT AND SIGNATURE:

I hereby make application to the Iredell County Health Department for a soils/site evaluation of the property described above. This evaluation is to be conducted for the sole purpose of obtaining a septic system Improvement Permit. I hereby authorize Iredell County Health Department representatives to go onto the above property for purposes of conducting this evaluation. I understand that, by state law, any Improvement Permit issued on the above property may be voided if substantial changes are made to the designated sewage system site. The issuance of an Improvement Permit by the Iredell County Health Department does not relieve me from compliance with all other relevant state/local laws or regulations. As owner or authorized agent, I covenant that the contents of this application are true and represent the maximum facilities intended to be placed on this property to my knowledge to date.

I understand that any Improvement Permit issued on the above property is valid for five (5) years from the issuance date and is subject to revocation if the above described site plans or intended use changes.

23 Apr 03 DATE _____ SIGNATURE OF OWNER/AUTHORIZED AGENT

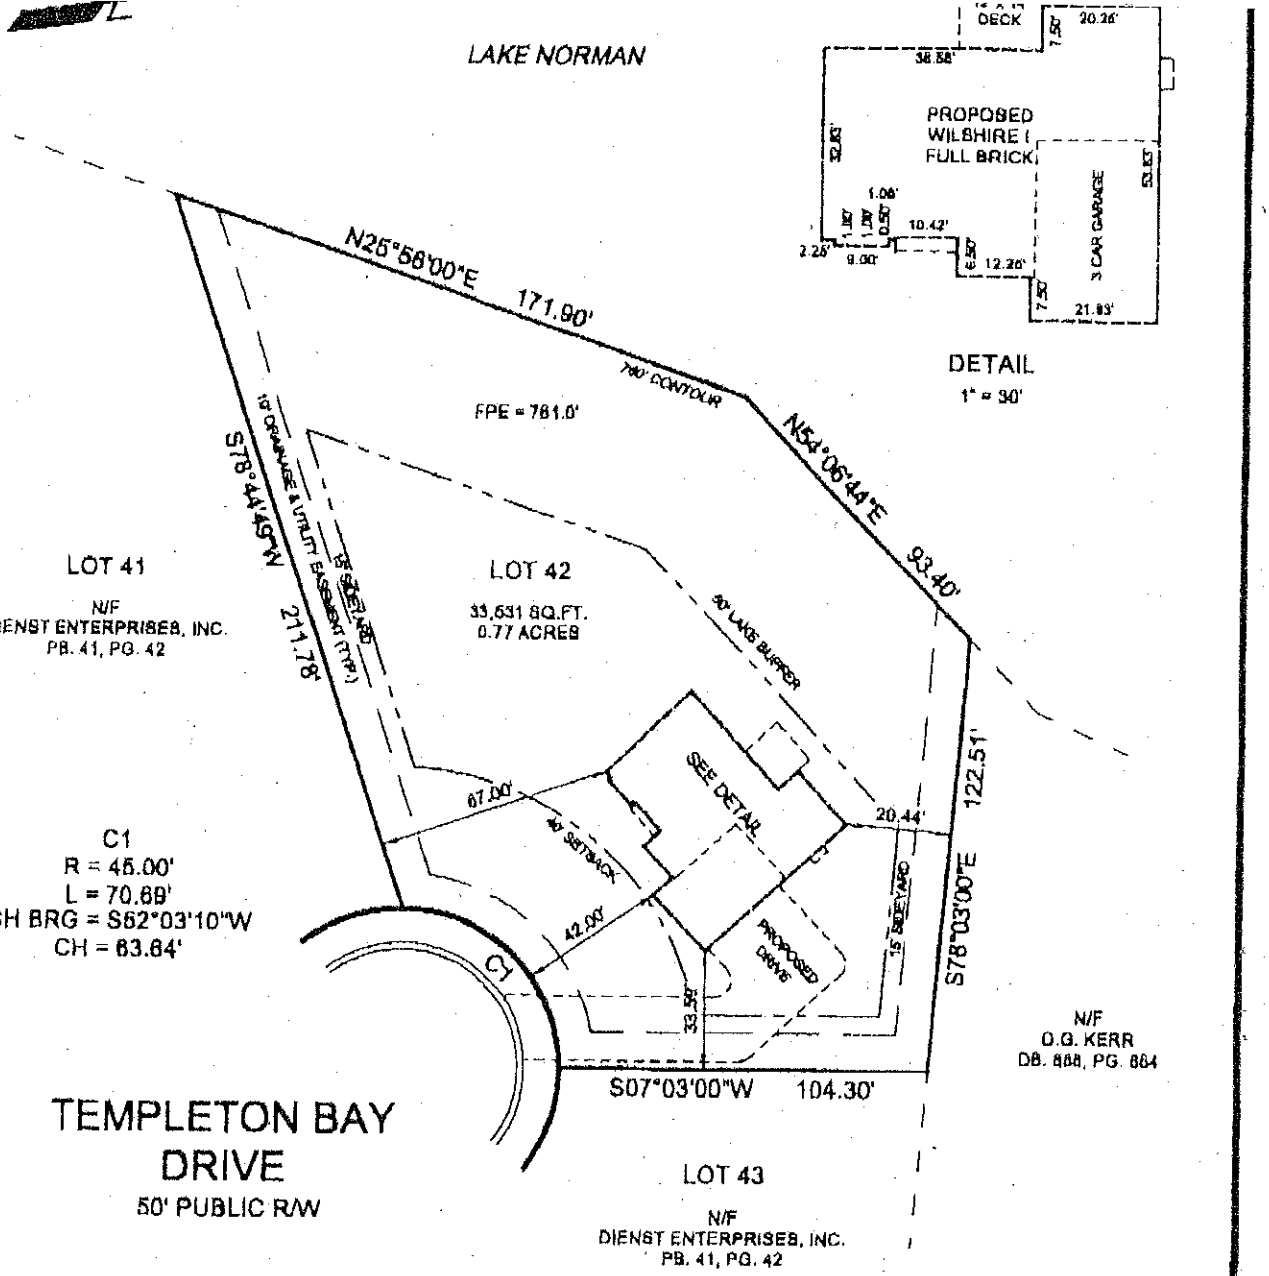

DK 3/6/03

SUMMIT
LAND
SURVEYING COMPANY
19716 W. CATAWBA AVENUE
CORNELIUS, NC 28031
(704) 895-0955

PREPARED FOR
ST. LAWRENCE HOMES
209 TEMPLETON BAY DRIVE
DAVIDSON TOWNSHIP IREDELL COUNTY
NORTH CAROLINA
MARCH 6, 2003

GRAPHIC SCALE
0' 25' 50'
1" = 50'

JOB NO. 03-0246
DWG NO. 41-42-42

DC 3/6/03