
Approved as Site Plans Submitted ONLY!

Judy Melville Date 1-19-11

R Kelly Date 1-19-11

1:40

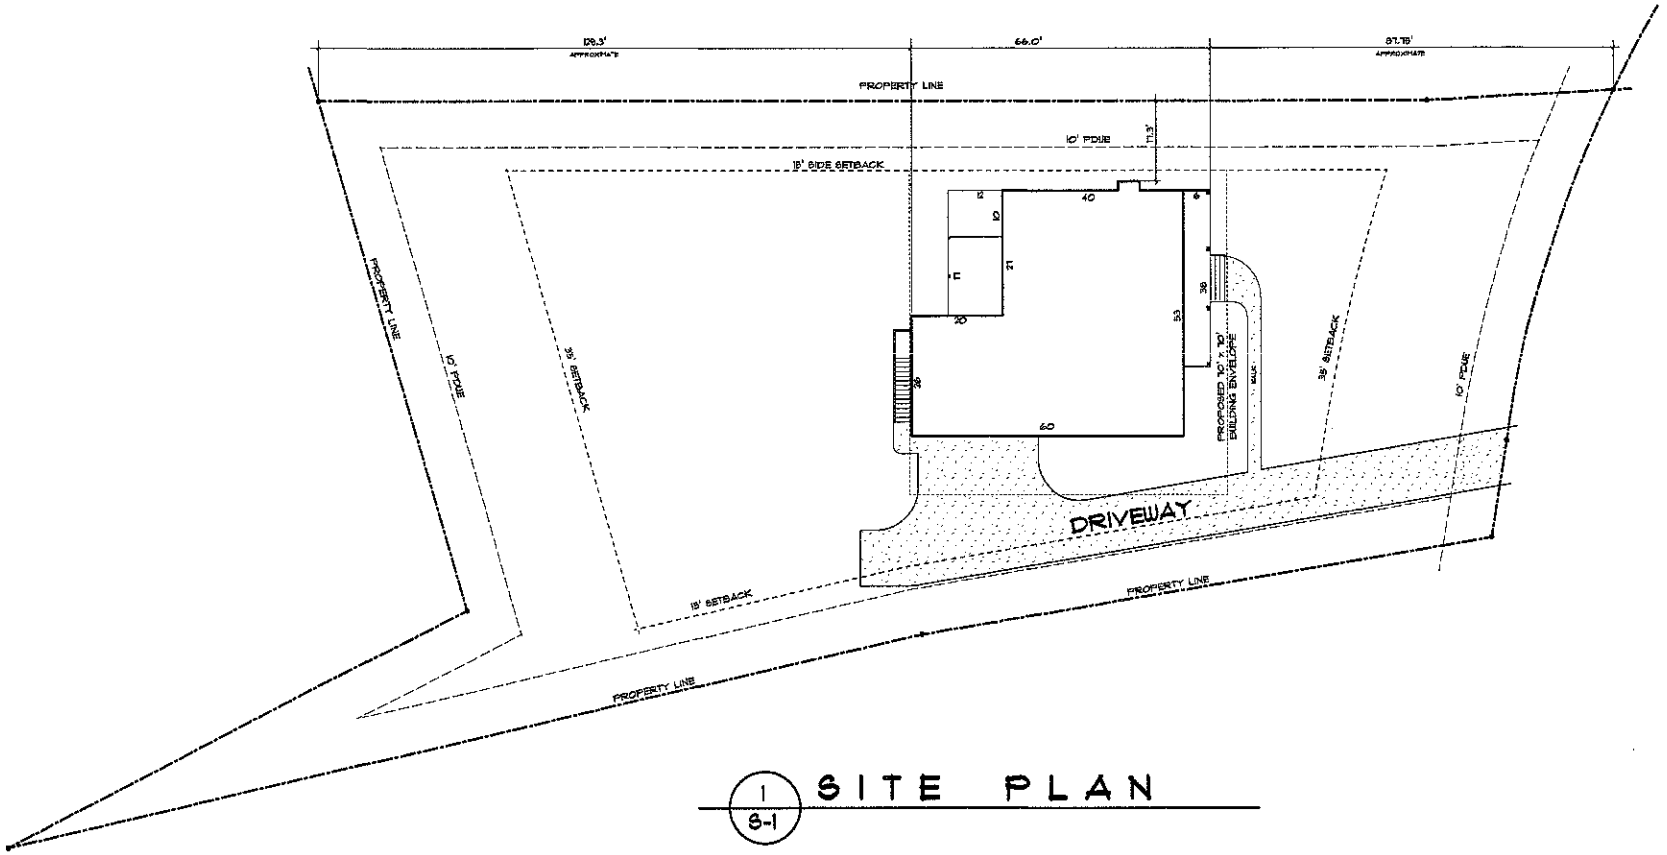

1 / S-1 SITE PLAN

12-20-10

©COPYRIGHT 2010, U.S. Home Designs, Inc. ALL RIGHTS RESERVED

Plans by: U.S. HOME DESIGNS, INC.
1910 Peach Blossom Cir., Harrisburg, NC 28075 704-664-4400
Designer: Stephen W. Turley cell: 704-905-0762 sturley@mac.com

Kelly Custom Builders, Inc.
P.O. Box 3276, Mooresville, NC 28117
704-987-7735
www.kellycustombuildersinc.com

Commercial/Residential KELLY CUSTOM BUILDERS, INC.

WILSON RESIDENCE

SITE PLAN

SHEET No. SITE