
Acknowledgement of
Plans Submittal ONLY!

R Kelly Date 10/23/15

Date 10/22/15

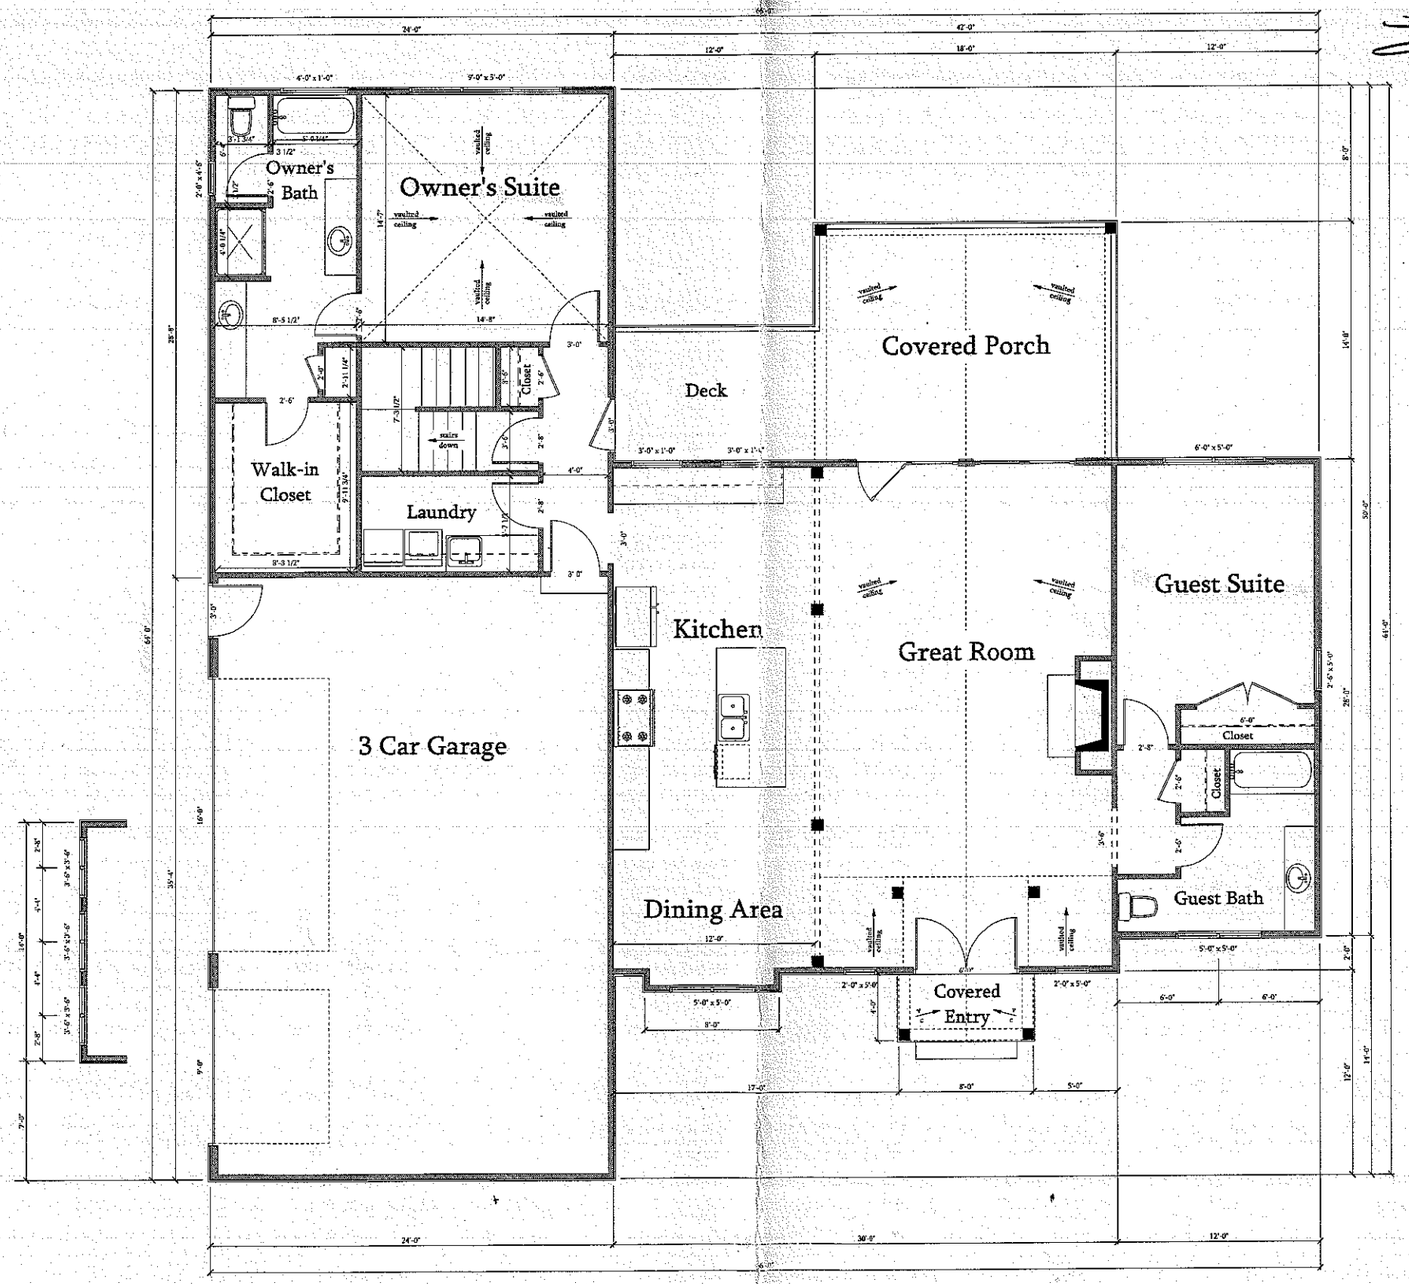

1 A-1 MAIN FLOOR PLAN
SCALE: 1/4" = 1'-0"

AREA CALCULATIONS:	
MAIN FLOOR HEATED	1,963 S.F.
LOWER FLOOR HEATED	1,820 S.F.
TOTAL HEATED	3,783 S.F.
FRONT PORCH	31 S.F.
REAR PORCH	250 S.F.
GARAGE	850 S.F.
TOTAL UNDER ROOF:	4,914 S.F.

NOTE: AREA CALCULATIONS ARE FOR REFERENCE AND SHOULD BE VERIFIED BY A THIRD PARTY.

10-22-15

© Copyright 2015 U.S. Home Designs, Inc. All rights reserved

U.S. HOME DESIGNS, INC.
P.O. Box 3933, Mooresville, NC 28117 Phone: 704-309-0762
Designer: Stephen W. Tuley
www.ushomedesigns.com

Kelly Residence

Main Floor Plan


SCALE: 1/4" = 1'-0"

SHEET No. A-1

Acknowledgement of
Plans Submittal ONLY!

Date 10/23/15

Date 10/27/15

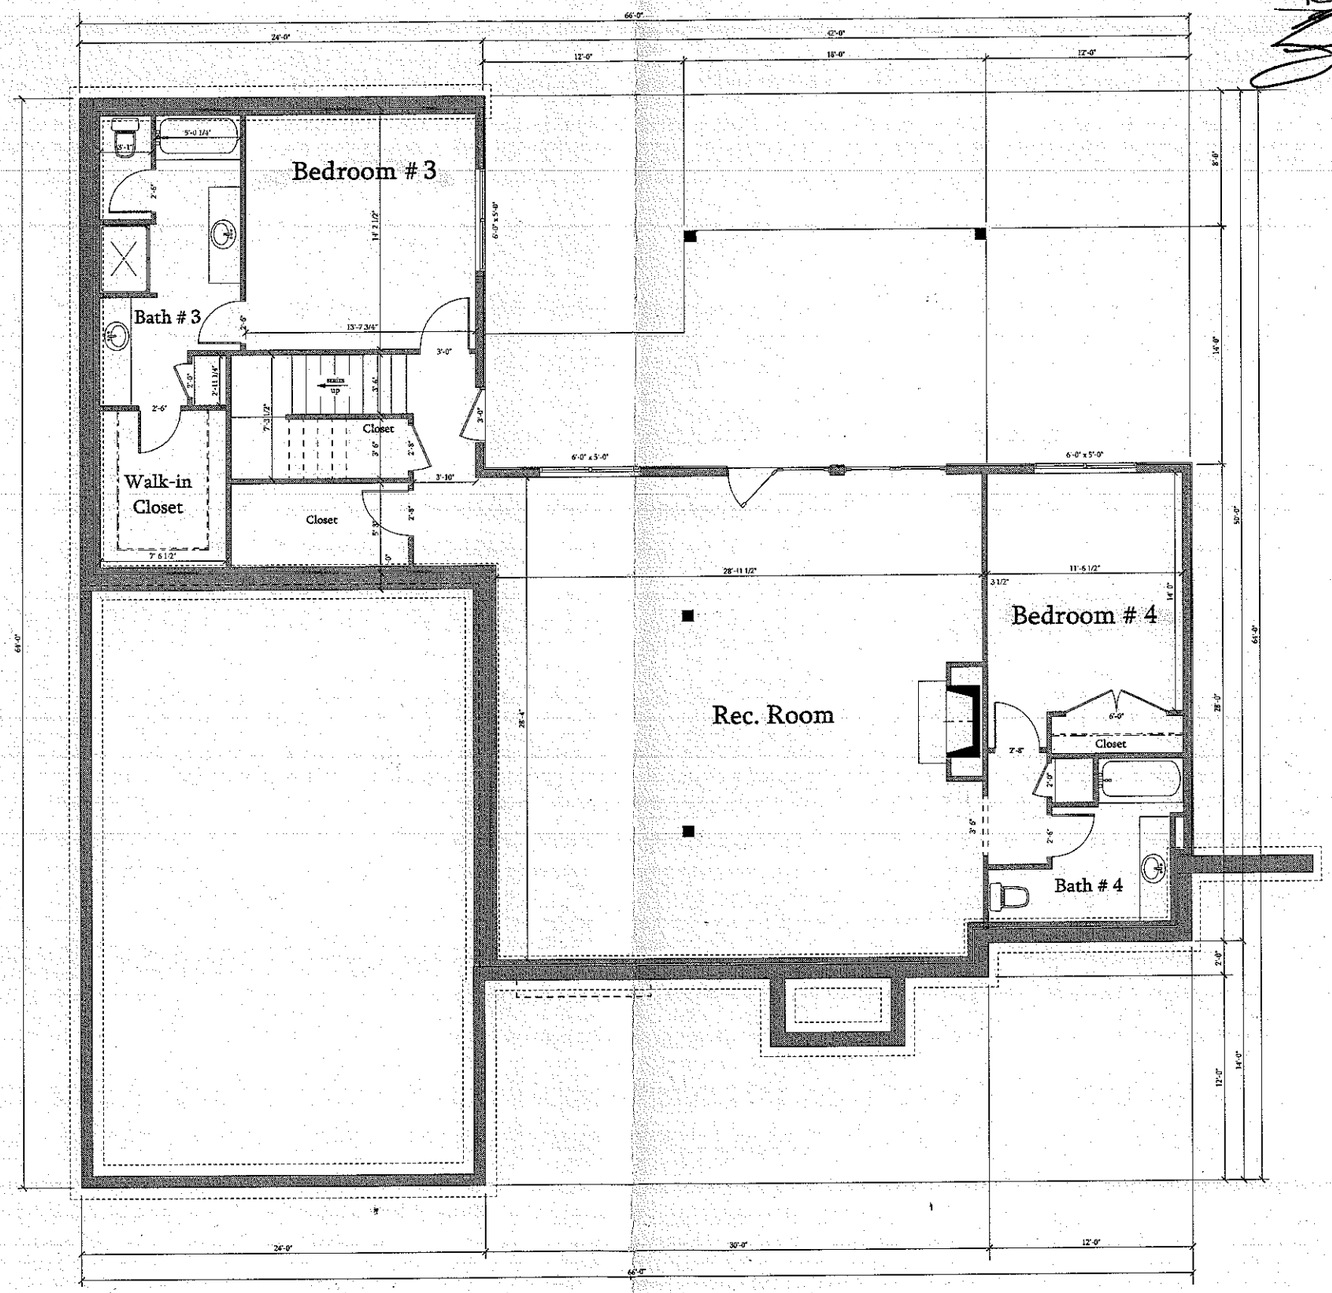

1 A-2 TERRACE LEVEL PLAN
SCALE: 1/4" = 1'-0"

U.S. HOME DESIGNS, INC.
P.O. Box 3933, Mooresville, NC 28117 Phone: 704-309-0762
Designer: Stephen W. Turley
www.ushomedesigns.com

Kelly Residence

Terrace Level Plan

SCALE: 1/4" = 1'-0"

SHEET No. A-2

© Copyright 2015 U.S. Home Designs, Inc. All rights reserved