
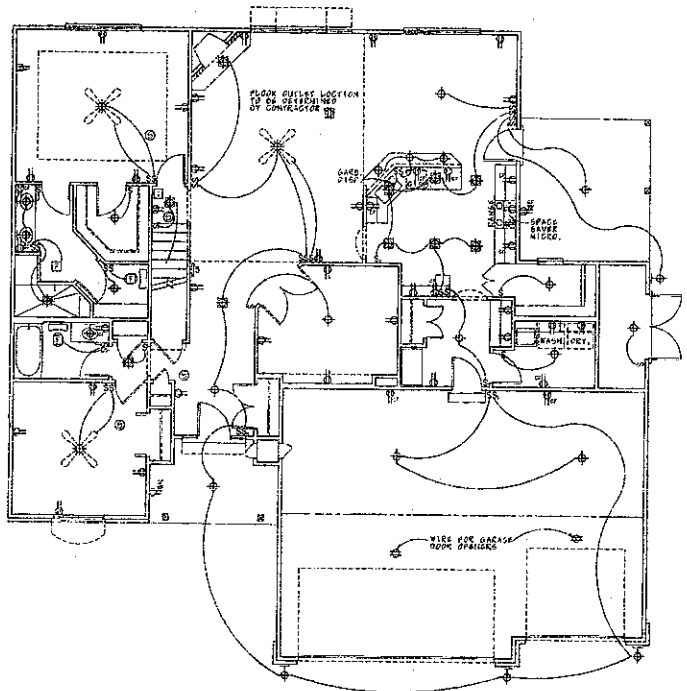


MAIN FLOOR ELECTRICAL

SCALE: 3/16" = 1'-0"

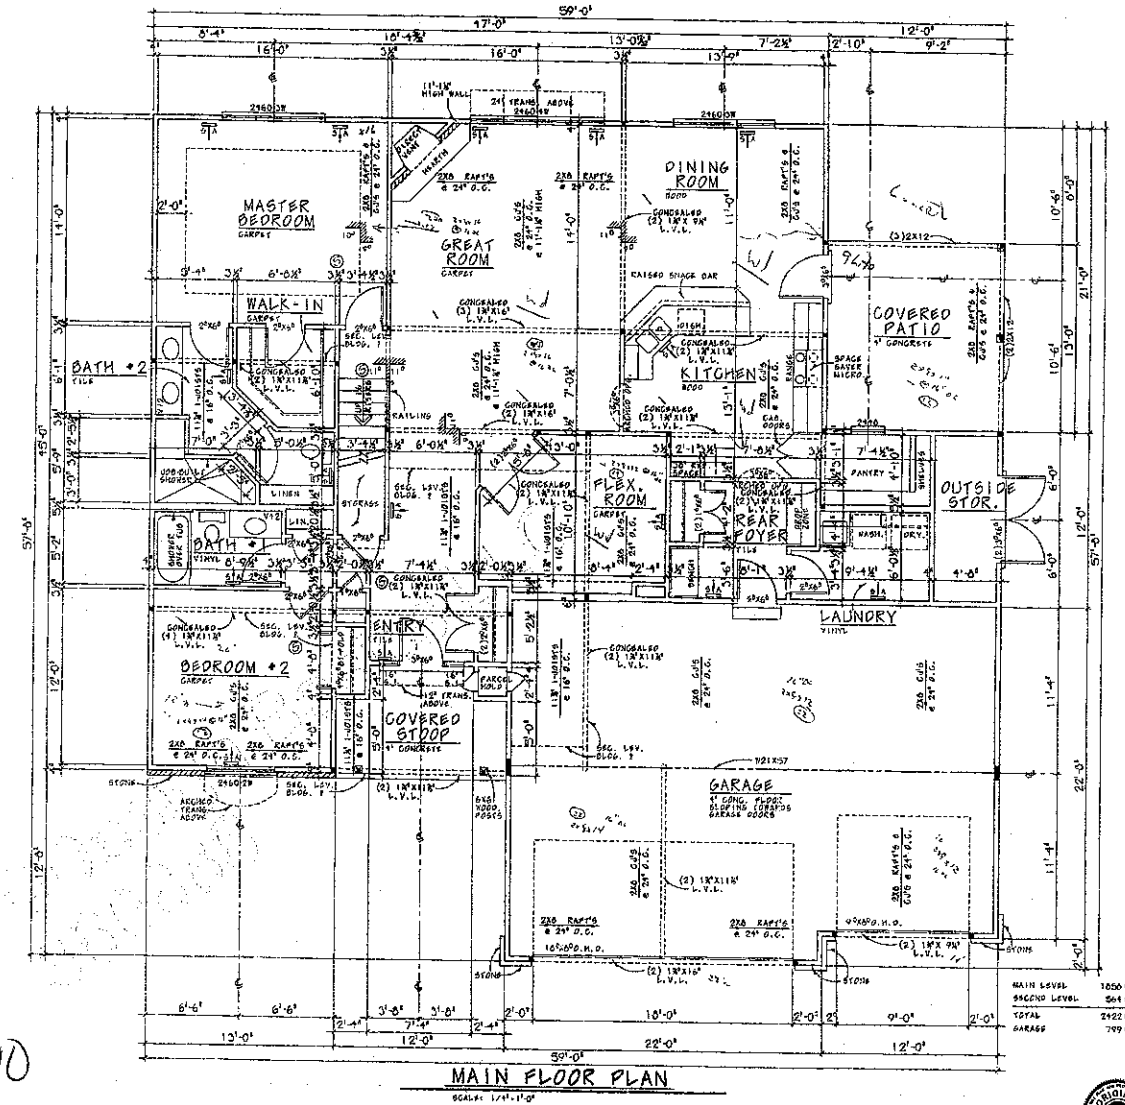

MAIN FLOOR PLAN

SCALE: 1/4"=1'-0"

NOTES: ALL MAIN FLOOR WALLS ARE 9'-1⅛" HIGH UNLESS NOTED OTHERWISE

NOTES: ALL EXTERIOR WALLS ARE 2"X6" STUD @ 16" O.C. SHEATHING 1 ALL INTERIOR WALLS ARE 2"X4" UNLESS OTHERWISE SHOWN

NOTES: ALL ANGLED WALLS ARE @ 45°

Acknowledgement Of
Plans Submittal ONLY


Date 10/11/10

Date 10/11/10

ALL PLANS customized
REVERSE AVAILABLE
design basics inc. HOME PLAN DESIGN SERVICE
www.designbasics.com
©2007
ORIGINAL DRAFT
IF THIS IS NOT RED DO NOT COPY


42057

SHEET 4 of 6

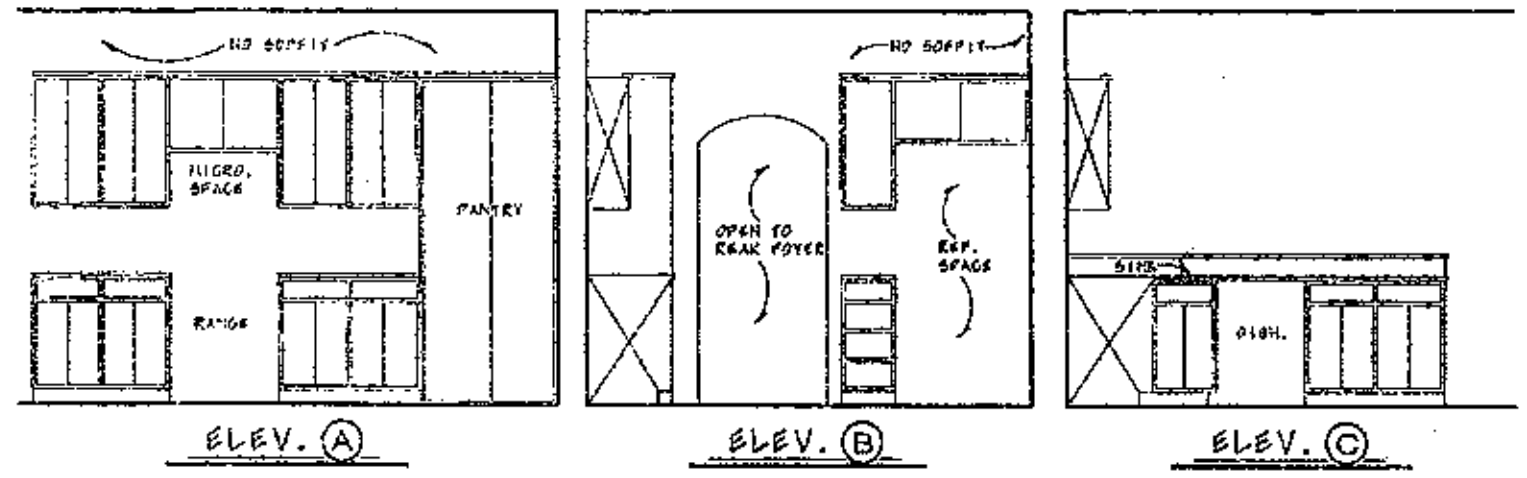


KITCHEN CABINET ELEVATIONS

SCALE: 3/8" = 1'-0"

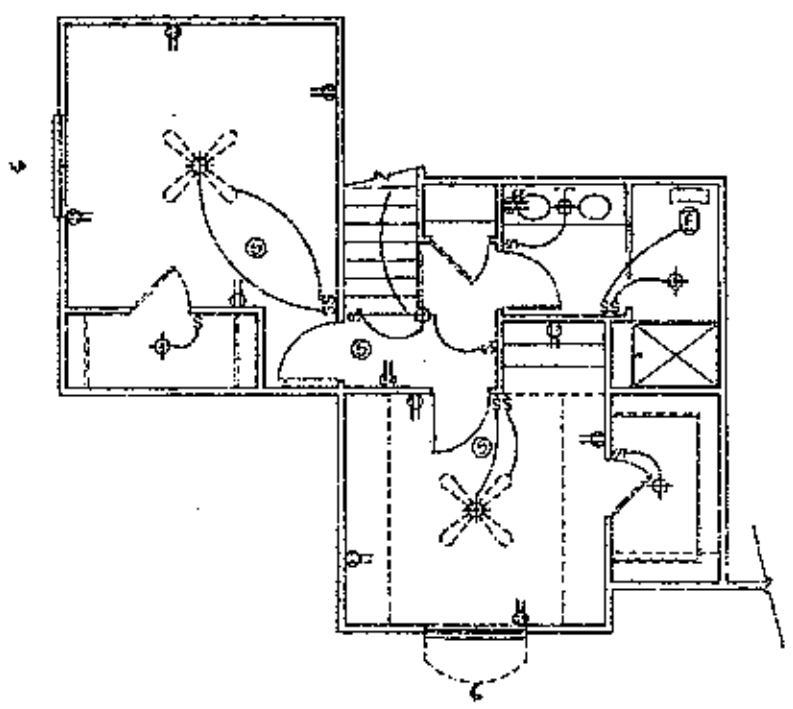

SECOND FLOOR ELECTRICAL

SCALE: 3/16" = 1'-0"

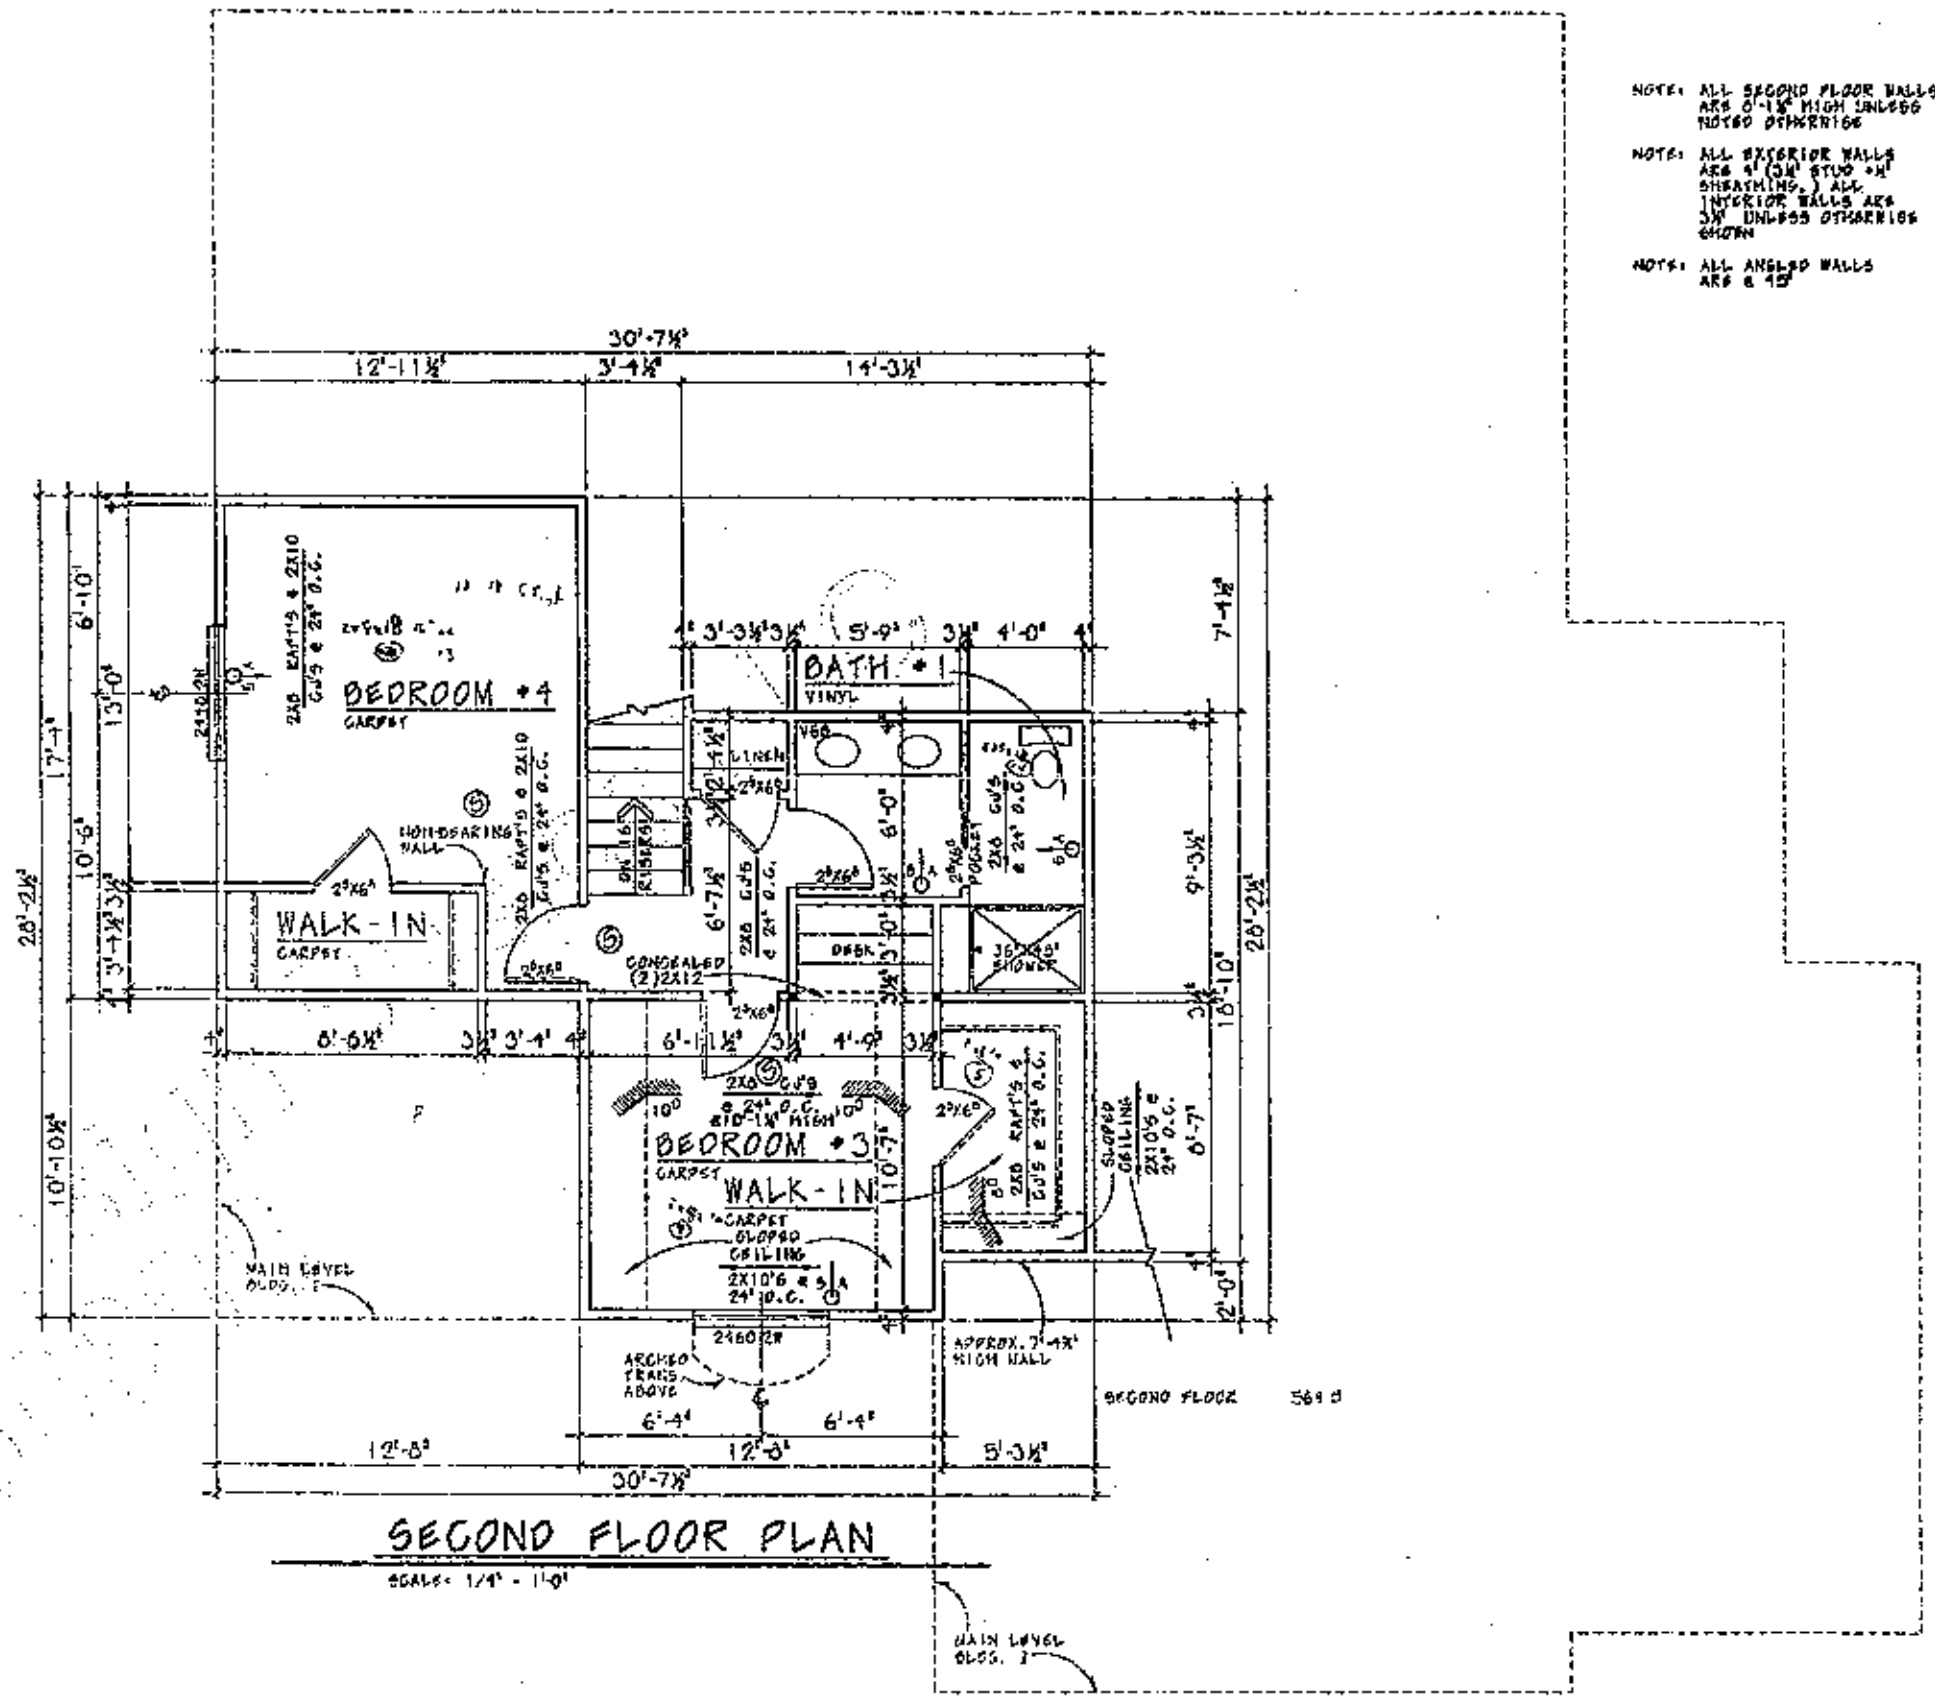

SECOND FLOOR PLAN

SCALE: 1/4" = 1'-0"

NOTE: ALL SECOND FLOOR WALLS ARE 8'-1 1/8" HIGH UNLESS NOTED OTHERWISE

NOTE: ALL EXTERIOR WALLS ARE 4" (3 1/2" STUD + 1/2" SHEATHING.) ALL INTERIOR WALLS ARE 3 1/2" UNLESS OTHERWISE SHOWN

NOTE: ALL ANGLED WALLS ARE @ 45°

Acknowledgement Of Plans Submittal ONLY

10/11/10

10/11/10

ALL PLANS customizable

REVERSE AVAILABLE

design basics inc®
HOME PLAN DESIGN SERVICE
www.designbasics.com

©2007

42057

SHEET 5 of 6

ORIGINAL DRAFT
IF THIS IS NOT RED DO NOT COPY