
1st FLR

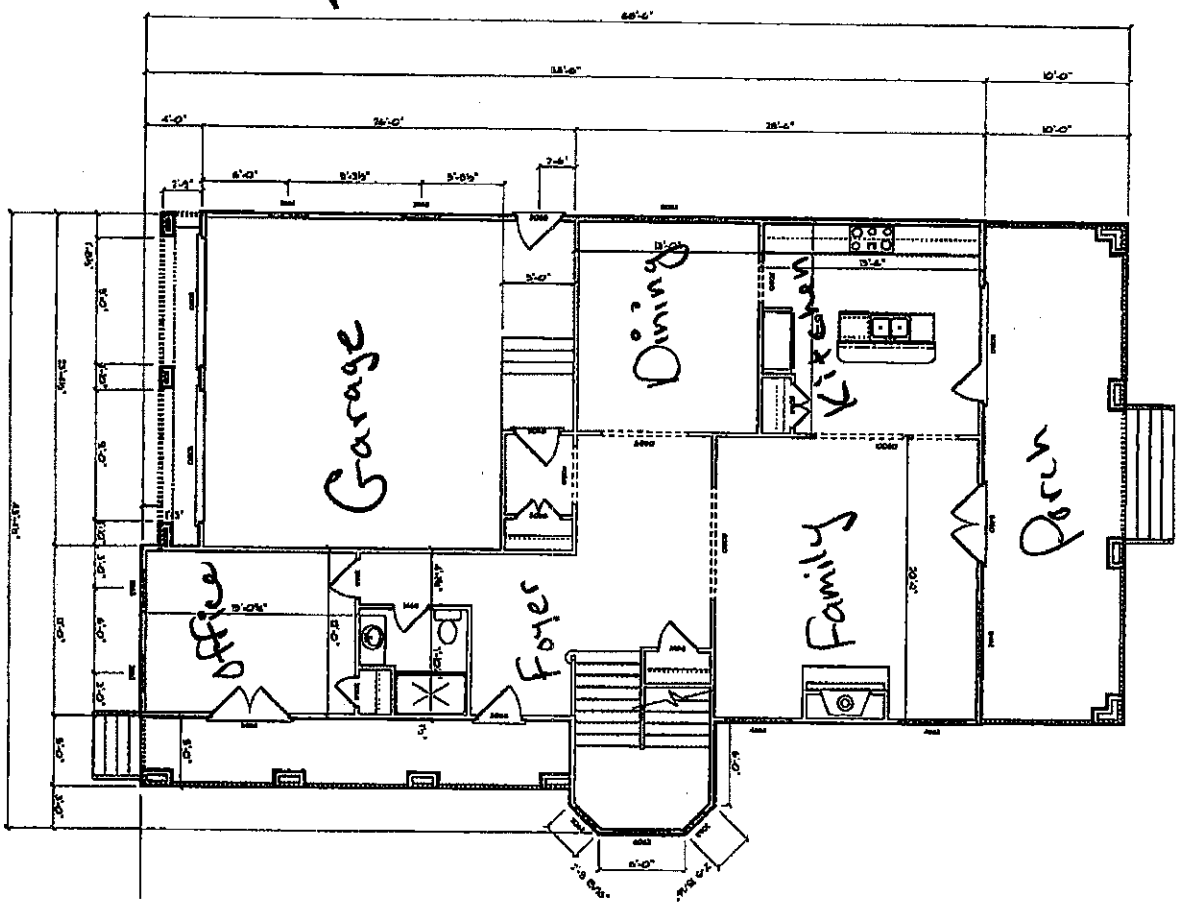

Acknowledgement Of
Plans Submittal ONLY!

Date 1-10-08

Date 1/14/08

SCALE: 1/4" = 1'-0"

A.2

A RESIDENCE FOR:

BILL & AMANDA HANS

FIRST FLOOR PLAN

ARCHITREX

DAVID L. TROXLER, JR.

ARCHITREX
DAVID L. TREXLER, JR.

SECOND FLOOR PLAN

BILL & AMANDA HANS

A RESIDENCE FOR,


DRAWN BY: DAVID T.
REVISIONS: NONE
DATE DRAWN: 9/24/07

A.3

SOFTPLAN

SCALE: 1/4" = 1'-0"

2nd FLR

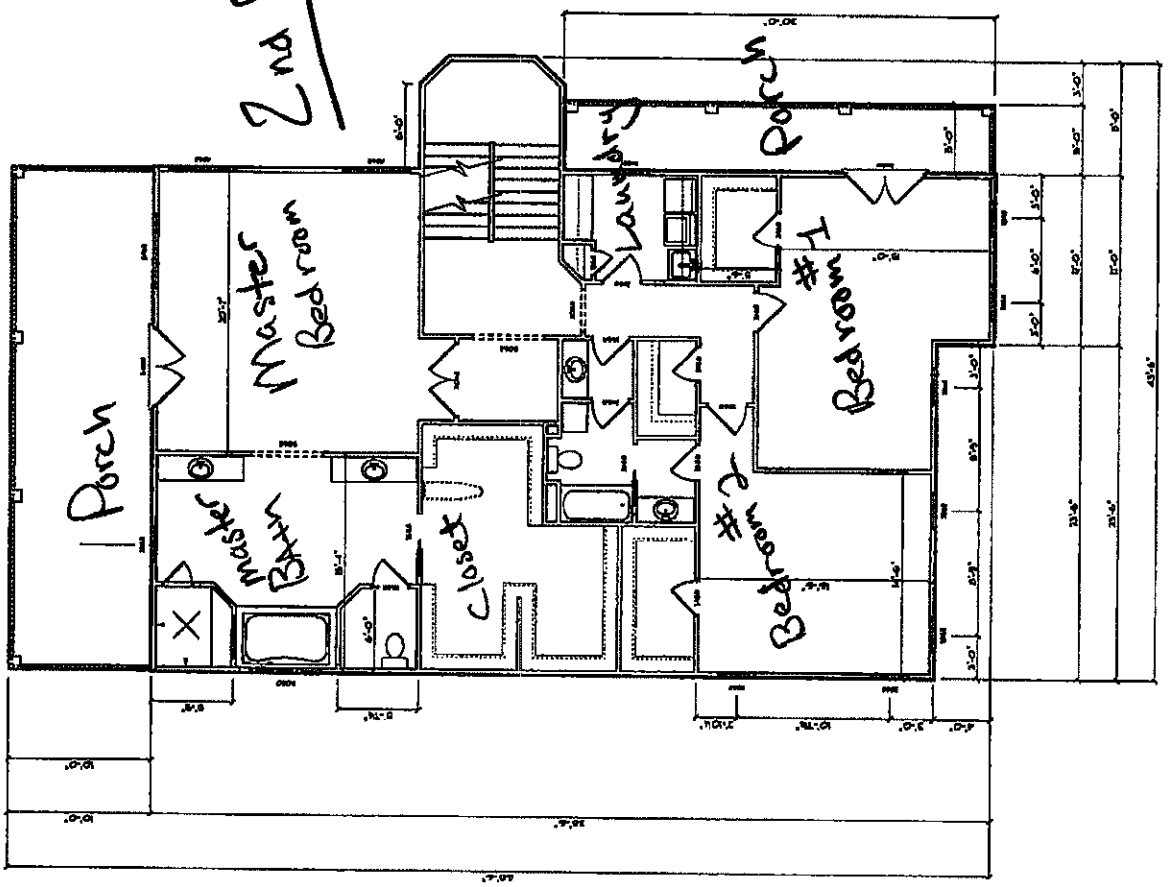

Acknowledgement Of
Plans Submittal ONLY!

Date 1-10-08

Date 1/14/08

ARCHITREX


THIRD FLOOR PLAN

BILL & AMANDA HANS

A RESIDENCE FOR:

A.4

SCALE: 1/4" = 1'-0"

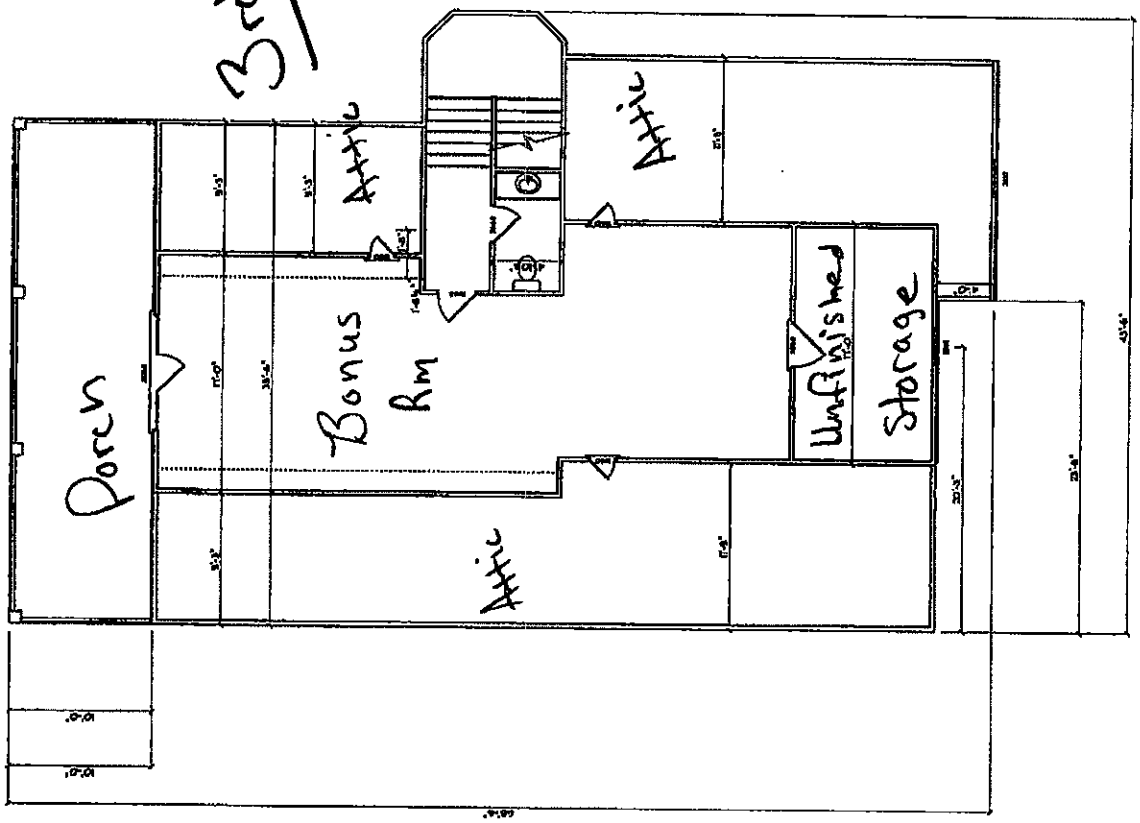

Acknowledgement Of
Plans Submittal ONLY!

Date 1-10-08

Date 1/14/08