

Acknowledgement Of
Plans Submittal ONLY!
Maura Dotson Date 8/8/03
Date 8/8/03

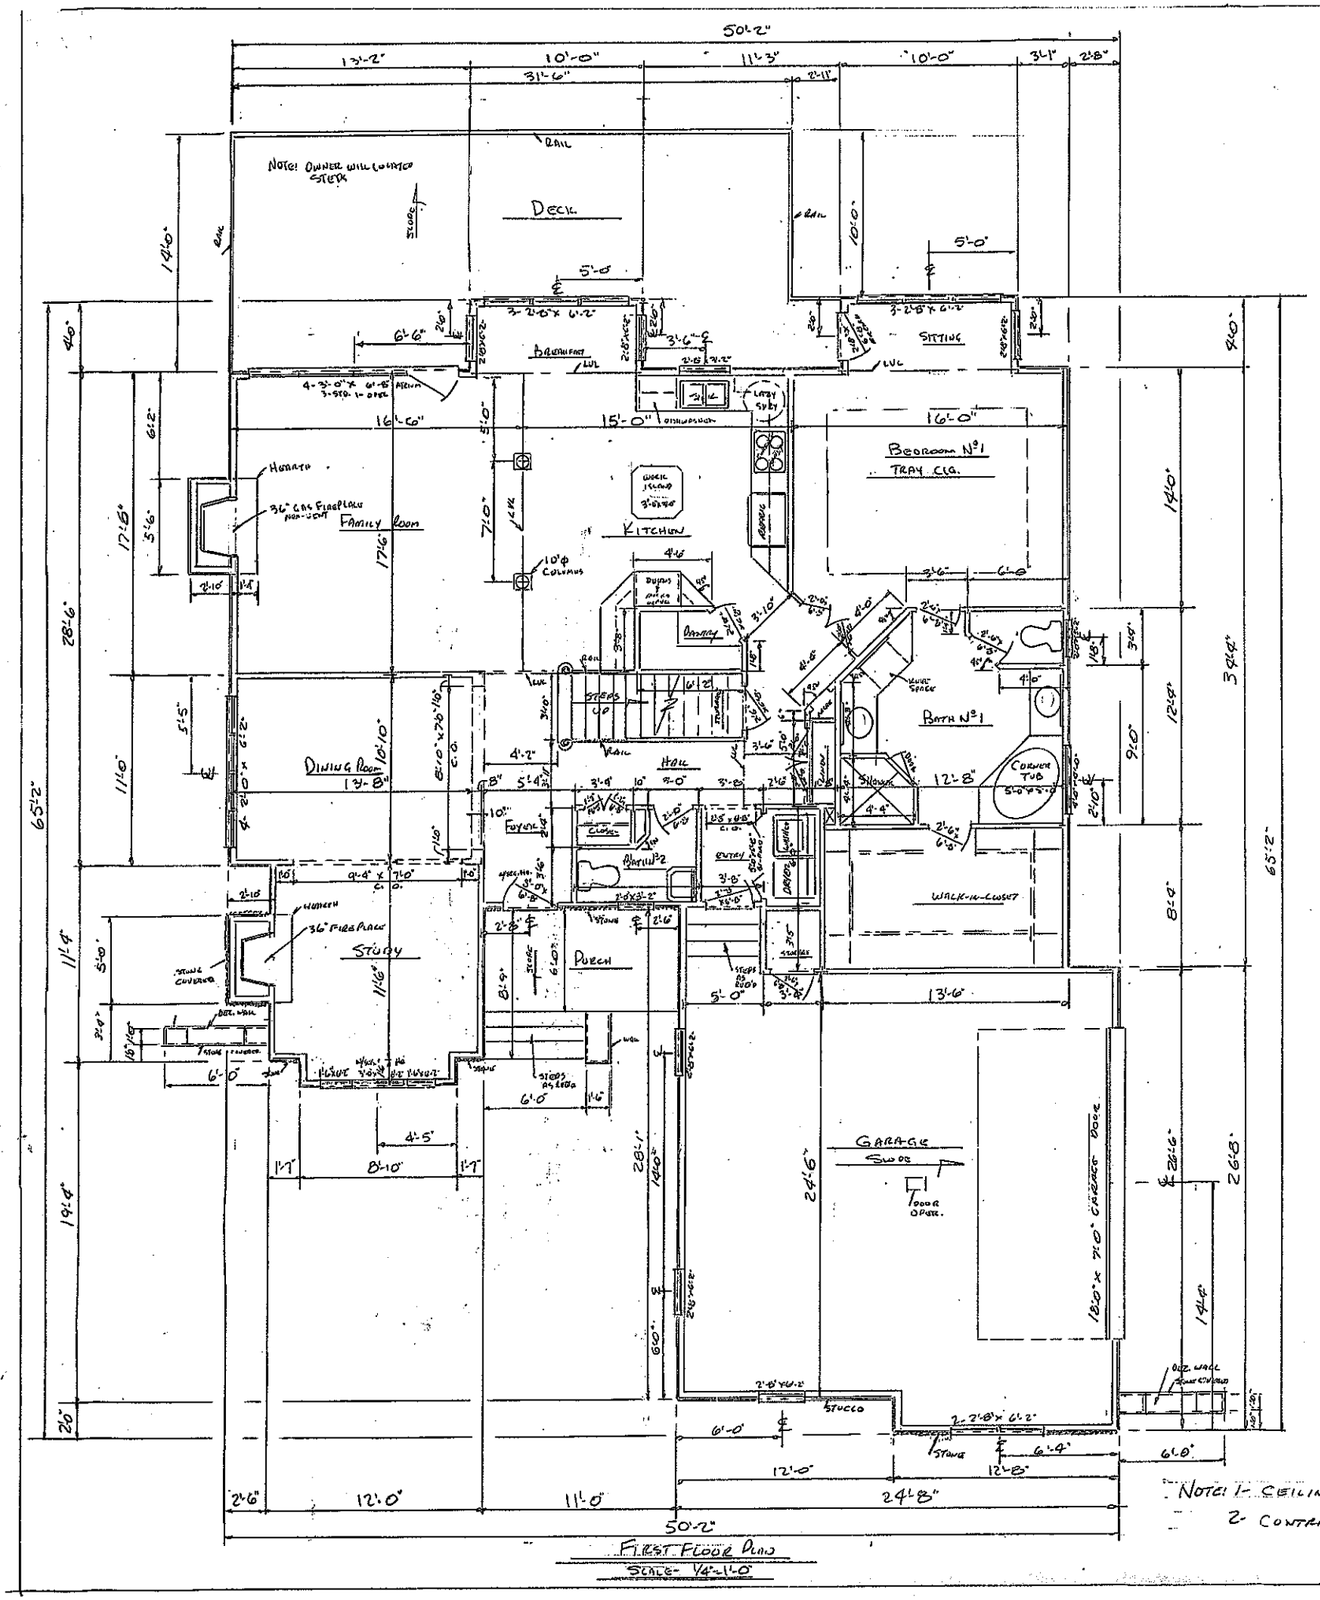

FIRST FLOOR PLAN
SCALE- 1/4"=1'-0"

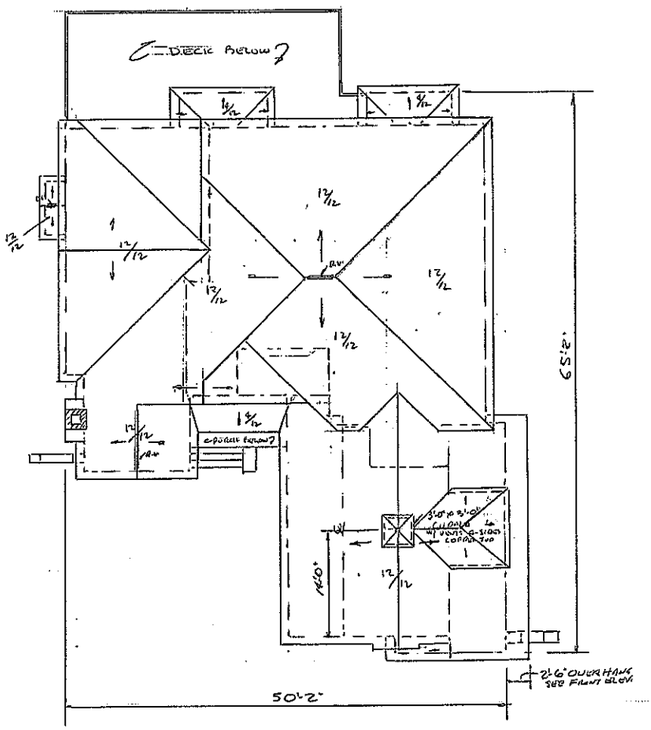


ROOF PLAN
SCALE- 1/8"=1'-0"

SQUARE FOOTAGE

FIRST FLOOR-	1733.0
SECOND FLOOR-	792.8
GARAGE-	643.0
BONUS ROOM-	360.8
PORCH-	66.0
DECK-	414.0

NOTE! 1- CEILING HEIGHT 9'-0".
2- CONTRACTOR TO VERIFY ALL DIMENSIONS.

PAGE	
DATE- 6-3-2003	DRAWN BY Jennifer Bell
SCALE- AS SHOWN	
RESIDENCE	
FIRST FLOOR PLAN & ROOF PLAN	DRAWING N° 3 OF 4

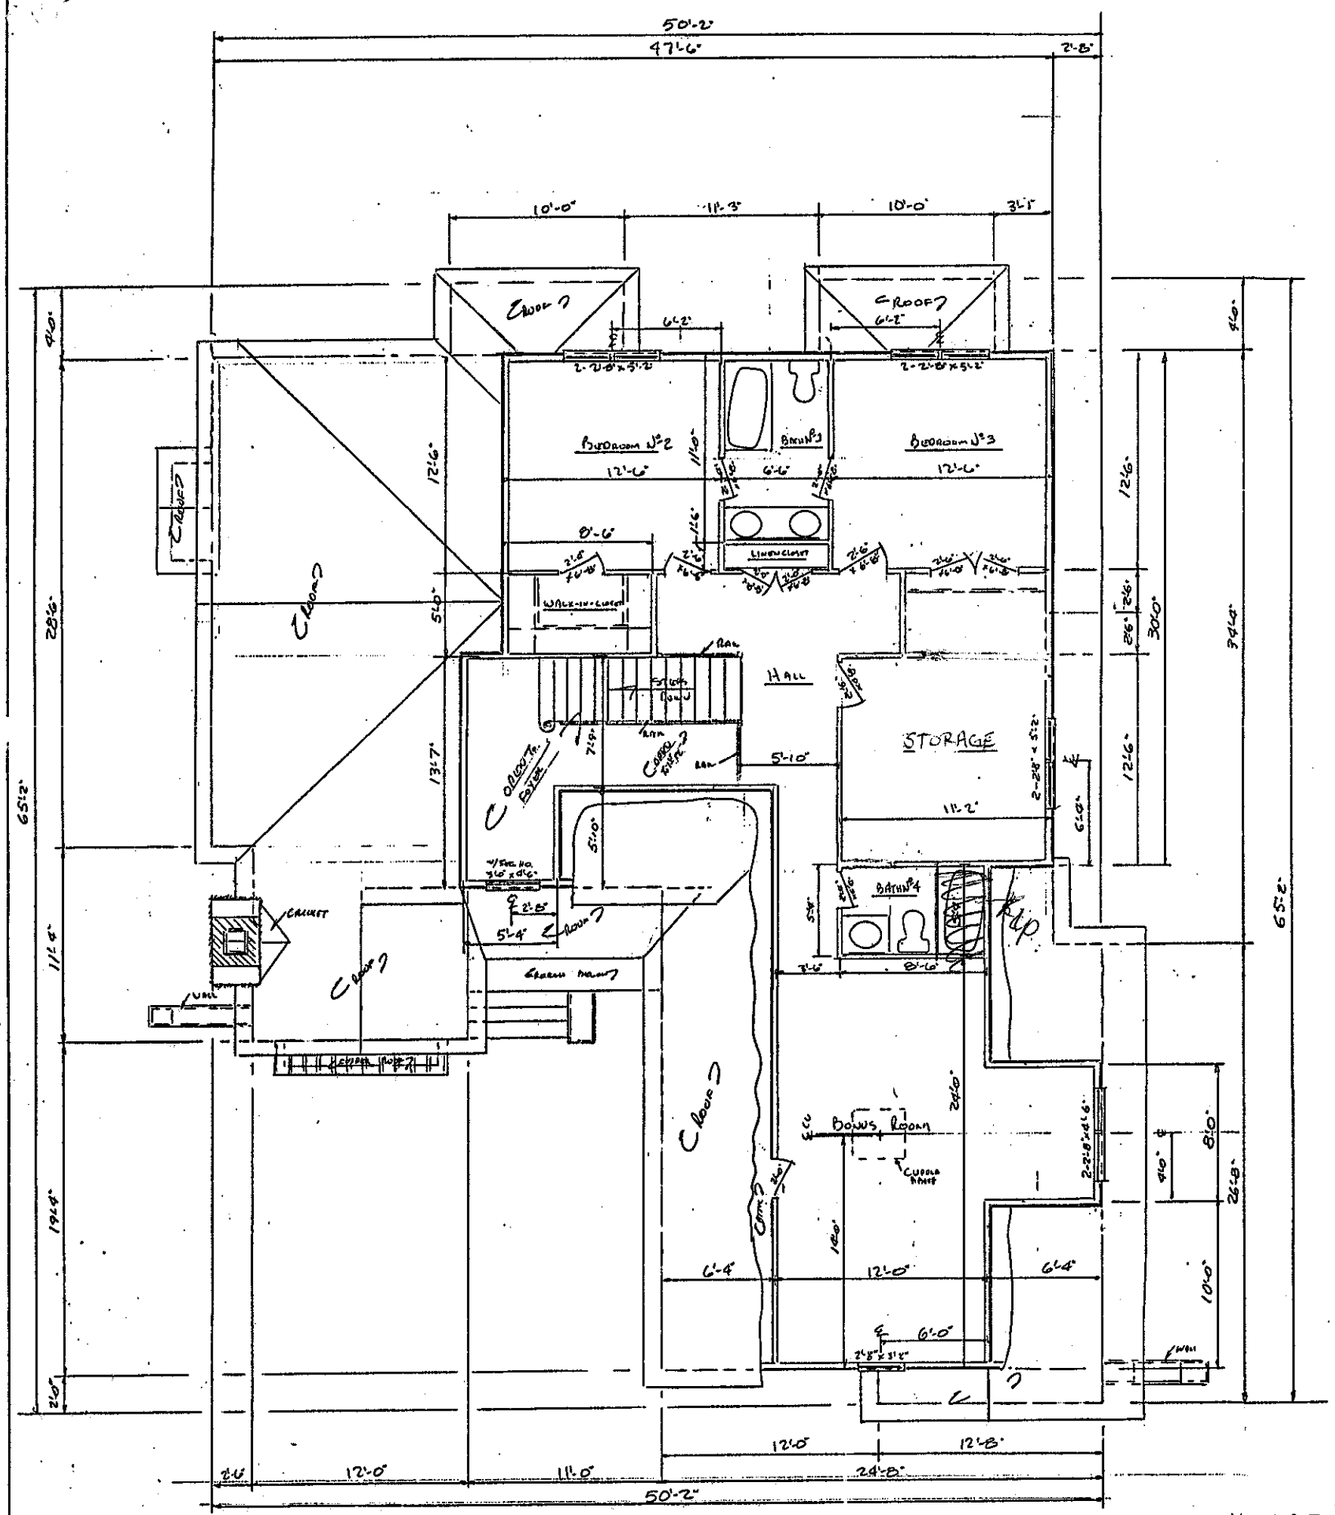

SECOND FLOOR PLAN
SCALE- 1/4"=1'-0"

NOTE: CEILING HEIGHT 8'-0".

Acknowledgement Of
Plans Submittal ONLY!
Maria Dolan Date 8/8/03
Date 8/8/03

PACE	
DATE-6-9-2003	DRAWN BY Jenny Hall
SCALE: 1/4"=1'-0"	
RESIDENCE	
SECOND FLOOR PLAN	DRAWING NO 4 OF 4