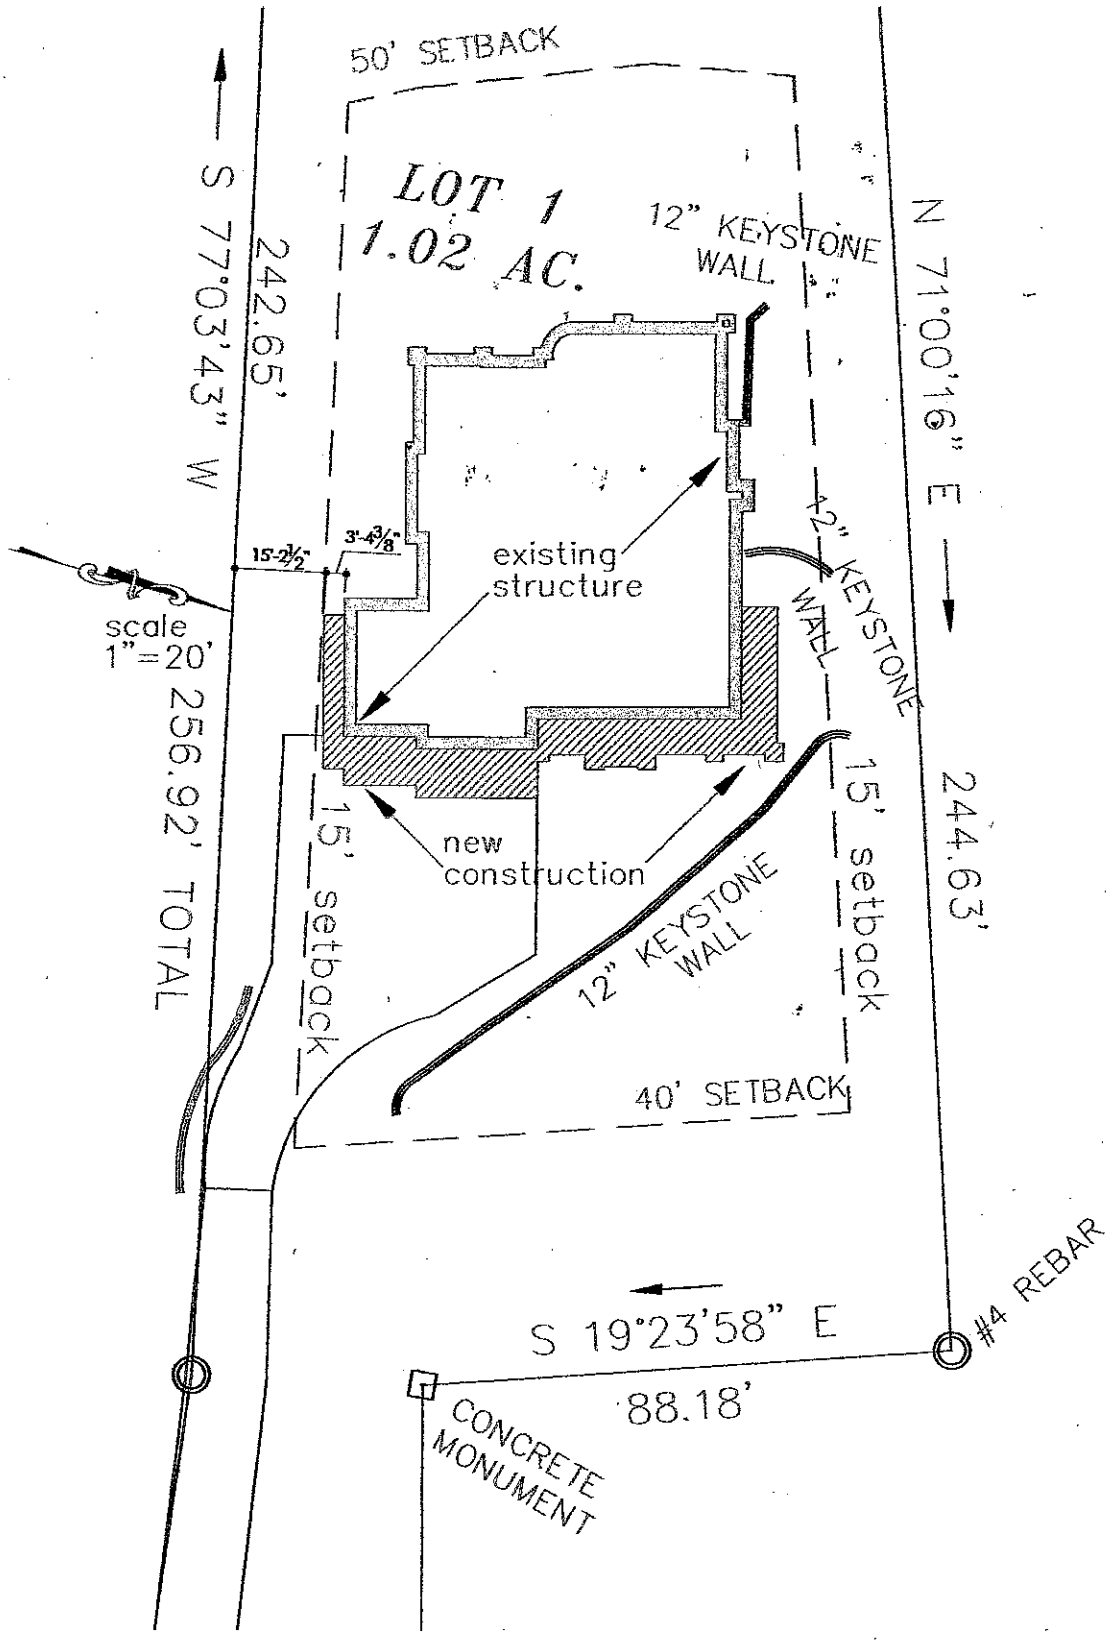


scale:1"=20'-0"

© ideafactory 2012

S

site plan

1.11.12

Briscoe Residence
108 Hickory Hill road
Mooresville, NC

IDEA FACTORY
704.489.1166
www.ifstudio.net