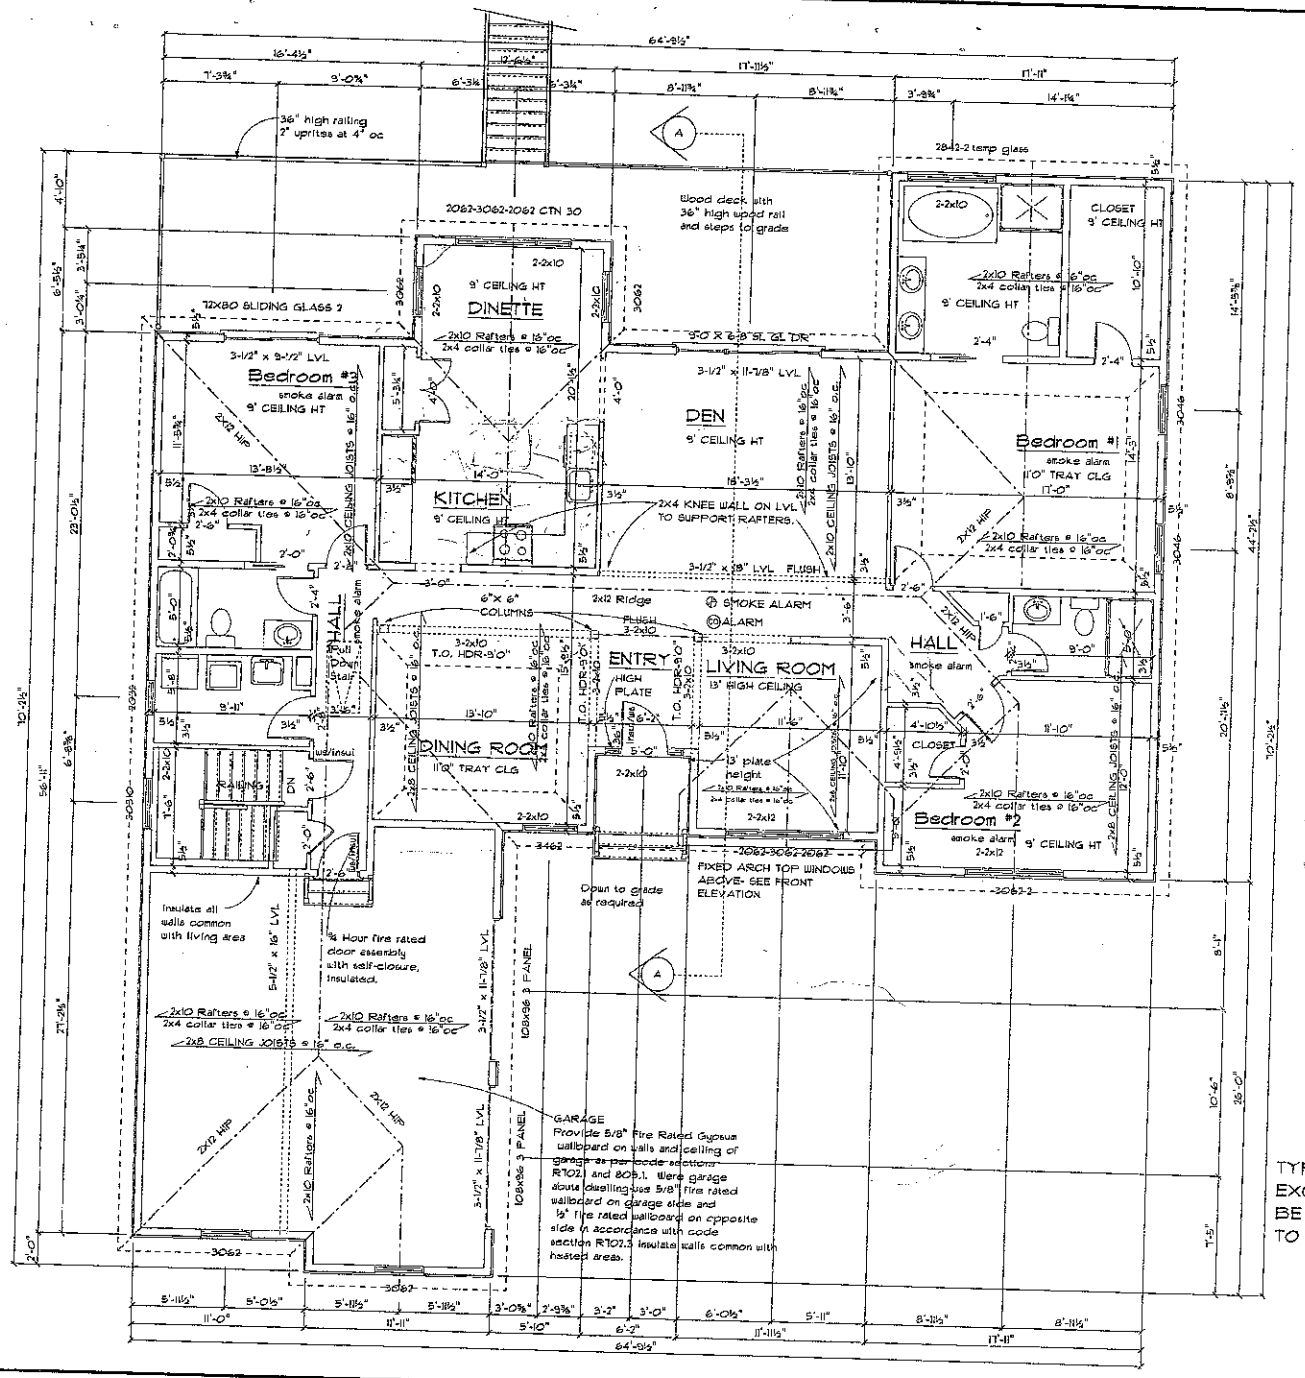


Acknowledgement of
Plans Submitted ONLY

Date 12-21-05

Date 12-22-05

1ST FLOOR PLAN
SCALE: 1/4" = 1'-0"

DWELLING AREA: 2323 SF
GARAGE AREA: 511 SF

TYPICAL PLATE HEIGHT: 9'0"
EXCEPT: LIVING ROOM SHALL
BE 13'-0" AND FOYER CEILING
TO BE 12" ABOVE CIRCLE TOP.

MURRAY RESIDENCE
MOORESEVILLE, NORTH CAROLINA
IREDELL COUNTY

ROBERT JAMES HIGGINS
ARCHITECT
80 Hidden Acres Path
Wading River, NY 11792
631-929-3261

SCALE: NOTED
DRAWN BY: RH
APPROVED: RH

February 28, 2005
REVISED:

2