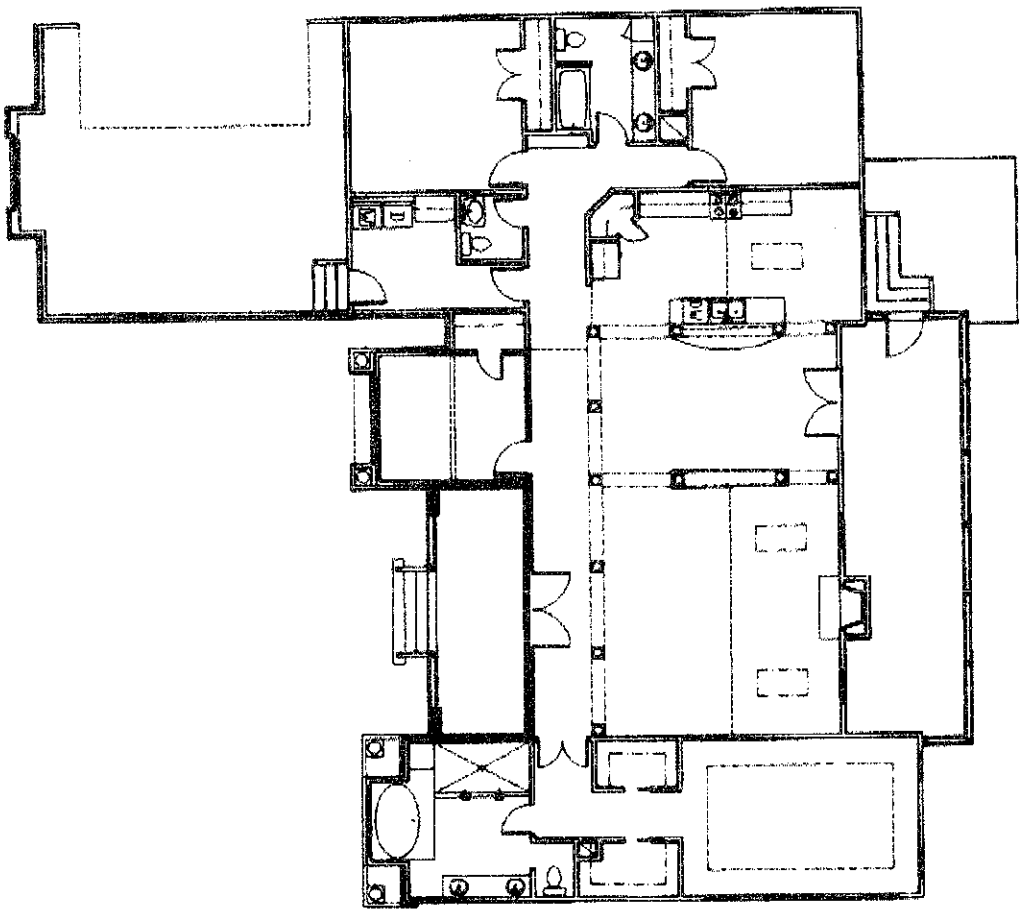


SCALE: 1/4" = 1'-0"

A-2

DRAWN BY: DAVID T.

REVISIONS:

DATE DRAWN: 08/29/03

A RESIDENCE FOR:
SHANNON MYERS

FIRST FLOOR PLAN

ARCHITREX

CUSTOM BLUEPRINTS

4830 DEER RUN
(704) 278-8741

ROCKWELL, N.C. 28138

Lot #45 Gibbs Cove