
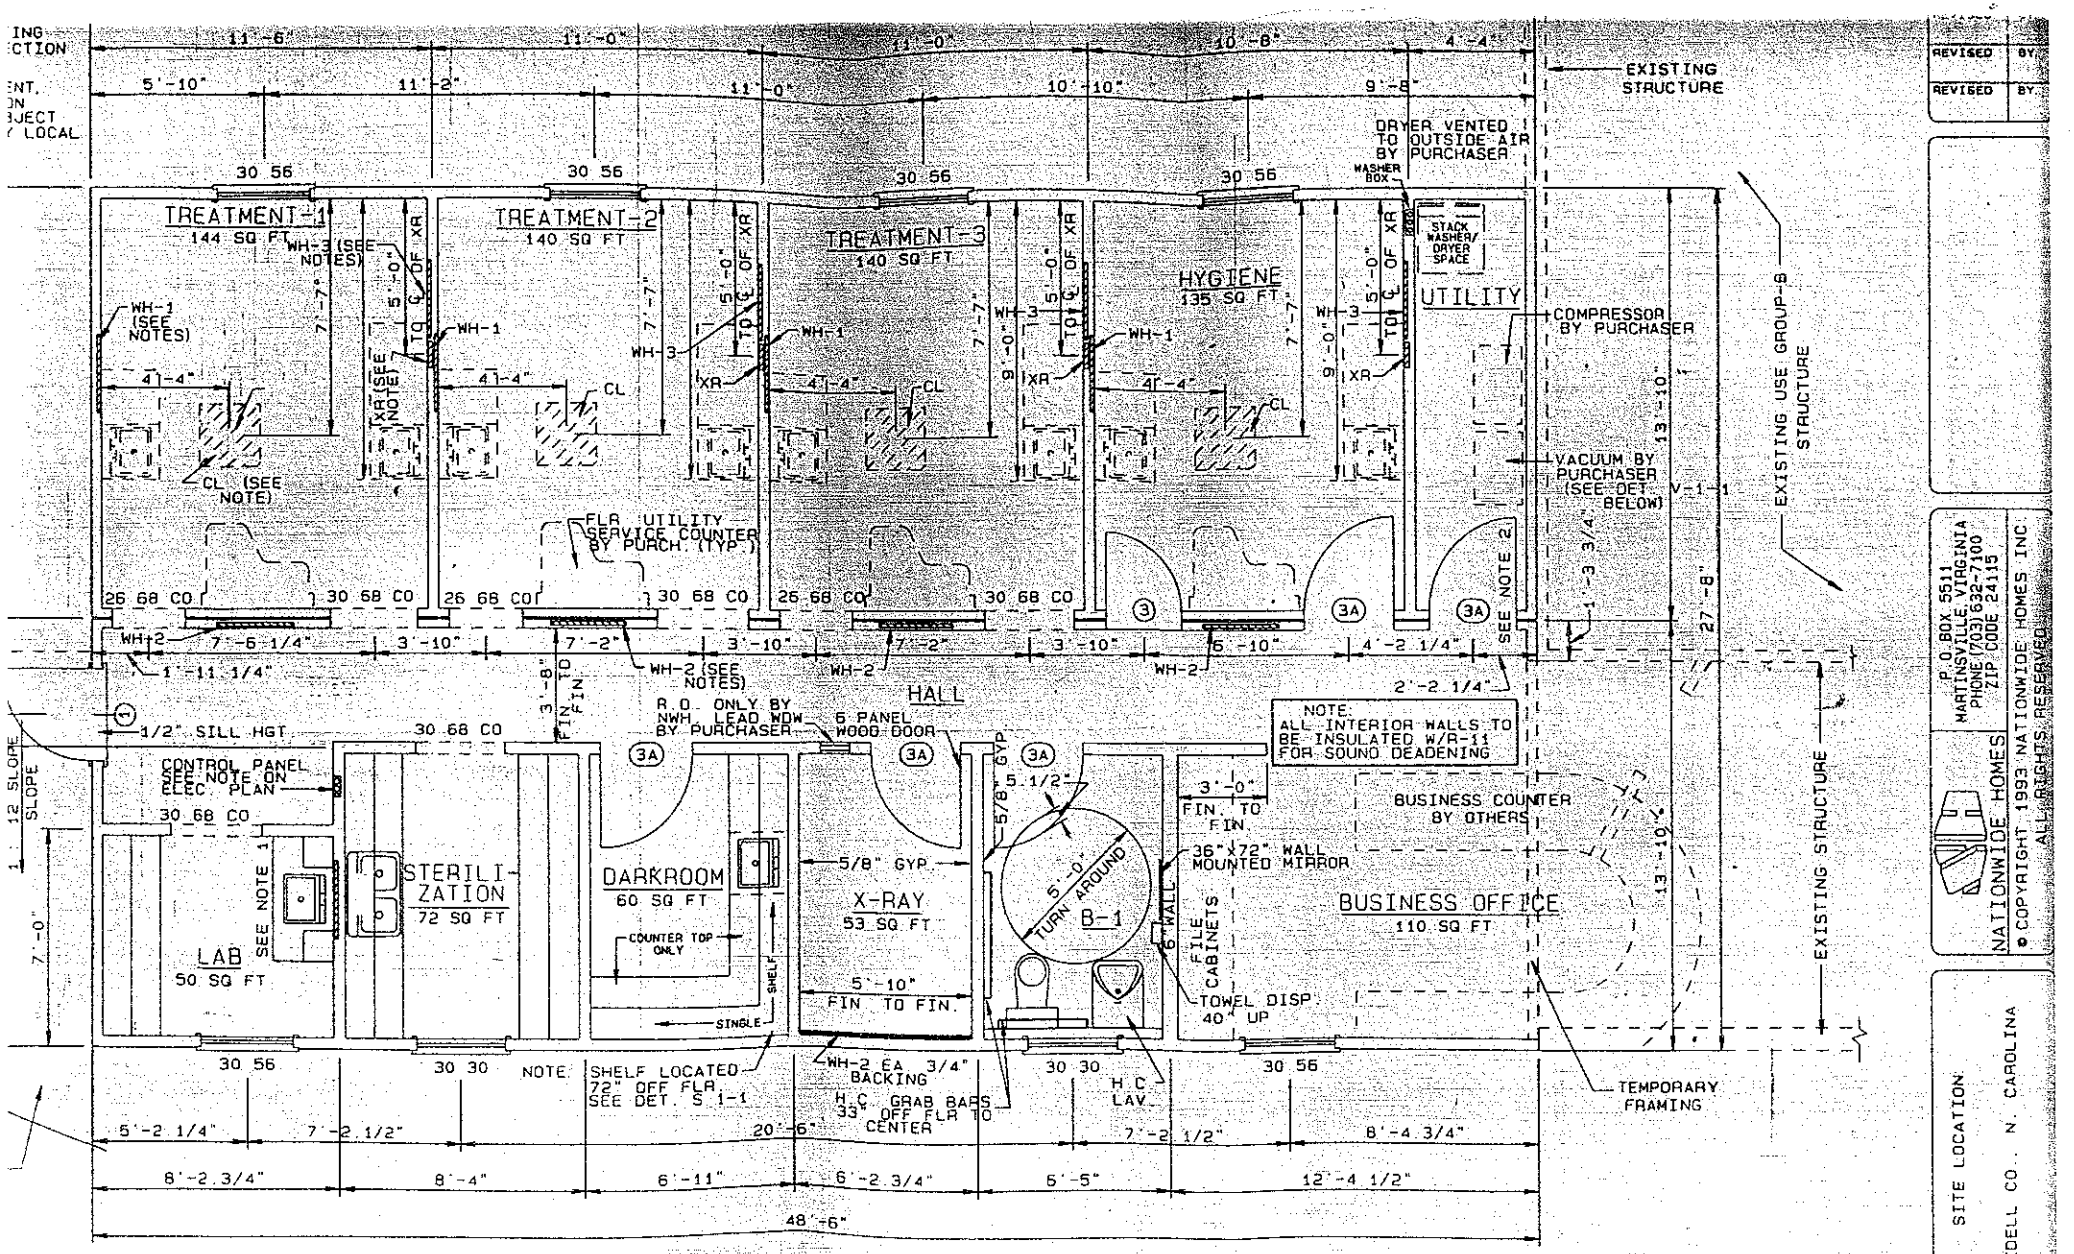


FLOOR PLAN

SCALE: 1/4"=1'-0"

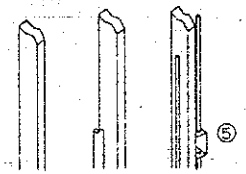

① WATER SUPPLY, 3/8" W/ CUT-OFF & 6'-0" SOFT COPPER 24" A.F.F. (SUPPLY DROPPED THRU FLOOR TO BOTTOM OF JOIST)

② VACUMM LINE, MAIN TRUNK LINE TO BE 1 1/2" IPS, SCHED 40.

REVISED BY

REVISED BY

P.O. BOX 5511
MARTINSVILLE, VIRGINIA
PHONE (703) 632-7100
ZIP CODE 24115

NATIONWIDE HOMES INC.

© COPYRIGHT 1993 NATIONWIDE HOMES INC.
ALL RIGHTS RESERVED

SITE LOCATION
AREDELL CO. N. CAROLINA

JOB NAME
BRIGHT STAR DEVELOPMENT

JOB NUMBER
CMF 1-94