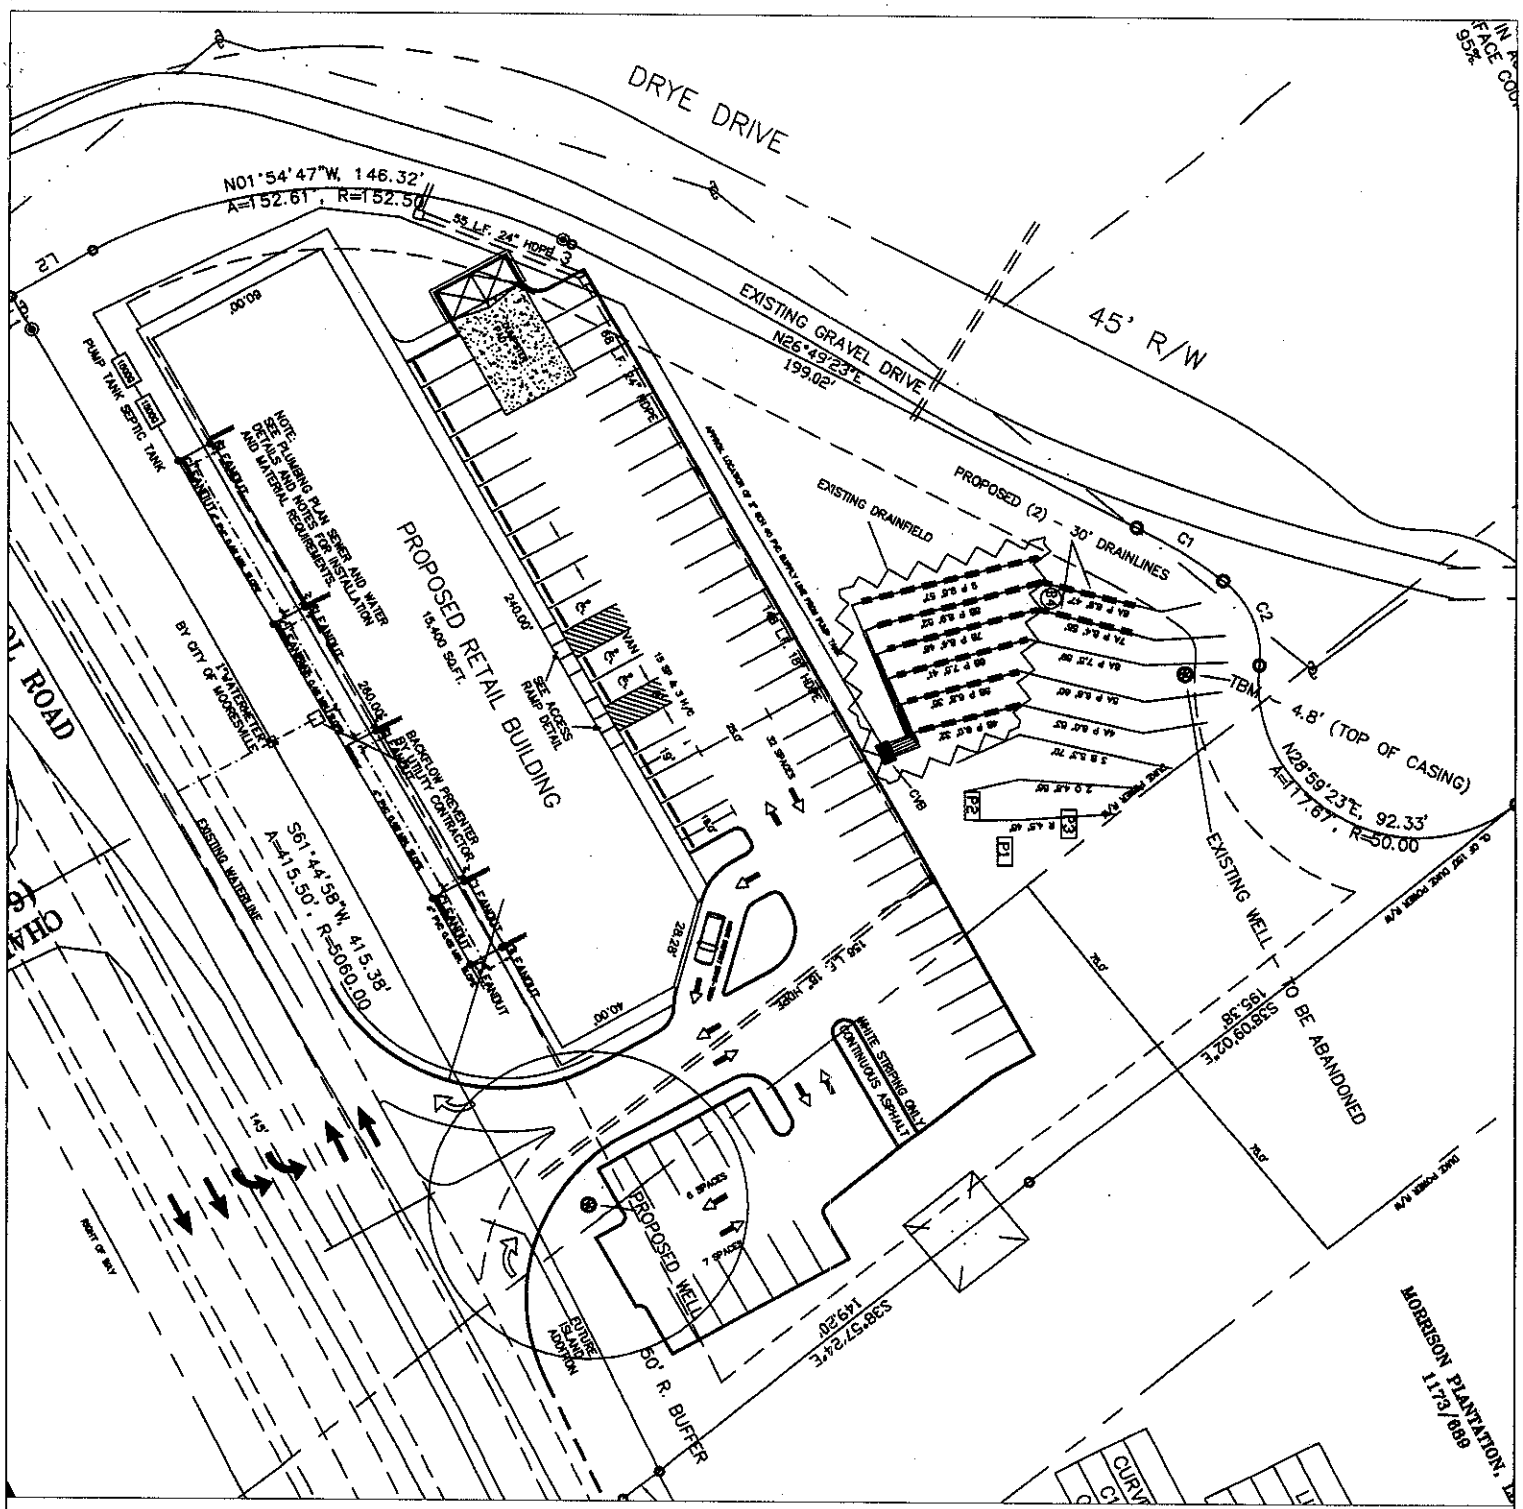


LEGEND

- Areas contains existing PPBPS system sized for an 18 employee office complex.
- Existing septic lines.
- (B1) Boring locations.
- [P3] Pit locations.

GRAPHIC SCALE
1" = 60'

60 0 60 120

FOR PRELIMINARY PLANNING PURPOSES ONLY. ALL LOTS WILL REQUIRE FINAL APPROVAL BY THE COUNTY HEALTH DEPARTMENT ON A LOT BY LOT BASIS. THIS MAP SHOULD BY USED AS A GENERAL GUIDE, SOME ADJUSTMENTS WILL BE NECESSARY IN THE FIELD DUE TO SOIL VARIABILITY AND COMPLEX TOPOGRAPHIC FEATURES.
THIS MAP ONLY REFLECTS EXISTING SOIL SUITABILITY FOR ON-SITE SEPTIC TANK SYSTEMS.


ROLLANS SOIL & ENVIRONMENTAL SERVICES
470 N. BROAD ST., SUITE D
MOORESVILLE, NC 28115
PHONE/FAX: (704) 658 - 1723
ASHLEY ROLLANS, NC LICENSED SOIL SCIENTIST
MOBILE: (704) 746 - 5046
EMAIL: ROLLANS@WINDSTREAM.NET

MAP TITLE: SITE PLAN FOR SEPTIC SYSTEM EXPANSION

PROJECT NAME: SPEAR BUILDERS / BRAWLEY SCHOOL ROAD OFFICE COMPLEX

LOCATION/DATE: BRAWLEY SCHOOL ROAD, IREDELL COUNTY, NORTH CAROLINA, JUNE 2008

JOB # :	01-1478
FILE:	C:\JOBS\01-1478
PROJECT MGR.:	S.A.R.
FIELD WORK:	S.A.R.
DRAWN BY:	S.A.R.

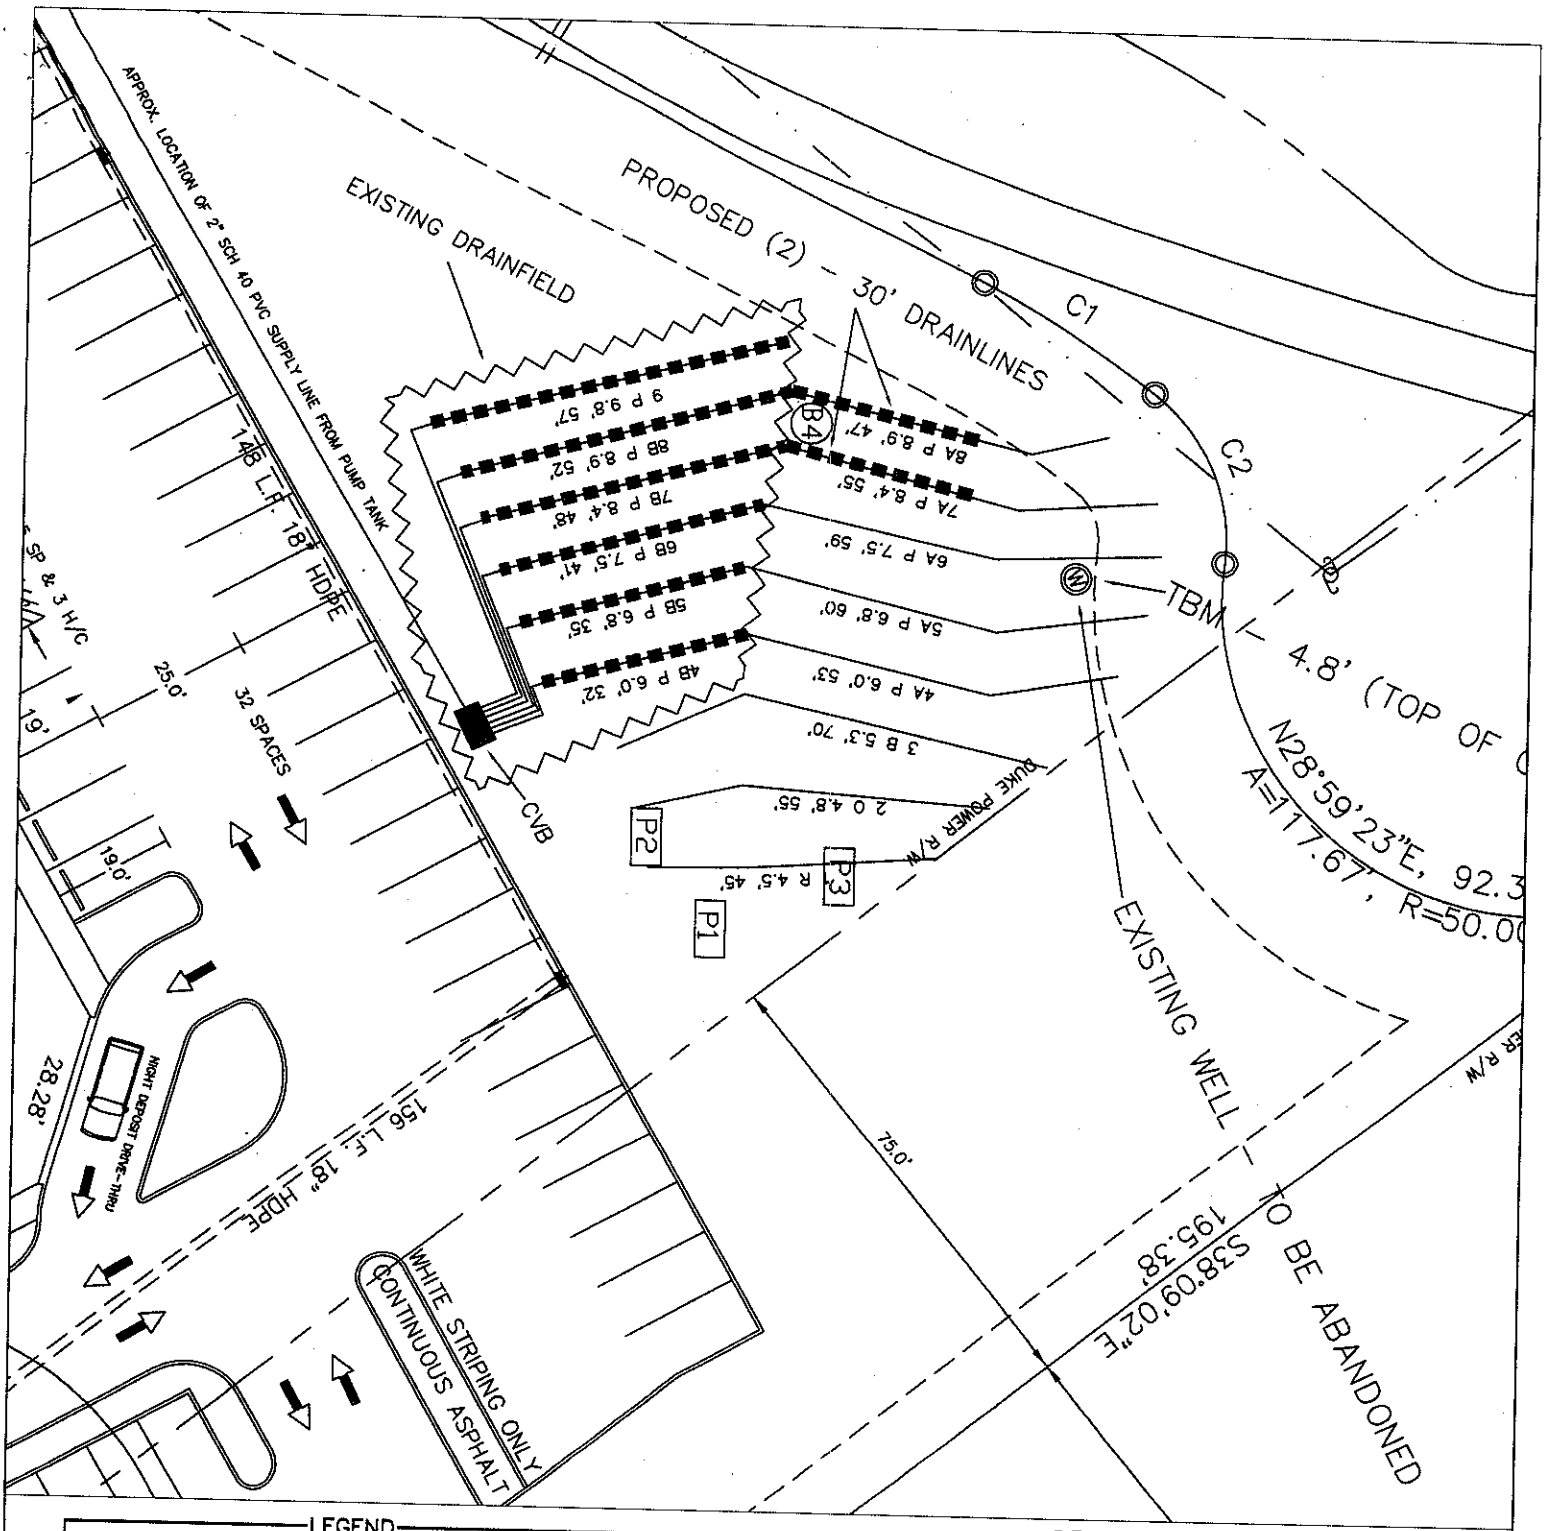

LEGEND

Areas contains existing PPBPS system sized for an 18 employee office complex.

Existing septic lines.

(B1) Boring locations.

P3 Pit locations.

GRAPHIC SCALE
1" = 30'

30 0 30 60

FOR PRELIMINARY PLANNING PURPOSES ONLY. ALL LOTS WILL REQUIRE FINAL APPROVAL BY THE COUNTY HEALTH DEPARTMENT ON A LOT BY LOT BASIS. THIS MAP SHOULD BY USED AS A GENERAL GUIDE, SOME ADJUSTMENTS WILL BE NECESSARY IN THE FIELD DUE TO SOIL VARIABILITY AND COMPLEX TOPOGRAPHIC FEATURES.
THIS MAP ONLY REFLECTS EXISTING SOIL SUITABILITY FOR ON-SITE SEPTIC TANK SYSTEMS.

ROLLANS SOIL & ENVIRONMENTAL SERVICES
470 N. BROAD ST., SUITE D
MOORESVILLE, NC 28115
PHONE/FAX: (704) 658 - 1723
ASHLEY ROLLANS, NC LICENSED SOIL SCIENTIST
MOBILE: (704) 746 - 5046
EMAIL: ROLLANS@WINDSTREAM.NET

MAP TITLE: SITE PLAN FOR SEPTIC SYSTEM EXPANSION

PROJECT NAME: SPEAR BUILDERS / BRAWLEY SCHOOL ROAD OFFICE COMPLEX

LOCATION/DATE: BRAWLEY SCHOOL ROAD, IREDELL COUNTY, NORTH CAROLINA, JUNE 2006

JOB # :	01-1478
FILE:	C:\JOBS\01-1478
PROJECT MGR.:	S.A.R.
FIELD WORK:	S.A.R.
DRAWN BY:	S.A.R.