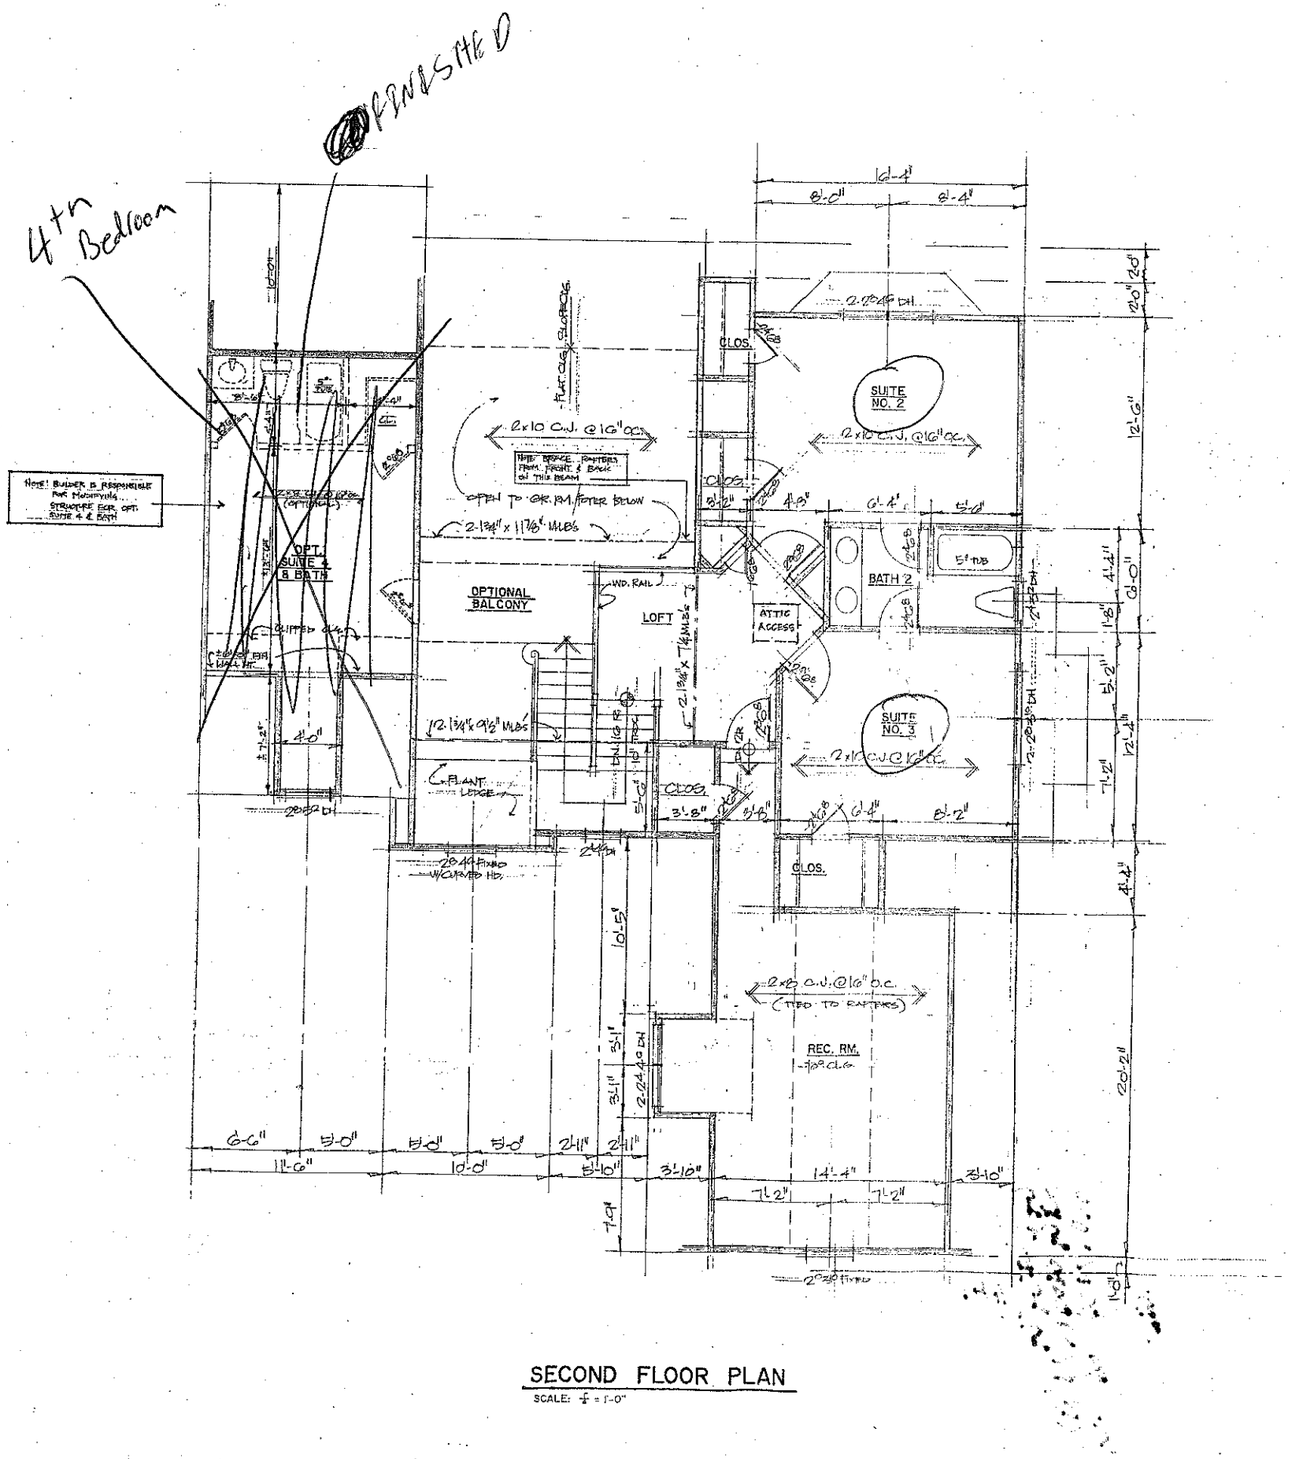


SECOND FLOOR PLAN

SCALE: ¼" = 1'-0"

Acknowledgement Of Plans Submittal ONLY!

Date 7/20/04

Date 11/3/04

AUTHENTICITY SEAL
ORIGINAL DOCUMENT
Living Concepts
HOME PLANNING

If this seal is not printed in red, the use or representation of this plan or material is an infringement of the federal COPYRIGHT ACT. To report violations call 1-800-999-3132 ext. 5105

TAKE GREAT CARE IN THE PREPARATION OF THESE PLANS. HOWEVER, SINCE CODES ARE SUBJECT TO CHANGE AND INTERPRETATION, WE DO NOT GUARANTEE COMPLIANCE WITH ANY SPECIFIC CODES OR ORDINANCES. PURCHASER OR BUILDER IS SOLELY RESPONSIBLE FOR VERIFYING COMPLIANCE WITH LOCAL BUILDING CODES AND ORDINANCES AND FOR ANY MODIFICATIONS TO THE PLANS THAT MAY NEED TO BE MADE IN ORDER TO COMPLY. BUILDER IS ALSO RESPONSIBLE FOR VERIFYING SITE AND SOIL CONDITIONS AS WELL AS ALL DIMENSIONS AND SQUARE FOOTAGE CALCULATIONS BEFORE BEGINNING CONSTRUCTION. THESE PLANS SHOULD BE REVIEWED BY A LOCAL ARCHITECT OR ENGINEER TO VERIFY ADAPTATION TO SITE AND LOCAL STRUCTURAL DESIGN REQUIREMENTS. LIVING CONCEPTS HOME PLANNING MAY NOT BE HELD RESPONSIBLE AND ASSUMES NO LIABILITY FOR ANY HOME CONSTRUCTED FROM THESE PLANS.

THIS PLAN IS THE PROPERTY OF LIVING CONCEPTS HOME PLANNING AND MAY NOT BE USED OR REPRODUCED WITHOUT THEIR WRITTEN PERMISSION.

© Copyright 1995 Living Concepts

B-2407

Normandy

Living Concepts
HOME PLANNING
NOT A BUILDER OR ENGINEERING FIRM

REVISIONS

DATE :

SHEET NO.
3
OF 5

DUNCAN-PARNELL, INC. CHARLOTTE, NC 800-786-7788 510295