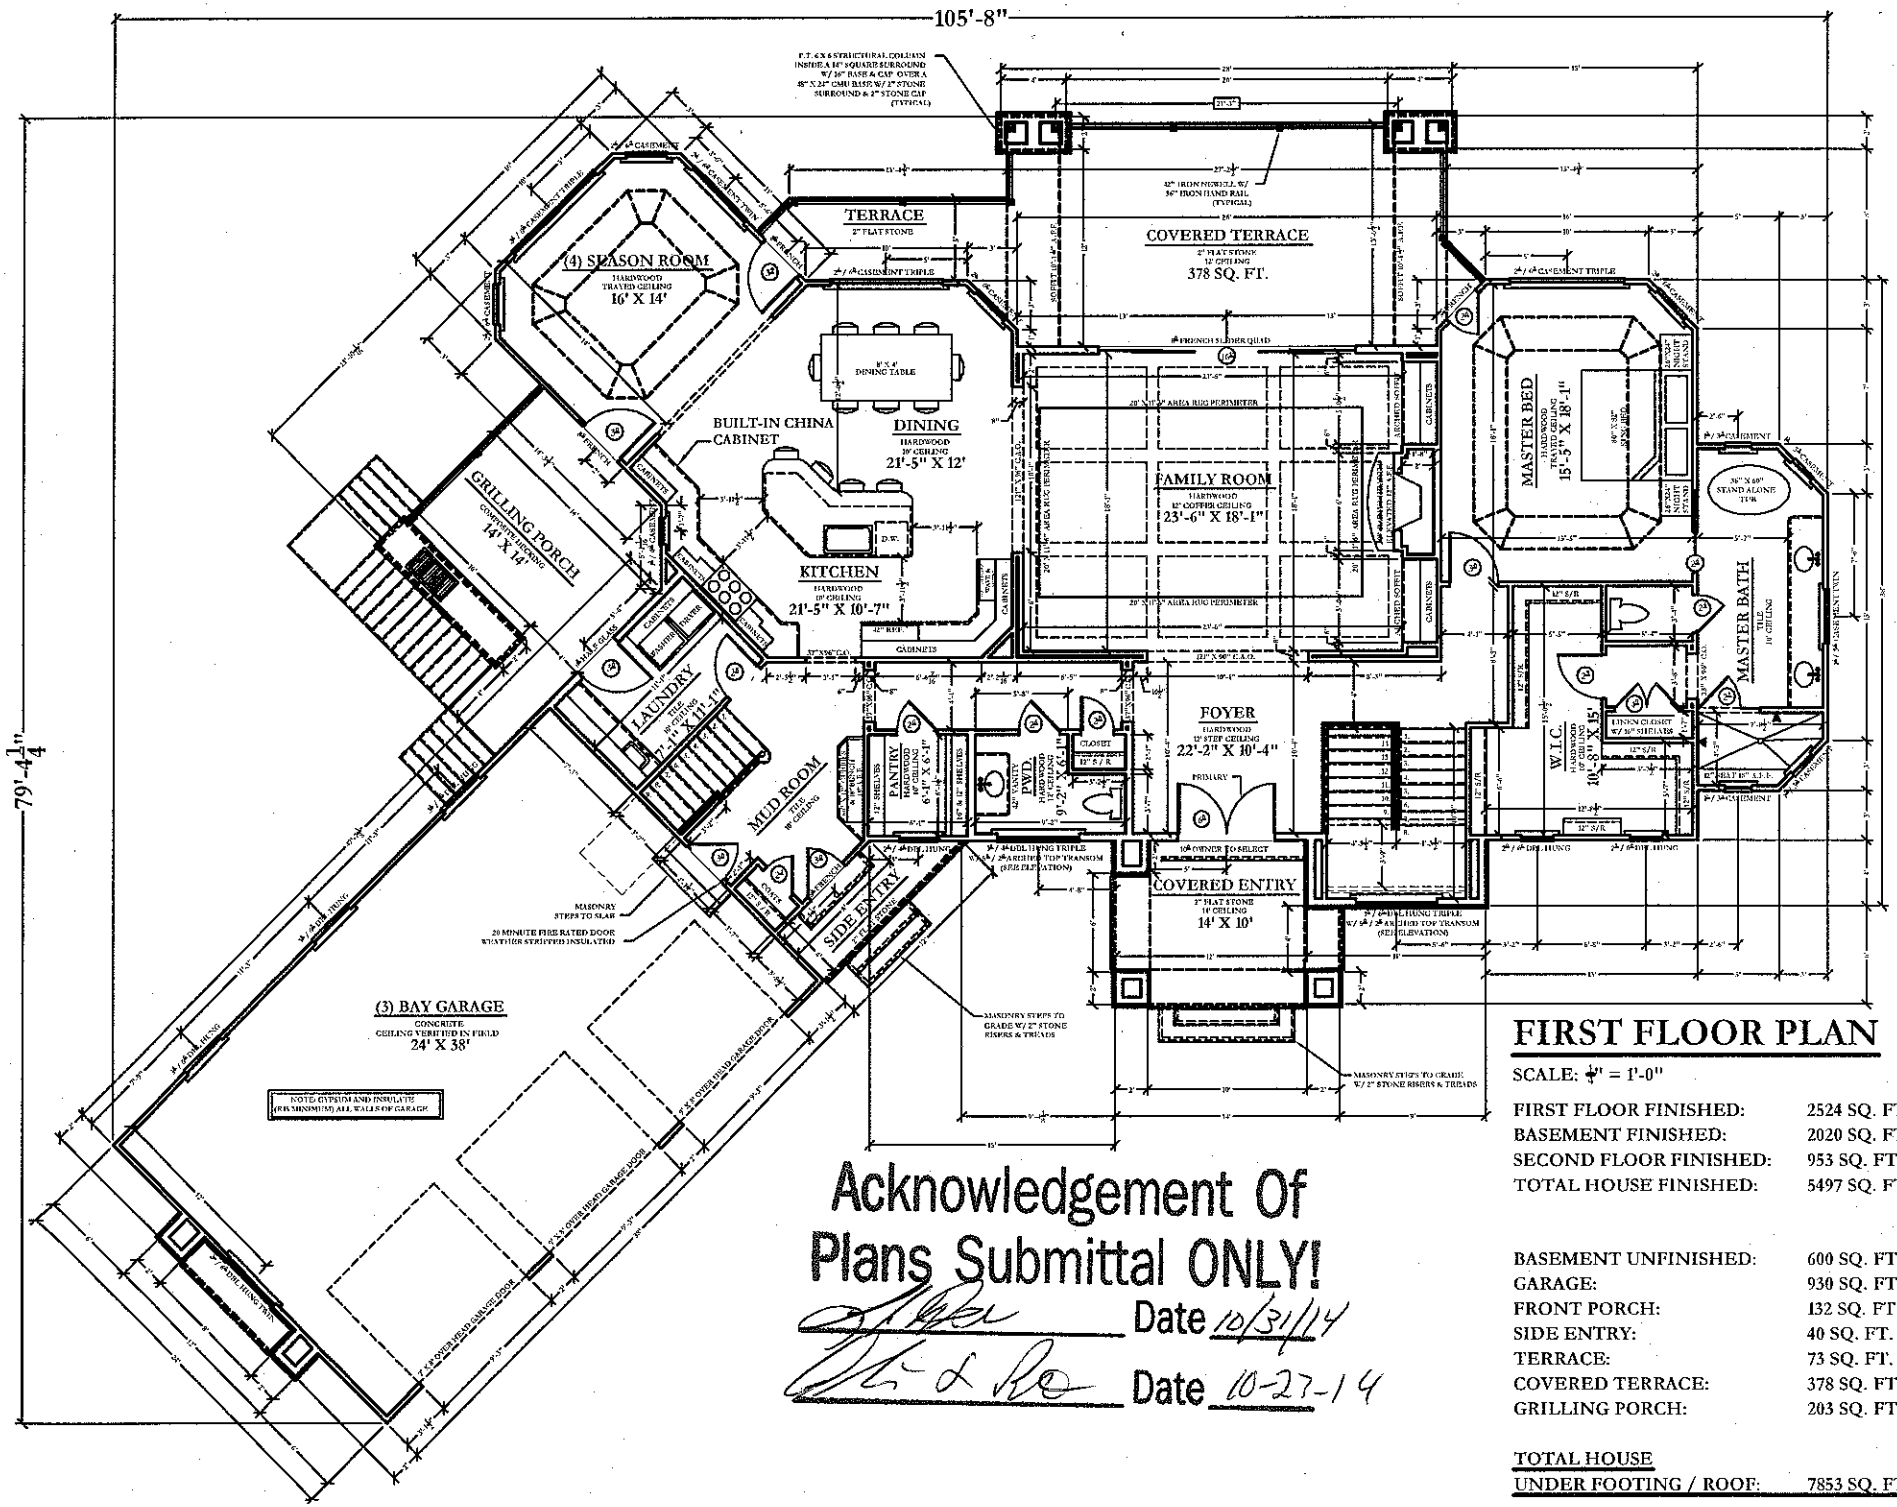


FIRST FLOOR PLAN

SCALE: 1/4" = 1'-0"

FIRST FLOOR FINISHED:	2524 SQ. FT.
BASEMENT FINISHED:	2020 SQ. FT.
SECOND FLOOR FINISHED:	953 SQ. FT.
TOTAL HOUSE FINISHED:	5497 SQ. FT.


BASEMENT UNFINISHED:	600 SQ. FT.
GARAGE:	930 SQ. FT.
FRONT PORCH:	132 SQ. FT.
SIDE ENTRY:	40 SQ. FT.
TERRACE:	73 SQ. FT.
COVERED TERRACE:	378 SQ. FT.
GRILLING PORCH:	203 SQ. FT.

TOTAL HOUSE UNDER FOOTING / ROOF:	7853 SQ. FT.

Acknowledgement Of
Plans Submittal ONLY!

Date 10/31/14

Date 10-27-14

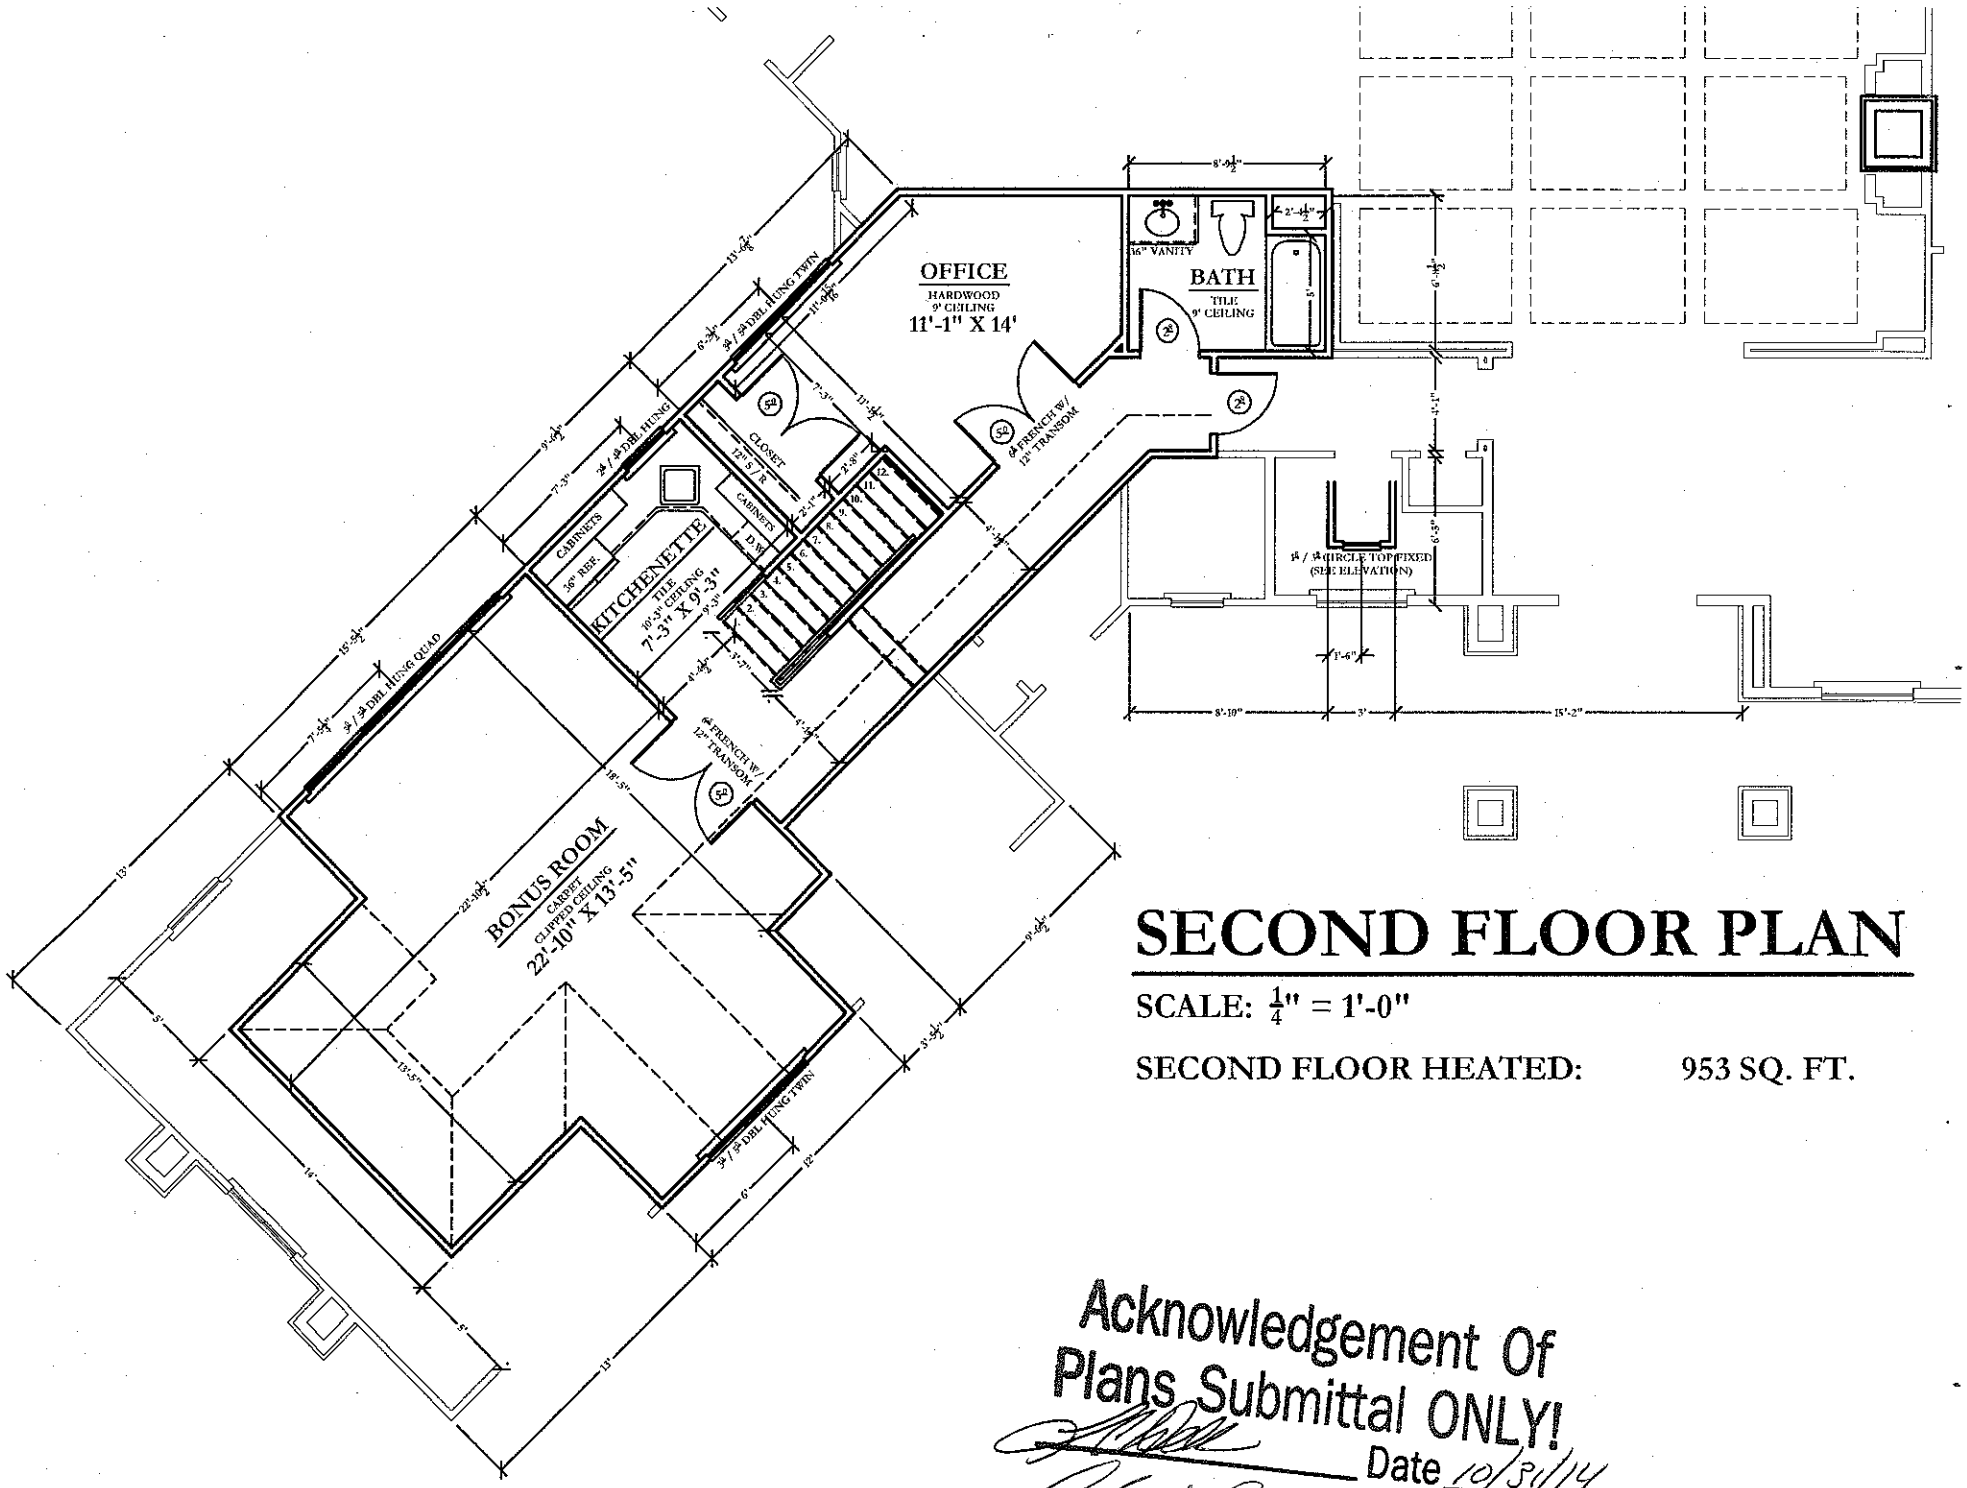

SECOND FLOOR PLAN


SCALE: $\frac{1}{4}$" = 1'-0"

SECOND FLOOR HEATED: 953 SQ. FT.

Acknowledgement Of
Plans Submittal ONLY!

Date 10/31/14

Date 10-27-14

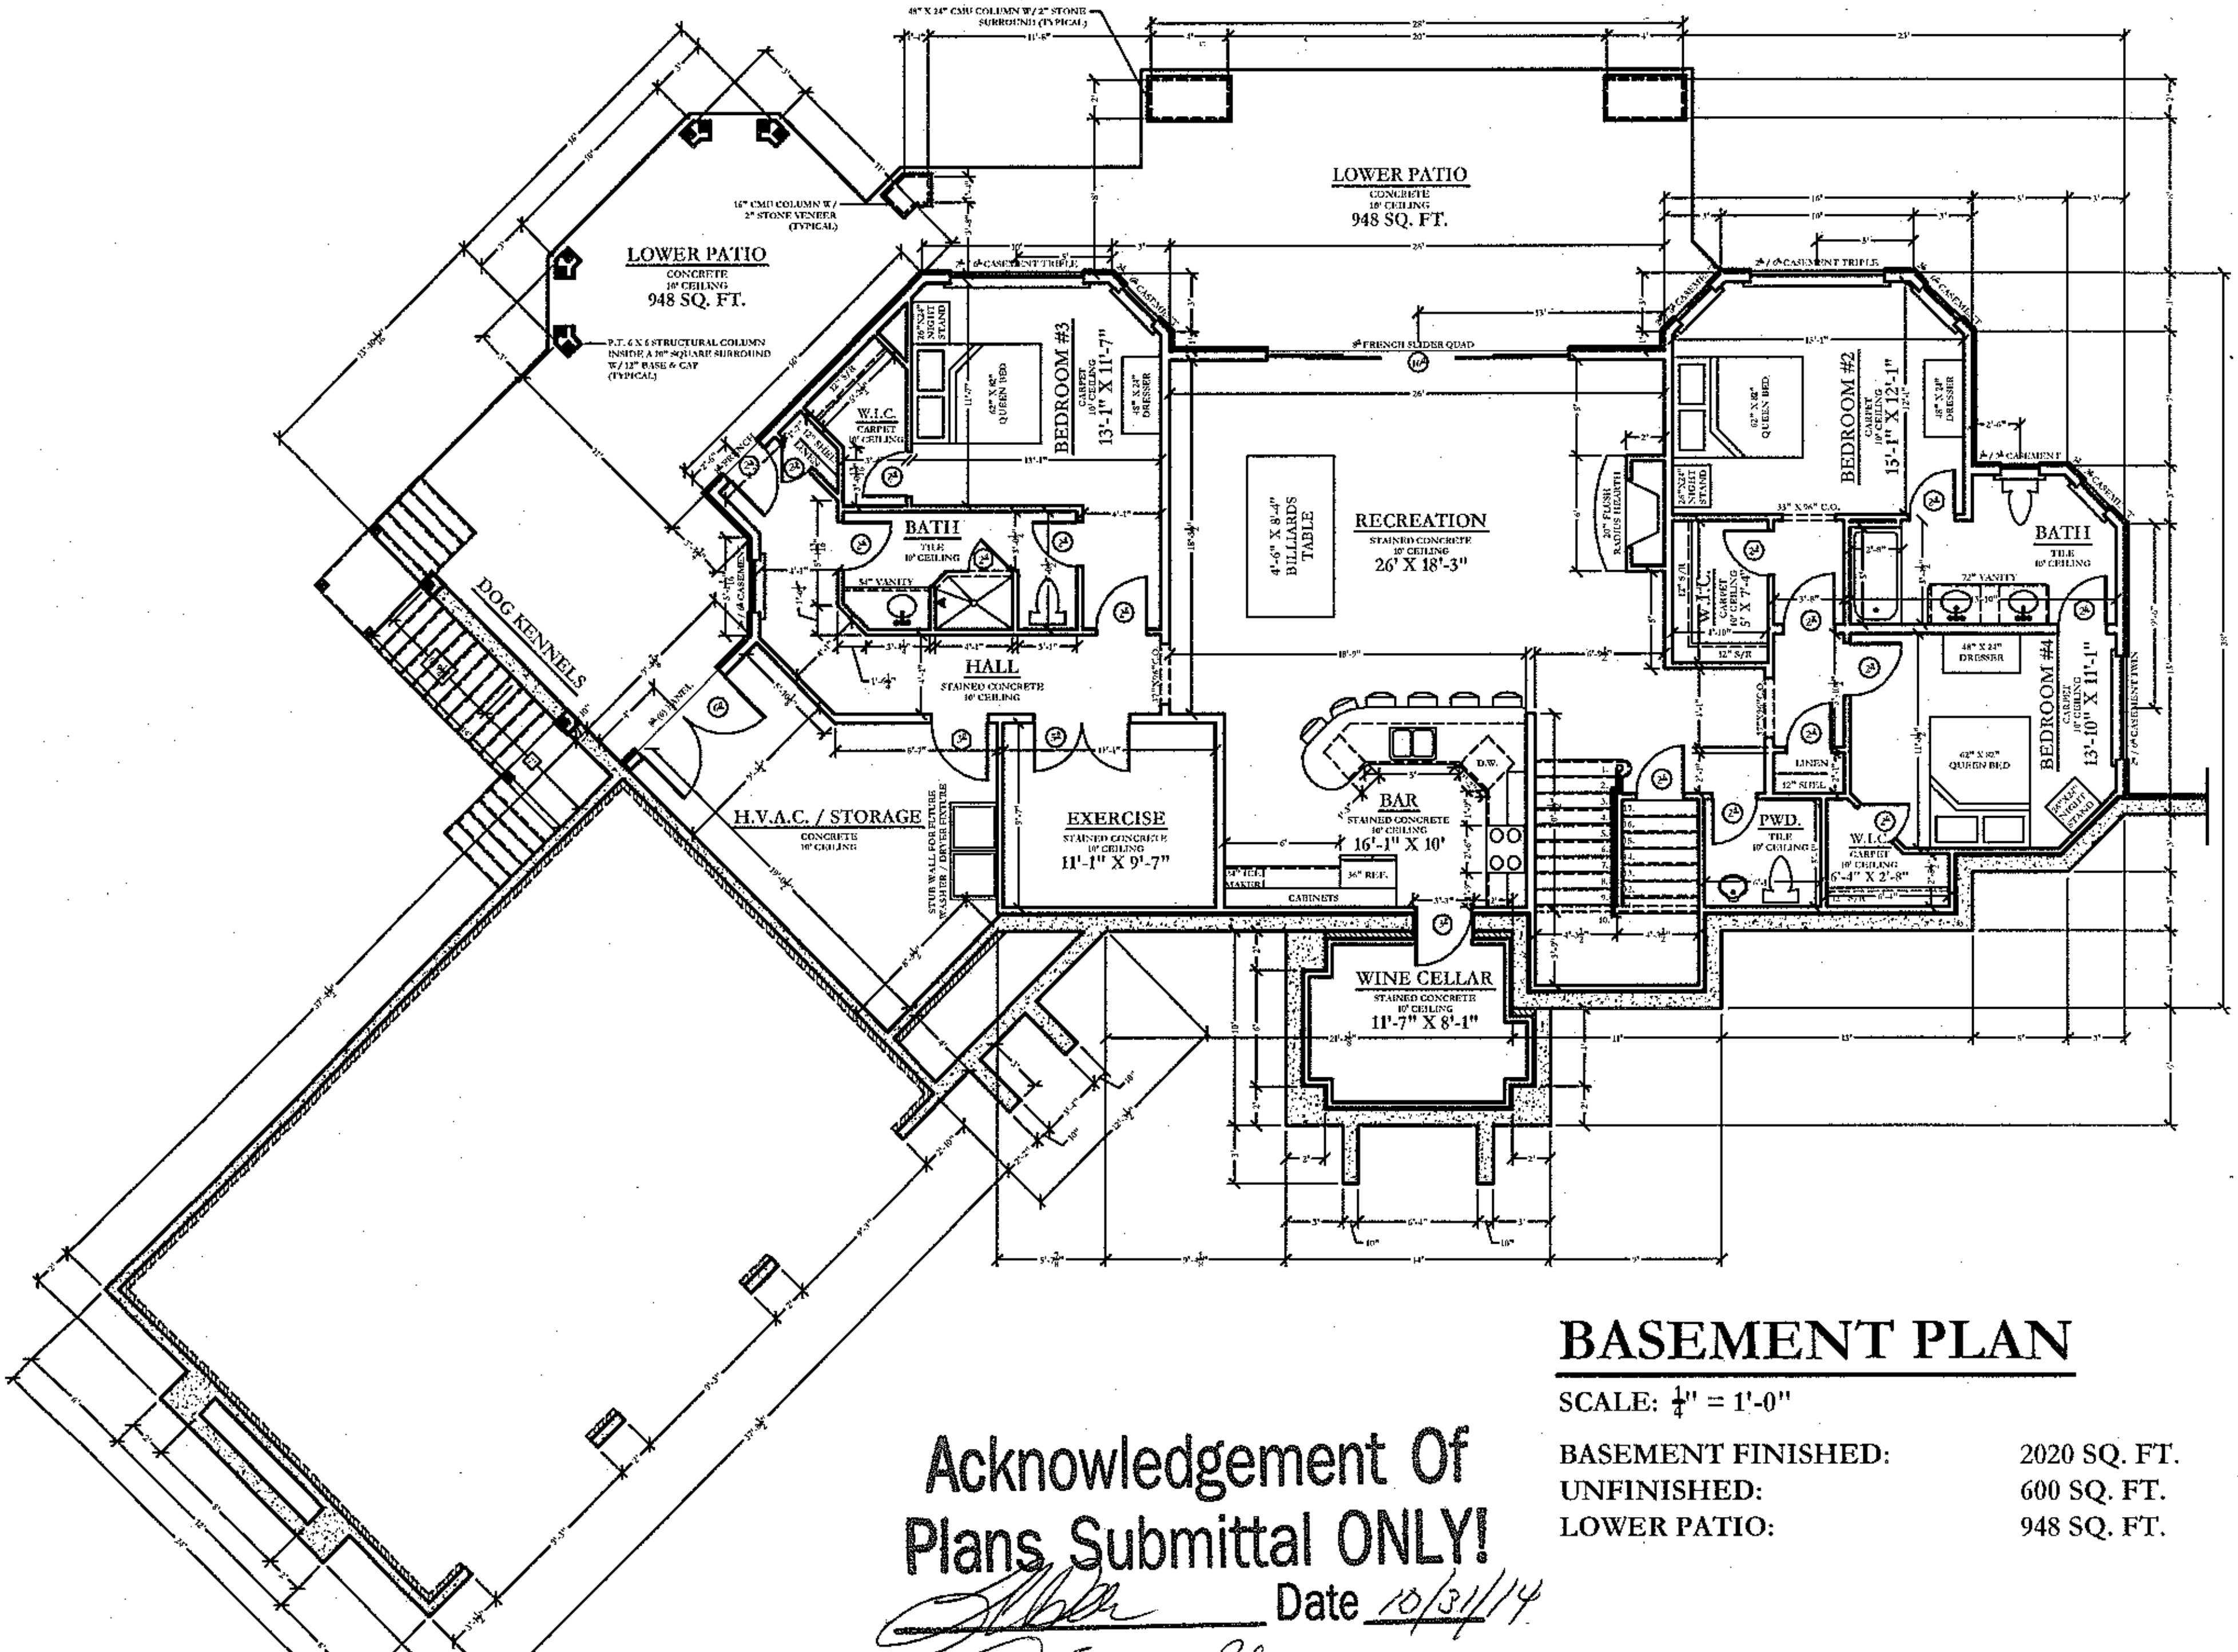

BASEMENT PLAN

SCALE: $\frac{1}{4}$" = 1'-0"

BASEMENT FINISHED:	2020 SQ. FT.
UNFINISHED:	600 SQ. FT.
LOWER PATIO:	948 SQ. FT.

Acknowledgement Of Plans Submittal ONLY!

Date 10/31/14

Date 10-23-14