IREDELL COUNTY HEATLH DEPARTMENT

PAGE 2: *SITE PLAN WORKSHEET*

SEE THE SAMPLE SITE PLAN BELOW. INCOMPLETE SITE PLANS WILL BE RETURNED TO YOU FOR COMPLETION AND MAY RESULT IN A DELAY IN THE ISSUANCE OF YOUR SEPTIC SYSTEM PERMIT!!!

Place an (X) beside each item as you complete the site plan:

Existing

- X — Property Line measurements are clearly identified…
- X — All proposed structures are indicated…
  SHOW: proposed house or business footprint, wells, water lines, patios, pools and decks, and any other item that will occupy space on the site
- X — Front and side setbacks from property line…
- ____ — Preferred driveway location and configuration, preferred well location…
- ____ — Area you prefer your septic system to be placed…
- ____ — North arrow, or other sufficient indicator of direction…

Circle N/A on the following if appropriate:


- ____ — Location of septic systems and wells within 100' of your property… (N/A)
- ____ — Location of easements and rights of ways on your property… (N/A)
- ____ — Location of any designated wetlands on the property… (N/A)

Signature: Dennis P. Hanke
Property owner or owner's legal representative signature (SIGNATURE REQUIRED)


4/17/2012
DATE

USE THIS SPACE TO DRAW YOUR SITE PLAN

Please see attached sheet.

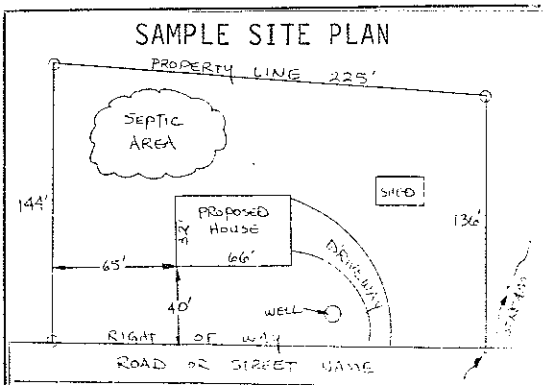

Scale 1:40

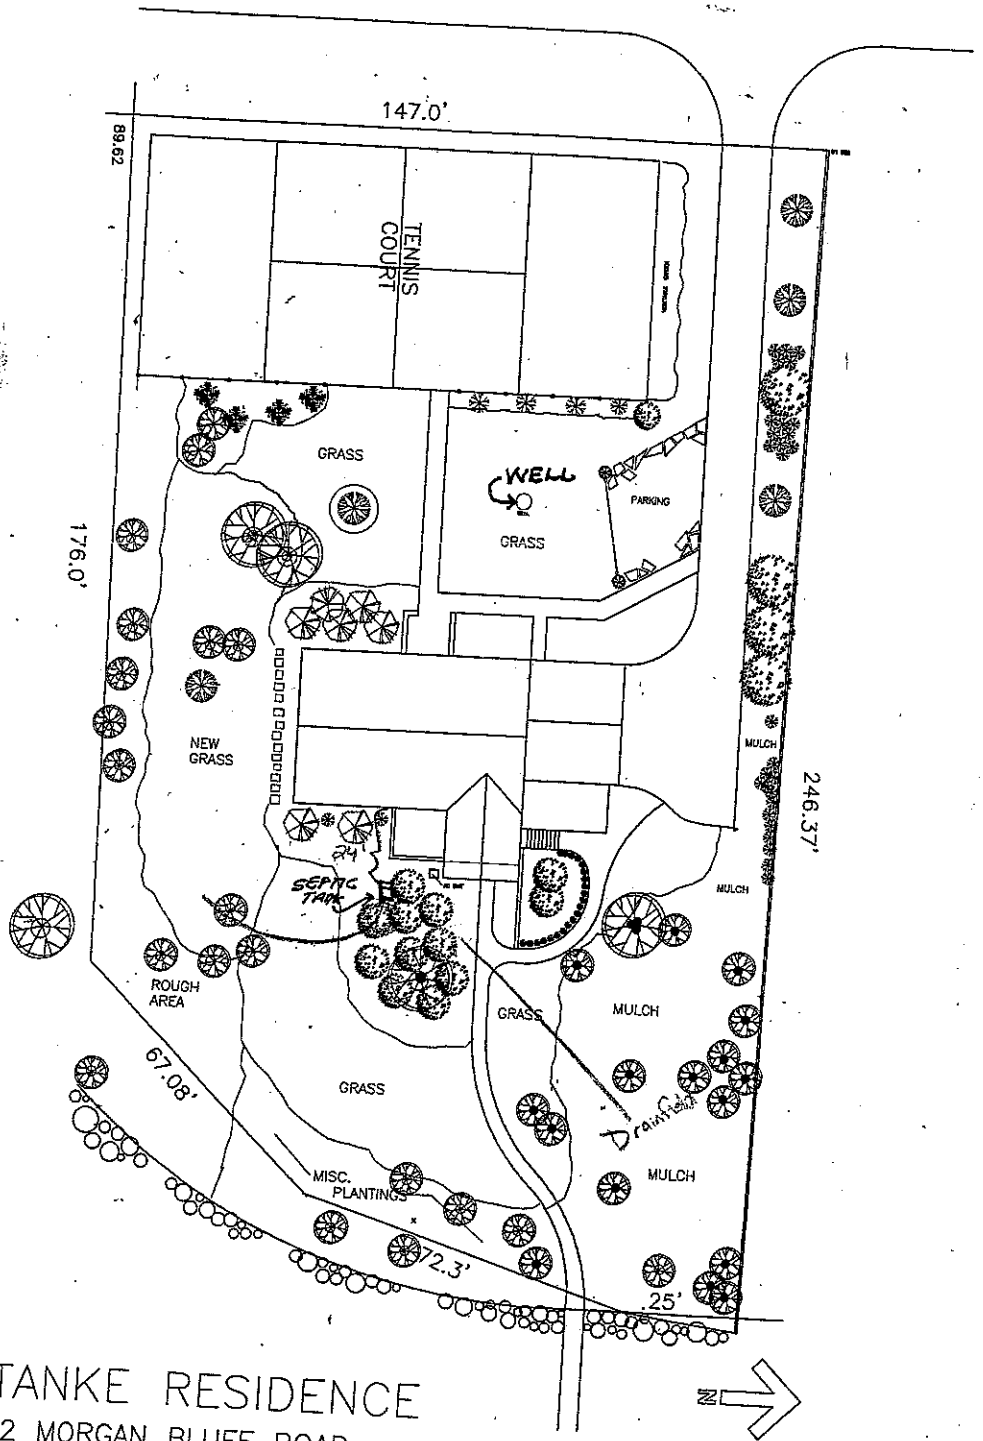

STANKE RESIDENCE

162 MORGAN BLUFF ROAD
MOORESVILLE, NC. 28117

Scale 1"=20'

05-12-2010