
NOTE: ALL ANGLED WALLS ARE @ 45° UNLESS OTHERWISE NOTED

(A) SLOPED CEILING- 2X10 RAFTERS @ 24" O.C.

(B) 2X6 CEILING JSTS. @ 24" O.C. @ 10'-0" HIGH

(C) SLOPED CEILING- 2X6 RAFTS @ 24" O.C. DUMMY FRAME @ 8/12 PITCH

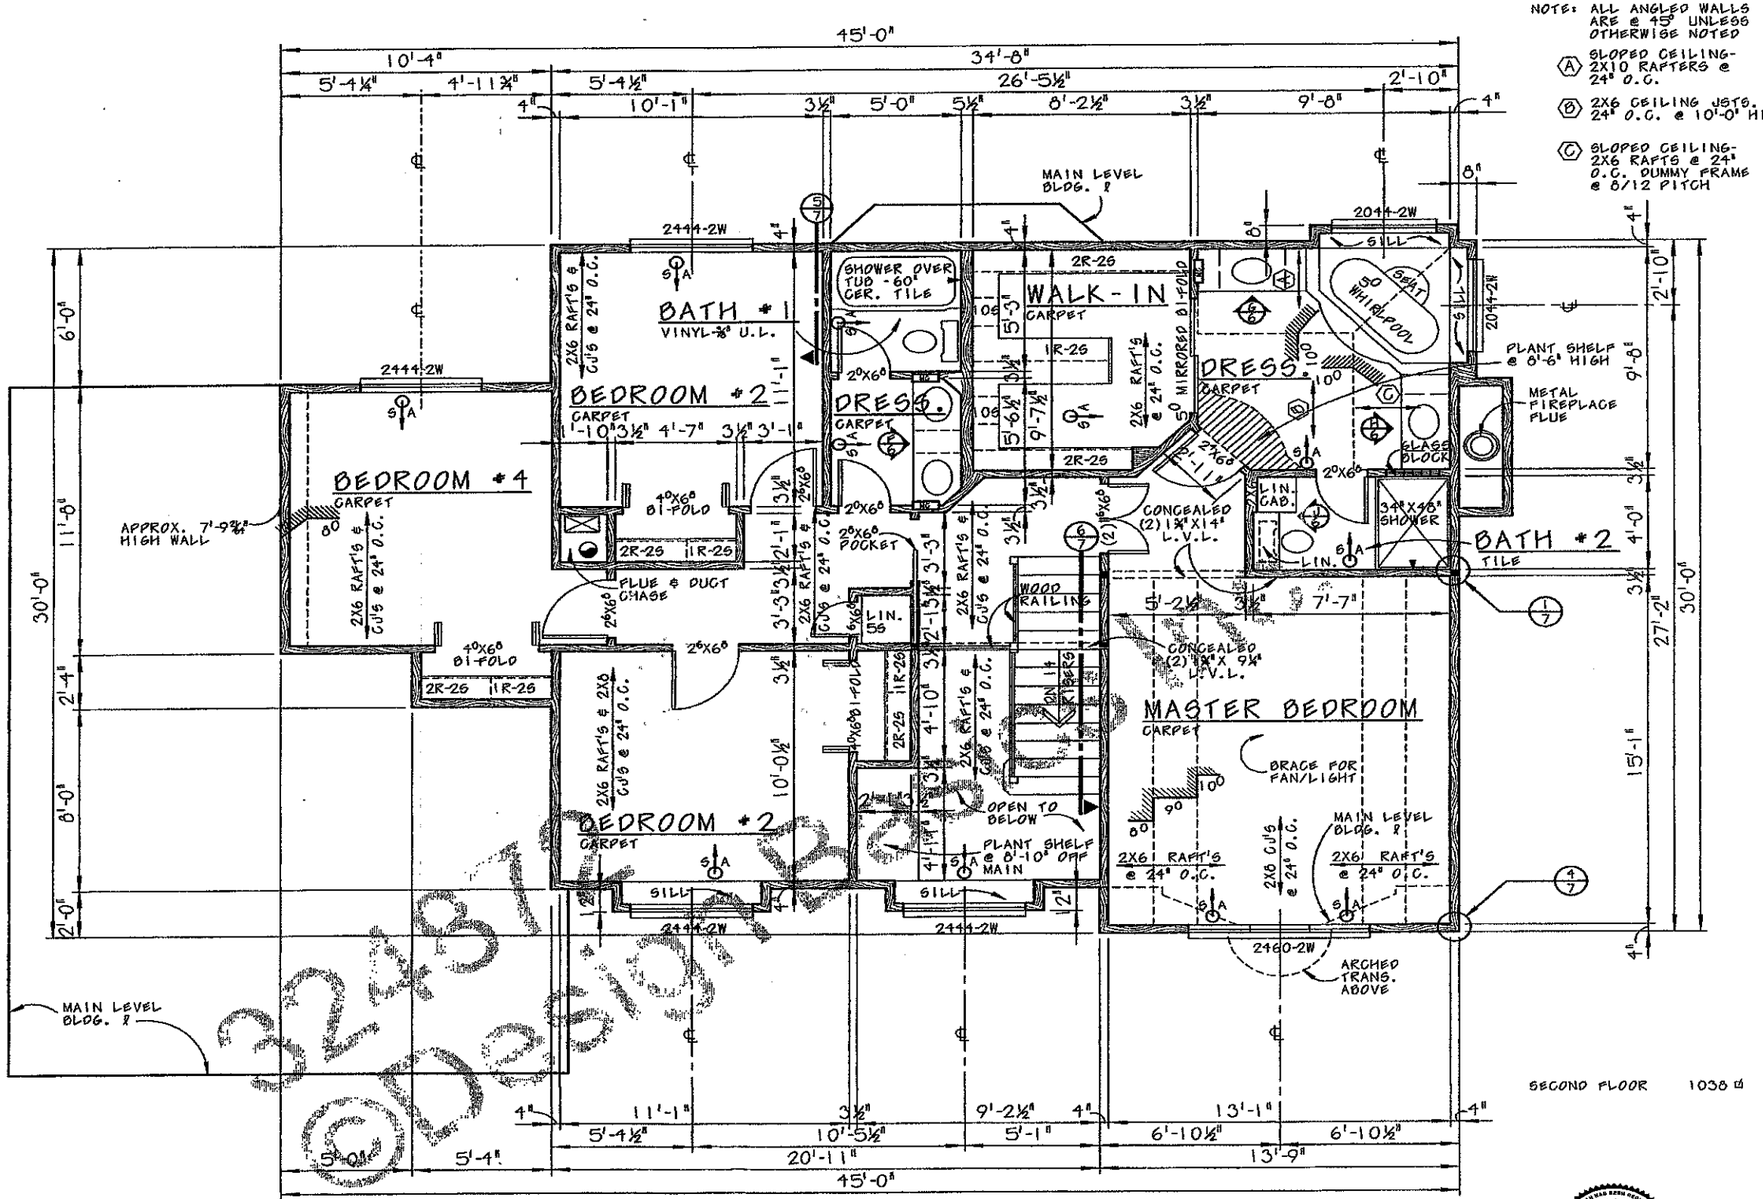

SECOND FLOOR 1038 □

SECOND LEVEL FLOOR PLAN

SCALE: 1/4" = 1'-0"

3248 Beaver

ORIGINAL DRAFT
IF THIS IS NOT RED DO NOT COPY

DESIGN BASICS, INC. IS A PROFESSIONAL RESIDENTIAL DESIGN FIRM LOCATED IN OMAHA, NE. BECAUSE SITE CONDITIONS, LOCAL CODES AND BUILDING METHODS VARY, WE CANNOT WARRANT THE SUITABILITY OF THESE PLANS FOR USE ON YOUR SPECIFIC SITE. CONSTRUCTION FROM THESE PLANS SHOULD NOT BE UNDERTAKEN WITHOUT THE ASSISTANCE OF A CONSTRUCTION PROFESSIONAL.

©COPYRIGHT DESIGN BASICS, INC. 1992
THE PURCHASER OF THESE PLANS IS GIVEN A LIMITED LICENSE TO REPRODUCE. THESE PLANS FOR CONSTRUCTION PURPOSES ONLY AND FURTHER DISTRIBUTION IS STRICTLY PROHIBITED.

11112 John Galt Blvd.
Omaha, NE 68137-2384
(402) 331-9223

design basics inc.®
HOME PLAN DESIGN SERVICE

2618
PLAN NO.

SEC. LEVEL FLOOR PLAN

SHEET
5 OF 8