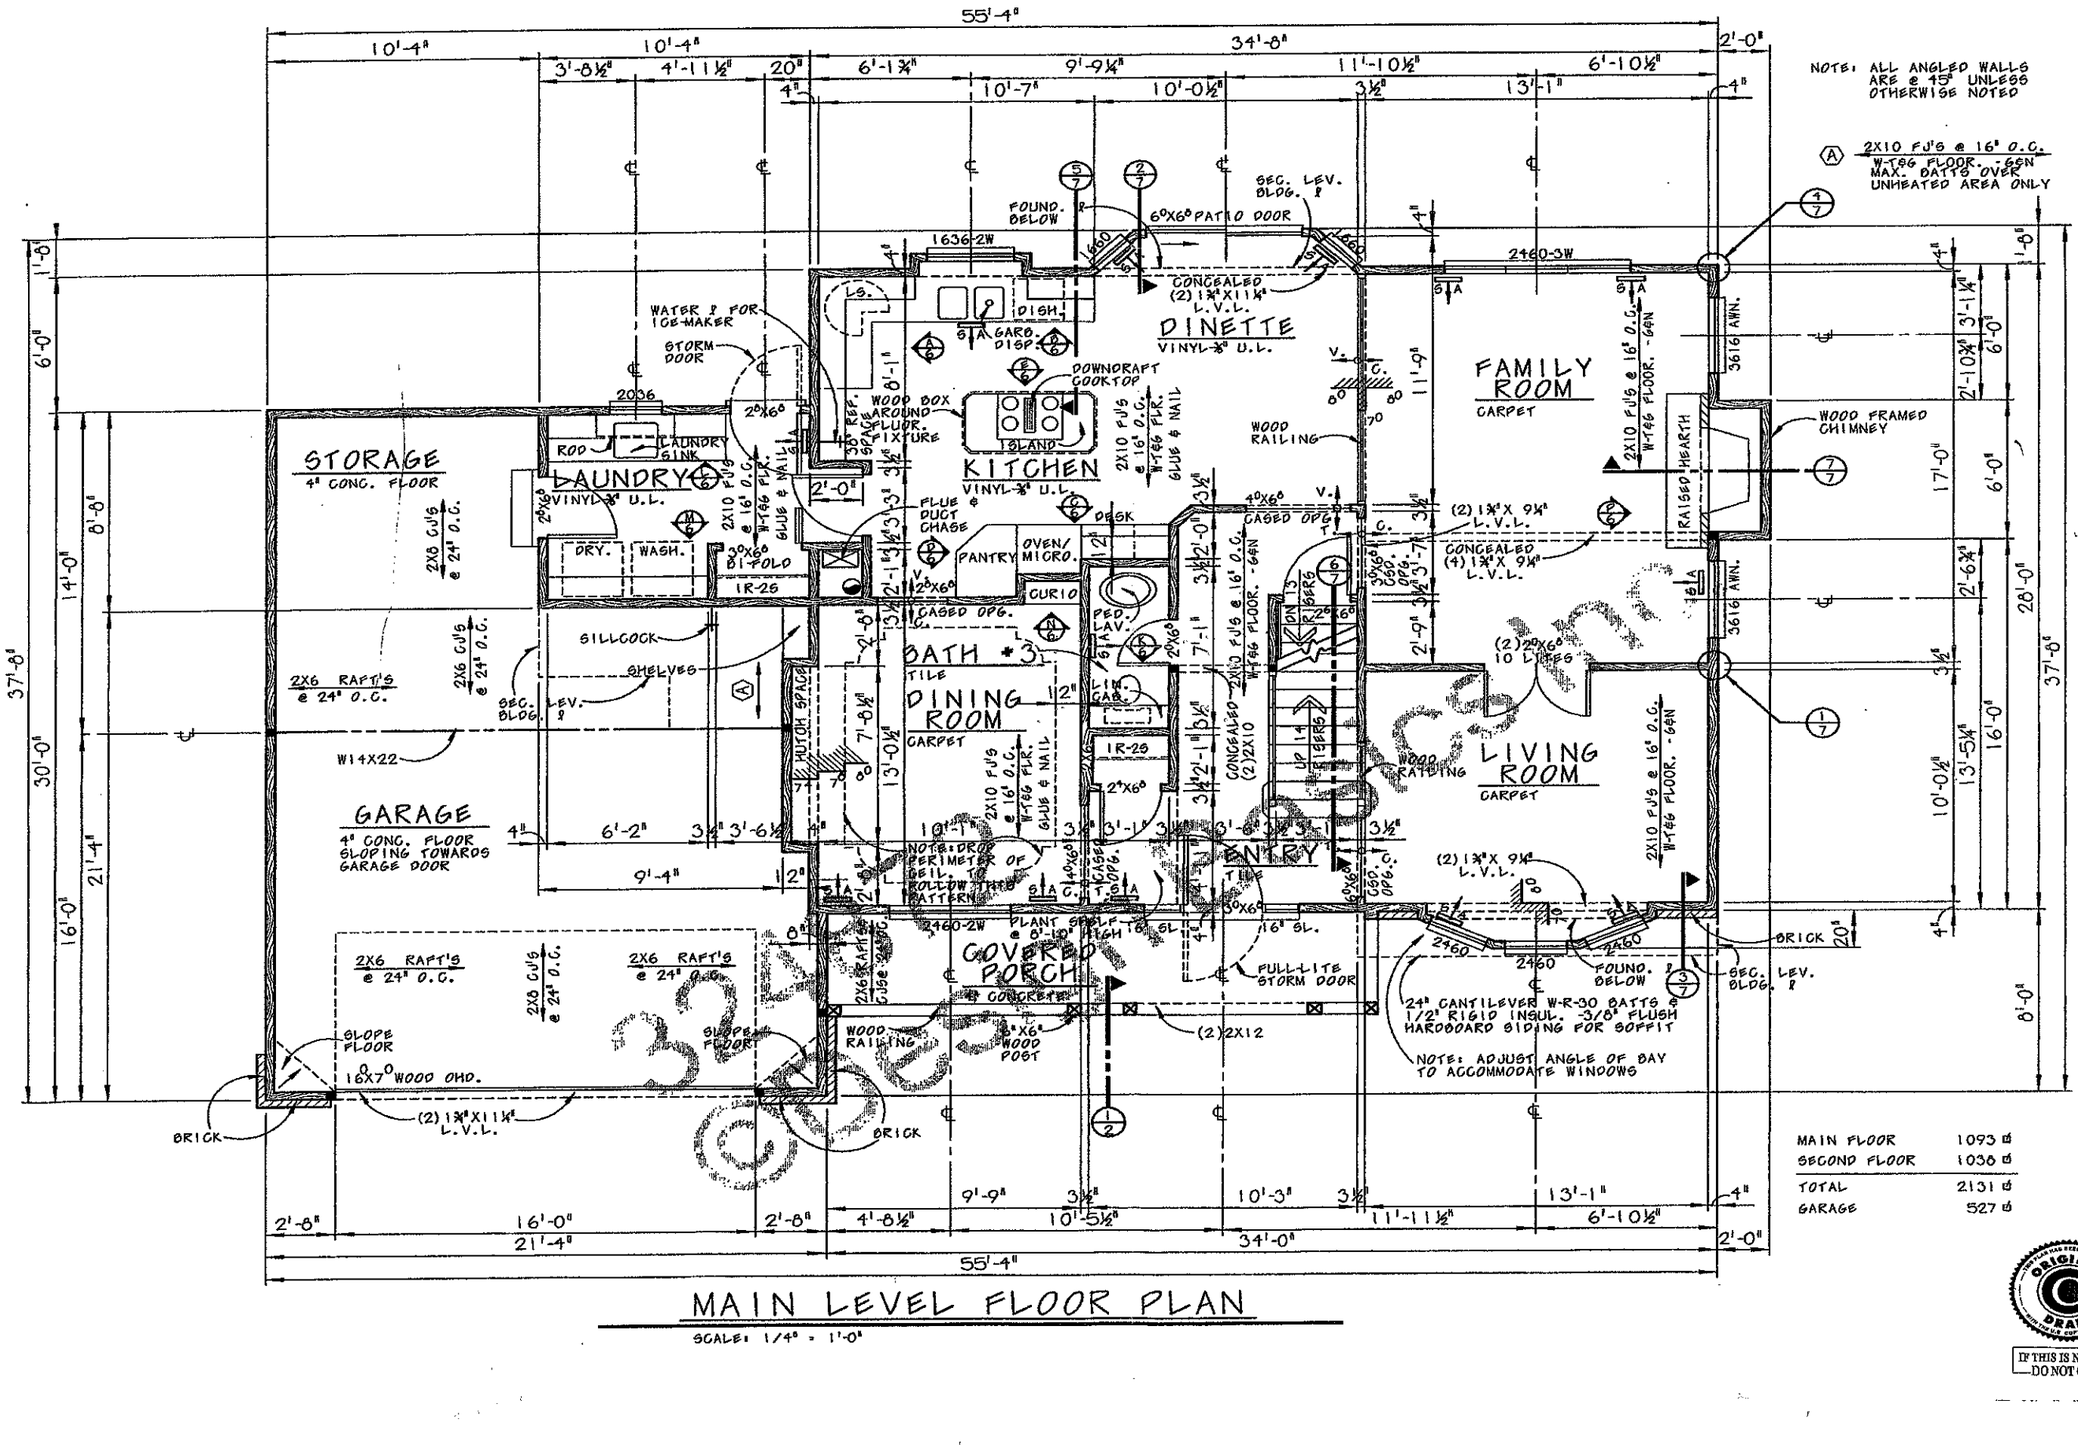


MAIN LEVEL FLOOR PLAN

SCALE: 1/4" = 1'-0"

MAIN FLOOR	1093 ☐
SECOND FLOOR	1038 ☐
TOTAL	2131 ☐
GARAGE	527 ☐

ORIGINAL © DRAFT

IF THIS IS NOT RED DO NOT COPY

DESIGN BASICS, INC. IS A PROFESSIONAL RESIDENTIAL DESIGN FIRM LOCATED IN OMAHA, NE. BECAUSE SITE CONDITIONS MAY VARY DESIGN BASICS, INC. CANNOT WARRANT THAT THIS PLAN WILL FIT YOUR SPECIFIC SITE. CONSTRUCTION FROM THESE PLANS SHOULD NOT BE UNDERTAKEN WITHOUT THE ASSISTANCE OF A CONSTRUCTION PROFESSIONAL.

© COPYRIGHT DESIGN BASICS, INC. 1992
THE PURCHASER OF THESE PLANS IS GIVEN A LIMITED LICENSE TO REPRODUCE THESE PLANS FOR CONSTRUCTION PURPOSES ONLY AND FURTHER DISTRIBUTION IS STRICTLY PROHIBITED.

design basics inc.®
HOME PLAN DESIGN SERVICE
11112 John Galt Blvd.
Omaha NE 68137-2384
(402) 331-9223

2618
PLAN NO.
MAIN LEVEL FLOOR PLAN