IREDELL COUNTY HEALTH DEPARTMENT
ENVIRONMENTAL HEALTH DIVISION
Application For Improvement Permit

ALL items on this application form must be completed before Health Department can begin work. One application must be completed by the property owner or agent for each (proposed) site.

PERSONAL INFORMATION:

Applicant	Phone #	Mailing Address	City	State	Zip Code
MARK & HOLLY FORESTER	336 605-9566	7102 TAUNTON DR	GREENSBORO	NC	27410
MARK & HOLLY FORESTER		SAME	"	"	"
Current Property Owner		Mailing Address	City	State	Zip Code

PROPERTY INFORMATION:

(Proposed) Subdivision Name	(Proposed) Lot #	(Proposed) Block/Section #	State Road #
397 BIG INDIAN LOOP			

(Proposed) Water Supply: Public, Private Well	**Preliminary Plat Approval Date** (DEVELOPERS ONLY)	Tax Map #
PRIVATE WELL		

Specific Directions to Property HY 150 WEST TO BLUEFIELD RT TO BIG INDIAN LOOP # 397

TYPE OF FACILITY: (use check (X) or number as appropriate)

House ✓ Mobile Home _____ Commercial _____ No. Bedrooms 4 No. Baths 3 1/2 + 1/2

No. Persons or Employees (commercial only) _____ Basement YES Basement with Plumbing YES


Crawl Space _____ Concrete Slab YES Garbage Disposal _____ Jaccuzi or spa _____

COVENANT AND SIGNATURE:

I hereby make application to the Iredell County Health Department for a soils/site evaluation of the property described above. This evaluation is to be conducted for the sole purpose of obtaining a septic system Improvement Permit. I hereby authorize Iredell County Health Department representatives to go onto the above property for purposes of conducting this evaluation. I understand that, by state law, any Improvement Permit issued on the above property may be voided if substantial changes are made to the designated sewage system site. The issuance of an Improvement Permit by the Iredell County Health Department does not relieve me from compliance with all other relevant state/local laws or regulations. As owner or authorized agent, I covenant that the contents of this application are true and represent the maximum facilities intended to be placed on this property to my knowledge to date.

I understand that any Improvement Permit issued on the above property is valid for five (5) years from the issuance date and is subject to revocation if the above described site plans or intended use changes.

_____ DATE Lori K Booker SIGNATURE OF OWNER/AUTHORIZED AGENT

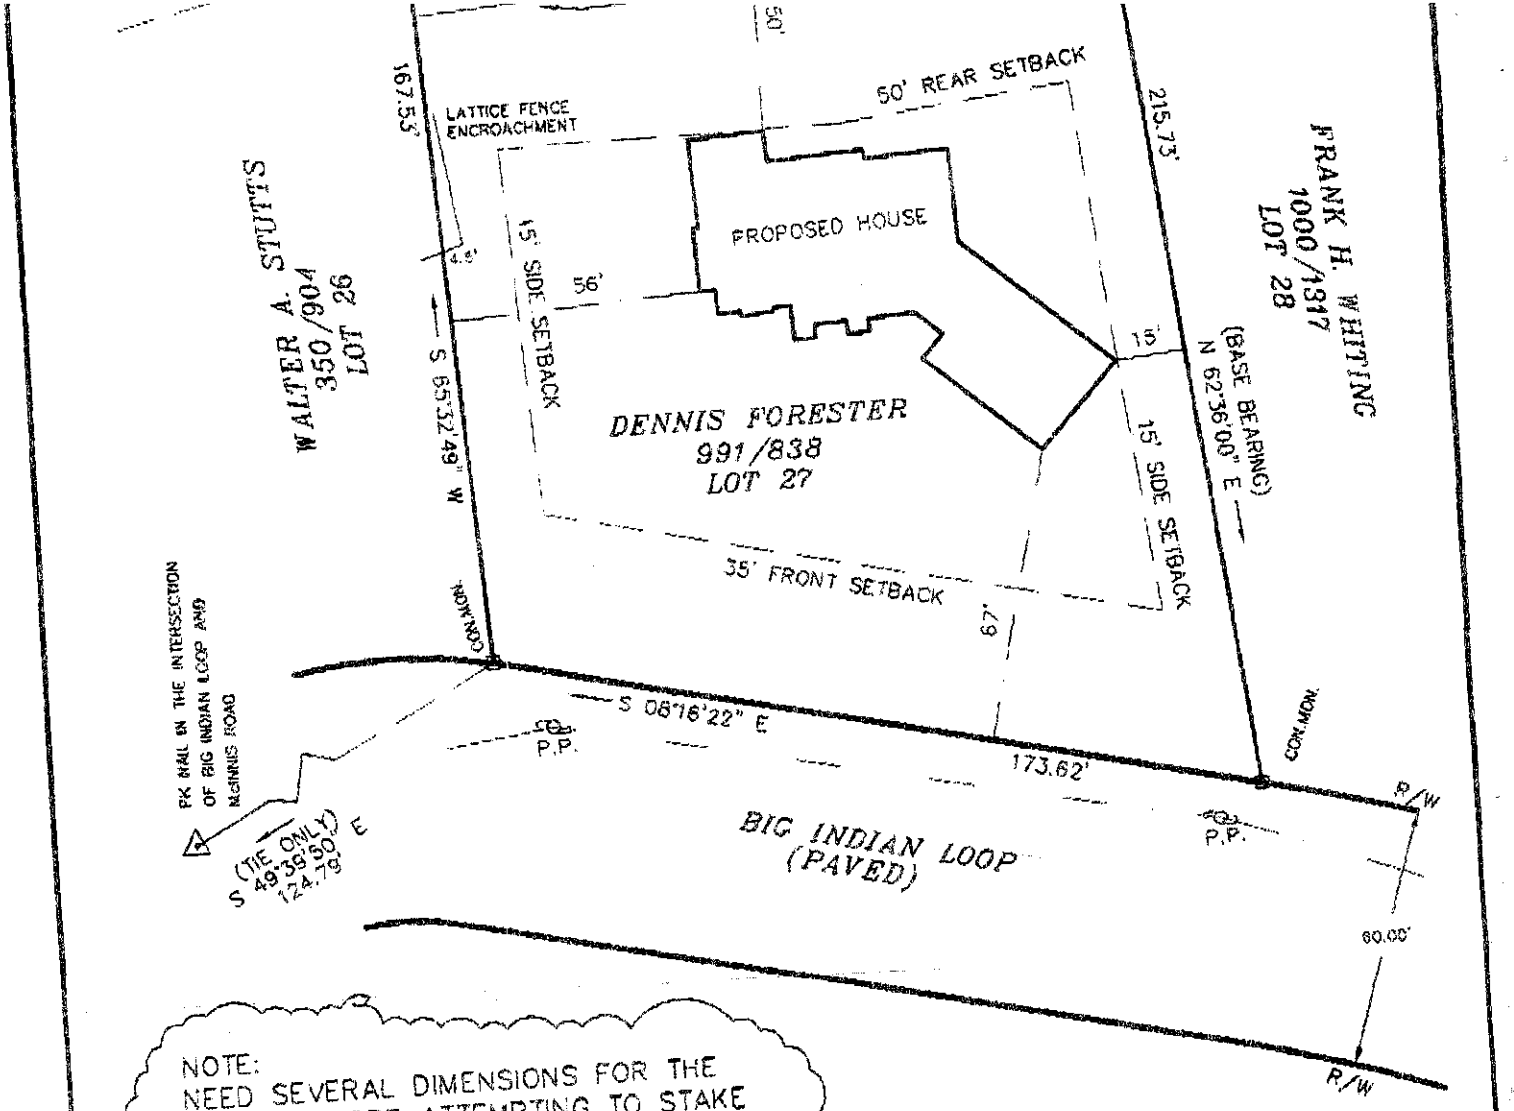

NOTE:
NEED SEVERAL DIMENSIONS FOR THE HOUSE BEFORE ATTEMPTING TO STAKE FOR DIGGING. SOME DIMENSIONS ARE JUST SCALED IN FOR CLEARING.

NOTES

1) THIS PROPERTY MAY BE SUBJECT TO EASEMENT AND/OR RIGHTS-OF-WAY OF RECORD.
2) AREA COMPUTED BY THE COORDINATE
3) EXISTING 760' & 761' CONTOUR ELEVATION BASED ON LAKE NORMAN LAKE LEVEL AT COWAN'S FORD DAM (READING ON 01/19/00) ELEVATION: 757.0

0' 20' 40' 100'

SCALE IN FEET

LEGEND

P.P. = POWER POLE
= POWER LINE
I.P.S. = #4 REBAR SET
R/W = RIGHT-OF-WAY

PLOT PLAN SURVEY

OF

LOT 27 SECT. 12 CL&T

DAVIDSON TWSP., IREDELL CO., N.C.

DENNIS FORESTER

SCALE 1" = 40'

ACQUIRED BY:

FIELD BOOK: 230
FILE: 6497001
TAX MAP NO: 4648-11-0924