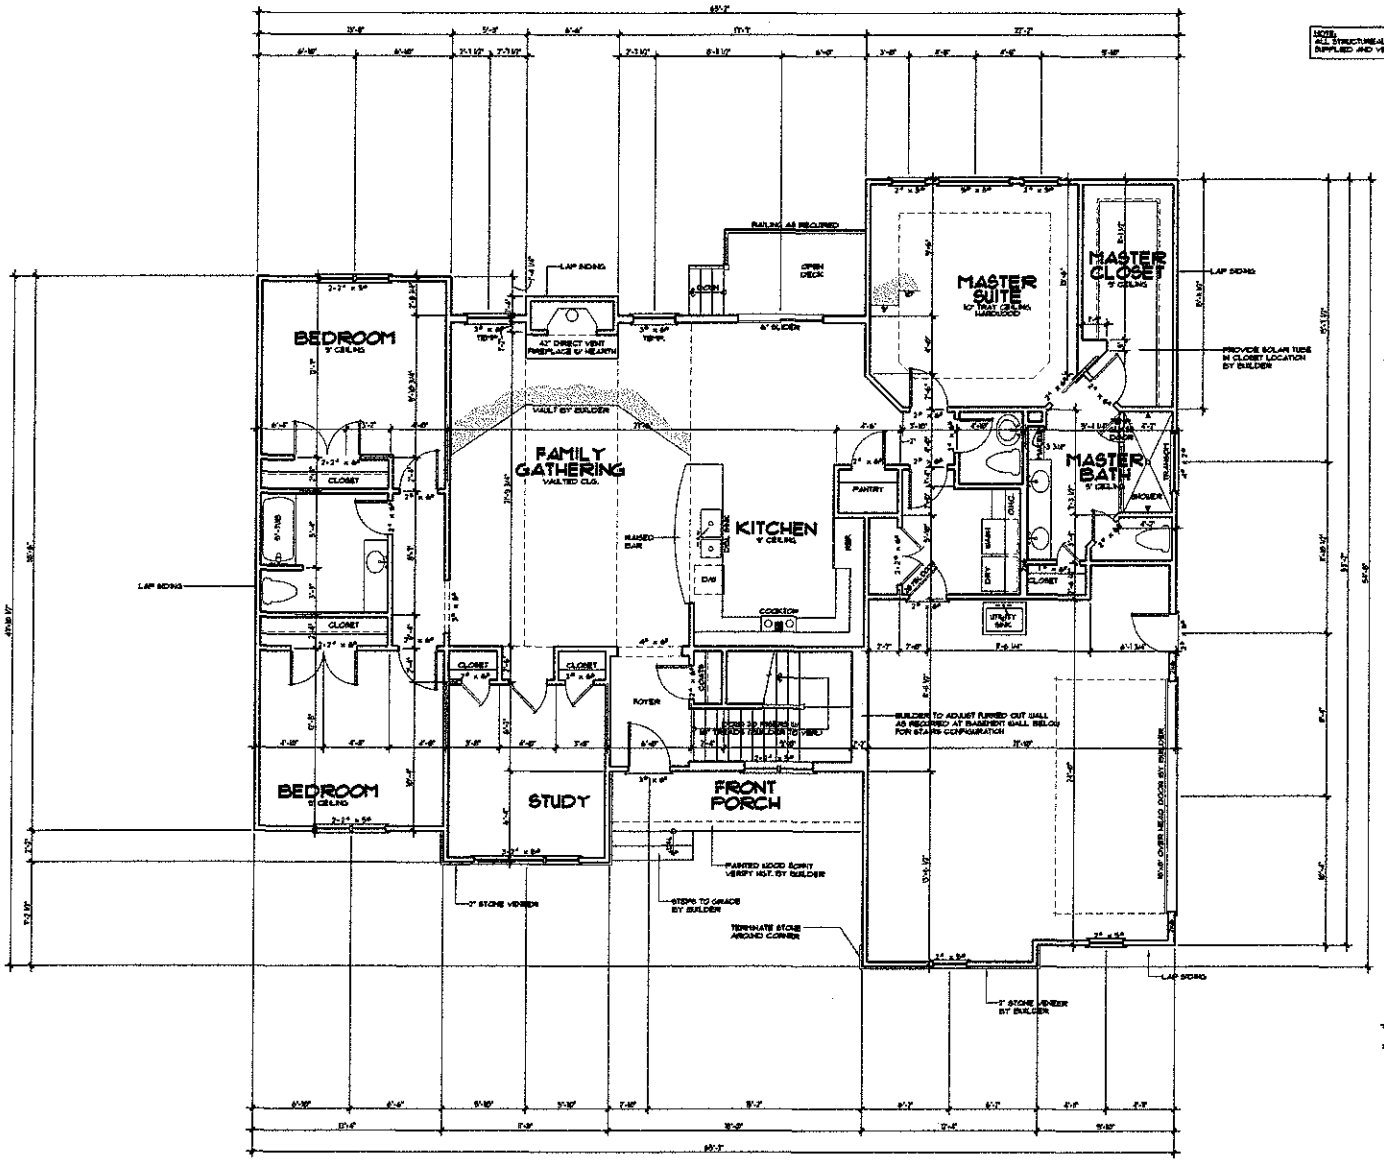


NOTE:
ALL STRUCTURAL AND ENGINEERING COMPONENTS TO BE SUPPLIED AND VERIFIED BY BUILDER.

Acknowledgement Of Plans Submittal ONLY!
Date 2-3-14

Date 2/3/14

SQUARE FOOTAGE	
1/14/2014	
Main Level Heated	2,711 Sq.Ft.
Lower Level Heated	1,559 Sq.Ft.
Total Heated	3,130 Sq.Ft.
Three Car Garage	562 Sq.Ft.
Front Porch	78 Sq.Ft.
Total	4,361 Sq.Ft.

MAIN LEVEL FLOOR PLAN
SCALE: 1/4"=1'-0"


Chad Gordin
SIGNATURE HOMES, INC.

ENGINEER:

PROJECT: JAMES RESIDENCE
DRAWN BY: DAVID STRANGE
PRELIMINARY DATE:
DATE: JANUARY 14, 2014

SHEET 4 OF 9 SHEETS

IMPORTANT NOTE ABOUT PLAN USAGE:
THERE HAS BEEN REASONABLE CARE AND PROFESSIONAL SKILL IN PREPARATION AND EXECUTION OF THESE DOCUMENTS BUT NO GUARANTEE OF "PERFECT" DOCUMENTS OR FLAWLESS JUDGEMENT. BUILDER & TRADES MUST CAREFULLY INSPECT ALL DIMENSIONS & DETAILS FOR ACCURACY AND ASSUMES COMPLETE RESPONSIBILITY FOR THEM. ANY DISCREPANCIES SHOULD BE BROUGHT TO THE ATTENTION OF S.G. PRIOR TO CONSTRUCTION.

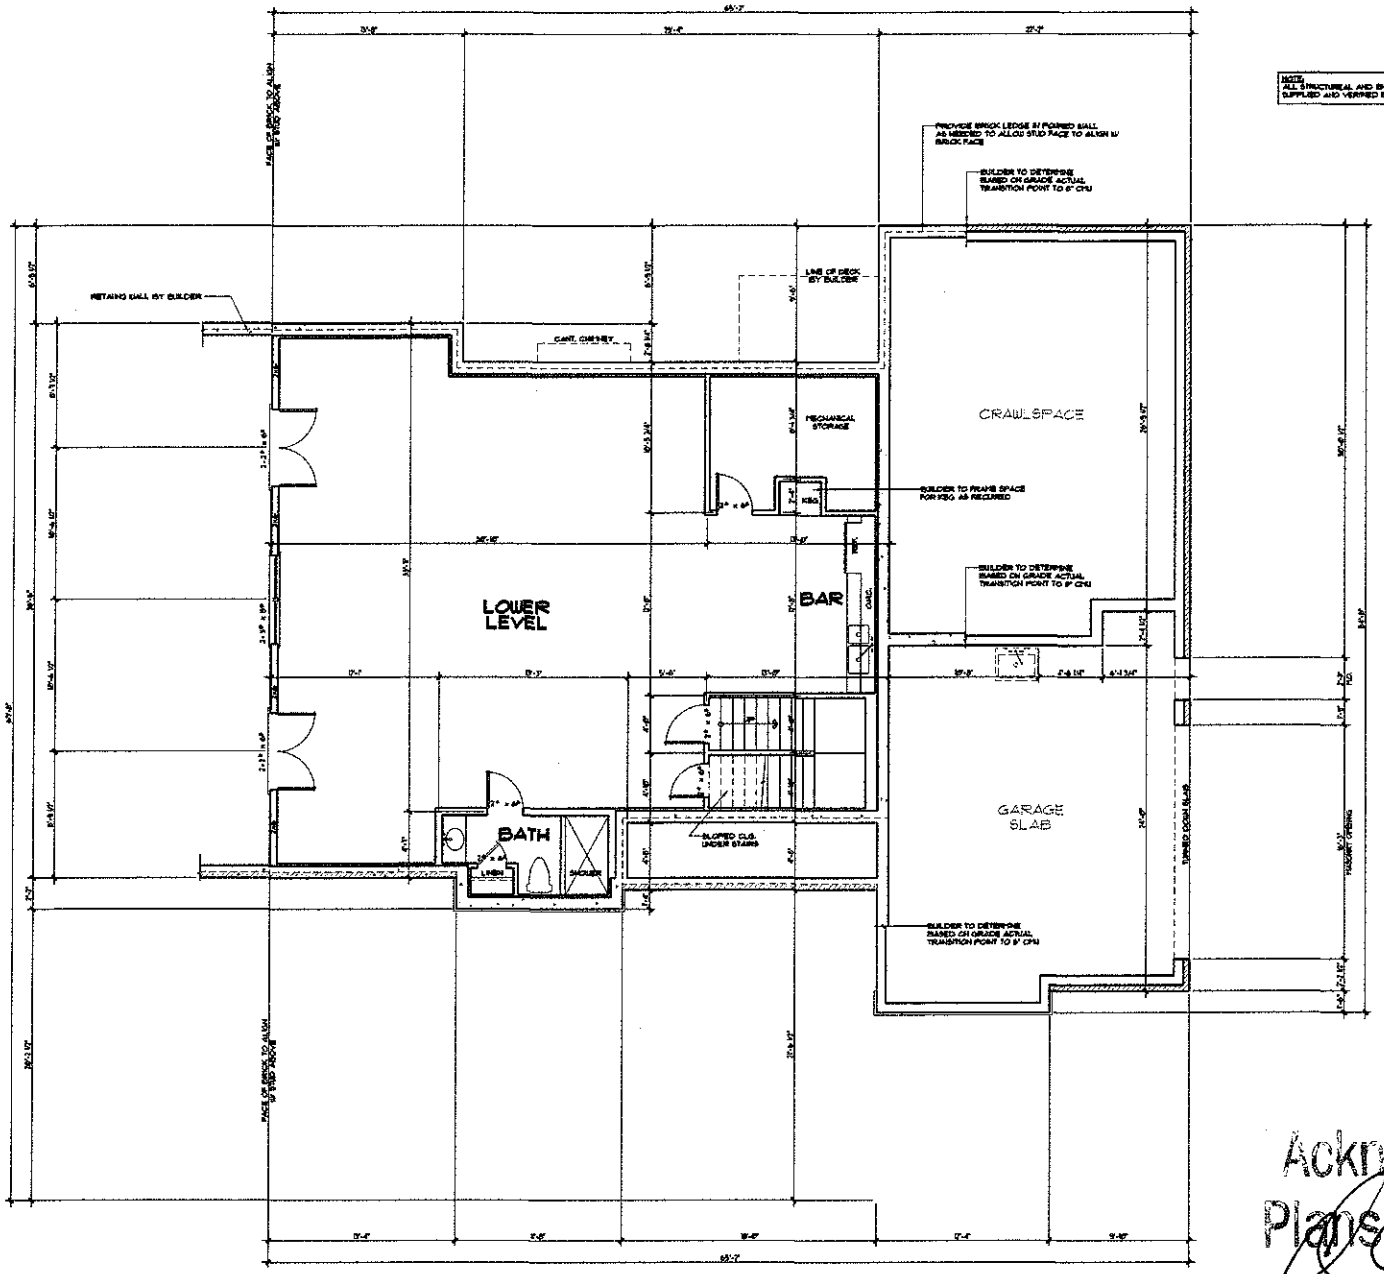

NOTE:
ALL STRUCTURAL AND ENGINEERING COMPONENTS TO BE SUPPLIED AND VERIFIED BY BUILDER.

SQUARE FOOTAGE	
1/14/2014	
Main Level Heated	2,371 Sq.Ft.
Lower Level Heated	1,358 Sq.Ft.
Total Heated	3,729 Sq.Ft.
Three Car Garage	562 Sq.Ft.
Front Porch	75 Sq.Ft.
Total	4,366 Sq.Ft.

LOWER LEVEL FLOOR PLAN

SCALE: 1/4"=1'-0"

Acknowledgement of Plans Submittal

Date 8/4/14

Date 8/4/14

Chad Goodin SIGNATURE HOMES, INC.

James Family

ENGINEER:

PROJECT: JAMES RESIDENCE

DRAWN BY: DAVID STRANSE

PRELIMINARY DATE:

DATE: JANUARY 14, 2014

SHEET 3 OF 9 SHEETS

IMPORTANT NOTE ABOUT FLOOR PLANS:
WHERE HAS BEEN REASONABLE CARE AND PROFESSIONAL SKILL IN PREPARATION AND EXECUTION OF THESE DOCUMENTS, BUT TO GUARANTEE OF VERIFICATION OF DOCUMENTS OR FLAWLESS JUDGEMENT, BUILDER & TRADES MUST CAREFULLY REVIEW ALL DRAWINGS & DETAILS FOR ACCURACY AND COMPLETENESS. NO RESPONSIBILITY OR LIABILITY FOR ANY DISCREPANCIES SHOULD BE BROUGHT TO THE ATTENTION OF THE PROJECT CONSTRUCTION.