
NOTICE: This set of drawings for a custom designed home is the copyrighted property of C.I.D. DESIGNS. These drawings are not to be reproduced by anyone by any method, including blueprinting, xeroxing, tracing, photography, redrawing, or other means without written consent of C.I.D. DESIGNS. They may not be lawfully furnished to others for work purposes. All original tracings prepared by C.I.D. DESIGNS still remain in C.I.D. DESIGNS' office. Owner agrees this set of plans represents all of the improvements to be provided by C.I.D. DESIGNS. Dimensions are approximate and subject to field verification. All cabinetwork layouts are subject to field verification. Elevations may vary from plans.

Owner _____ Date _____ © 2009 C.I.D. DESIGNS

102

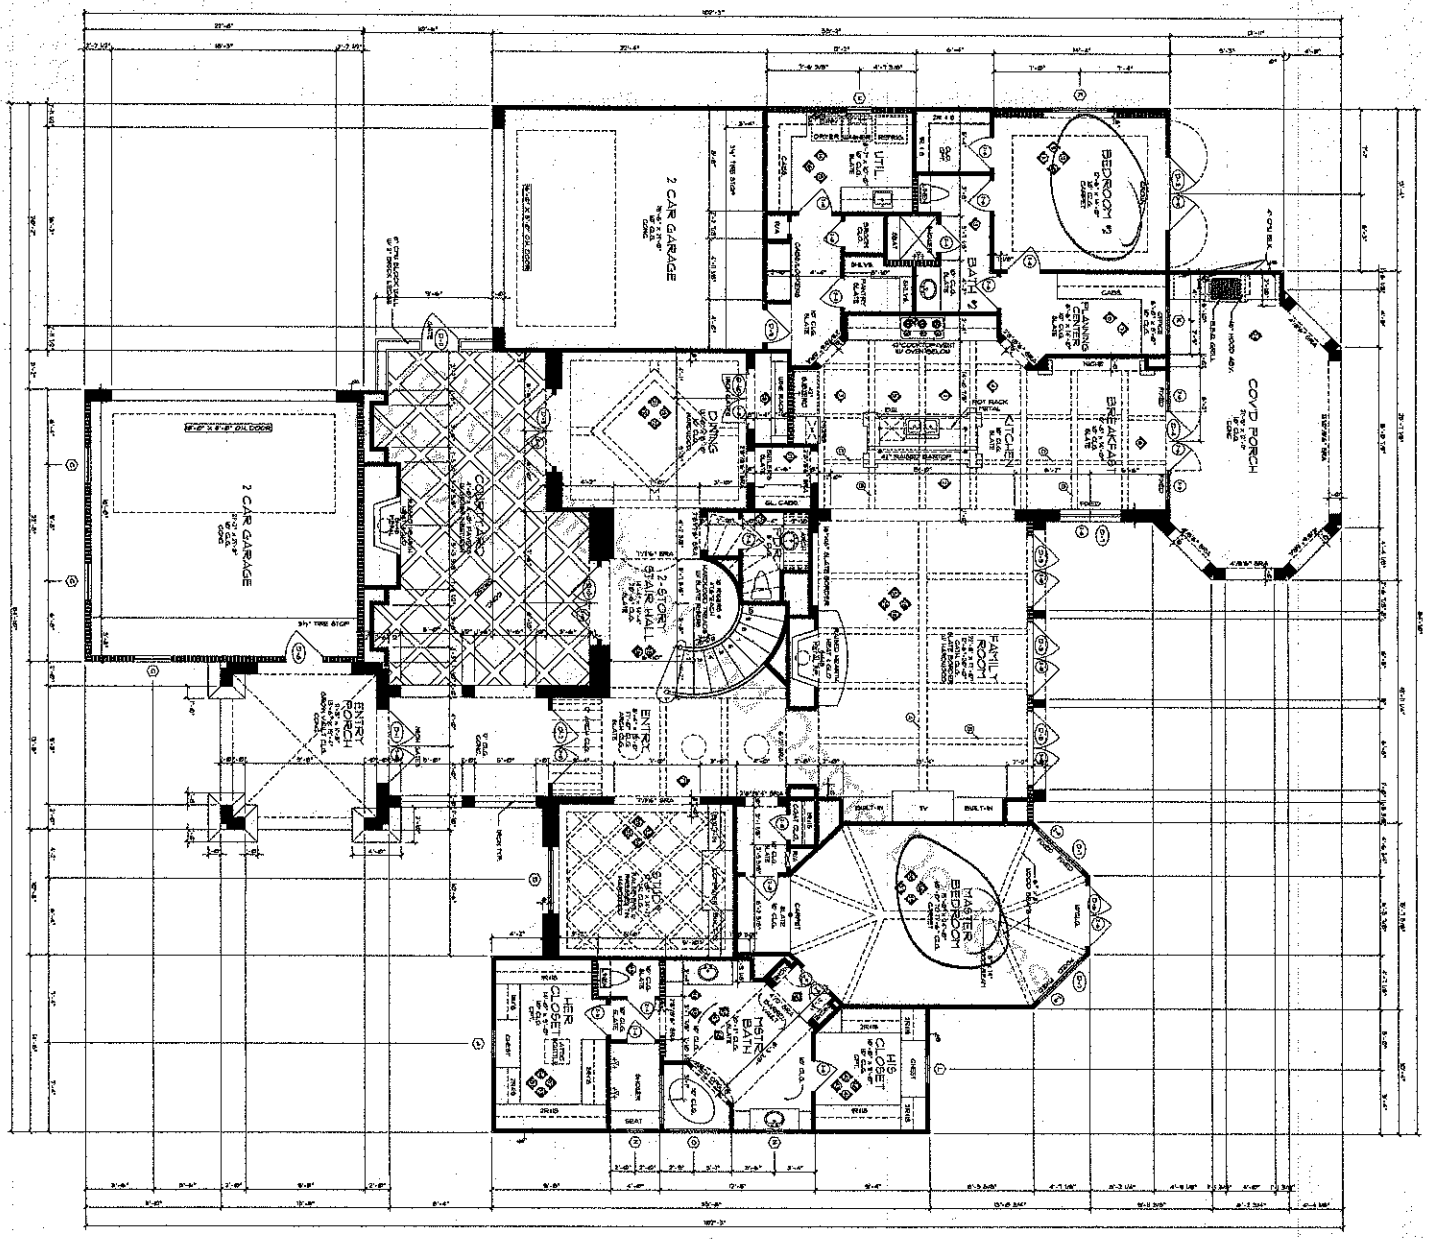

102

Acknowledgement of Plans Submittal ONLY!

Date 12/10/15

Date 12/10/15

701-661-8814

1ST FLOOR PLAN

SQUARE FOOTAGES	
MAIN FLOOR	
SECOND FLOOR	
TOTAL LIVING AREA	
GARAGE	
PORCH, COVERED PATIO	
PORCH, COVERED ENTRY	
PORCH, BOOK, BONUS, LOCKER	
TOTAL SLAB AREA	
OVERALL WIDTH	
OVERALL DEPTH	

NOTES

	2X4 WALL
	2X6 WALL

ASHWOOD MANOR

C.I.D. DESIGNS by Richard Bonds
7026 A.W. Discovery Blvd. Suite 200 Houston, TX. 77064
713-270-8255 fax 270-8259

Revisions	By	Date

Date: MAY 2009
Scale: 1/4" = 1'-0"
Drawn by:
Job: 0314R
Sheet: 2

NOTICE: This set of drawings for a custom designed home is the copyrighted property of C.I.D. DESIGNS. These drawings are not to be reproduced by anyone by any method, including blueprinting, xeroxing, blue printing, photography, hand drawing, or other means without written consent of C.I.D. DESIGNS. They may not be loaned or furnished to others for such purpose. All original designs prepared by C.I.D. DESIGNS will remain in C.I.D. DESIGNS' office. Owner agrees this set of plans represents all of the improvements to be provided by C.I.D. DESIGNS. Dimensions are approximate and subject to field verification. Air conditioning layouts are subject to field verification. Elevations may vary from plans.


Owner _____ Date _____ ©2000 C.I.D. DESIGNS

Acknowledgement of
Plans Submittal ONLY!

Date 12/10/15

Date 12/10/15

704-661-8814

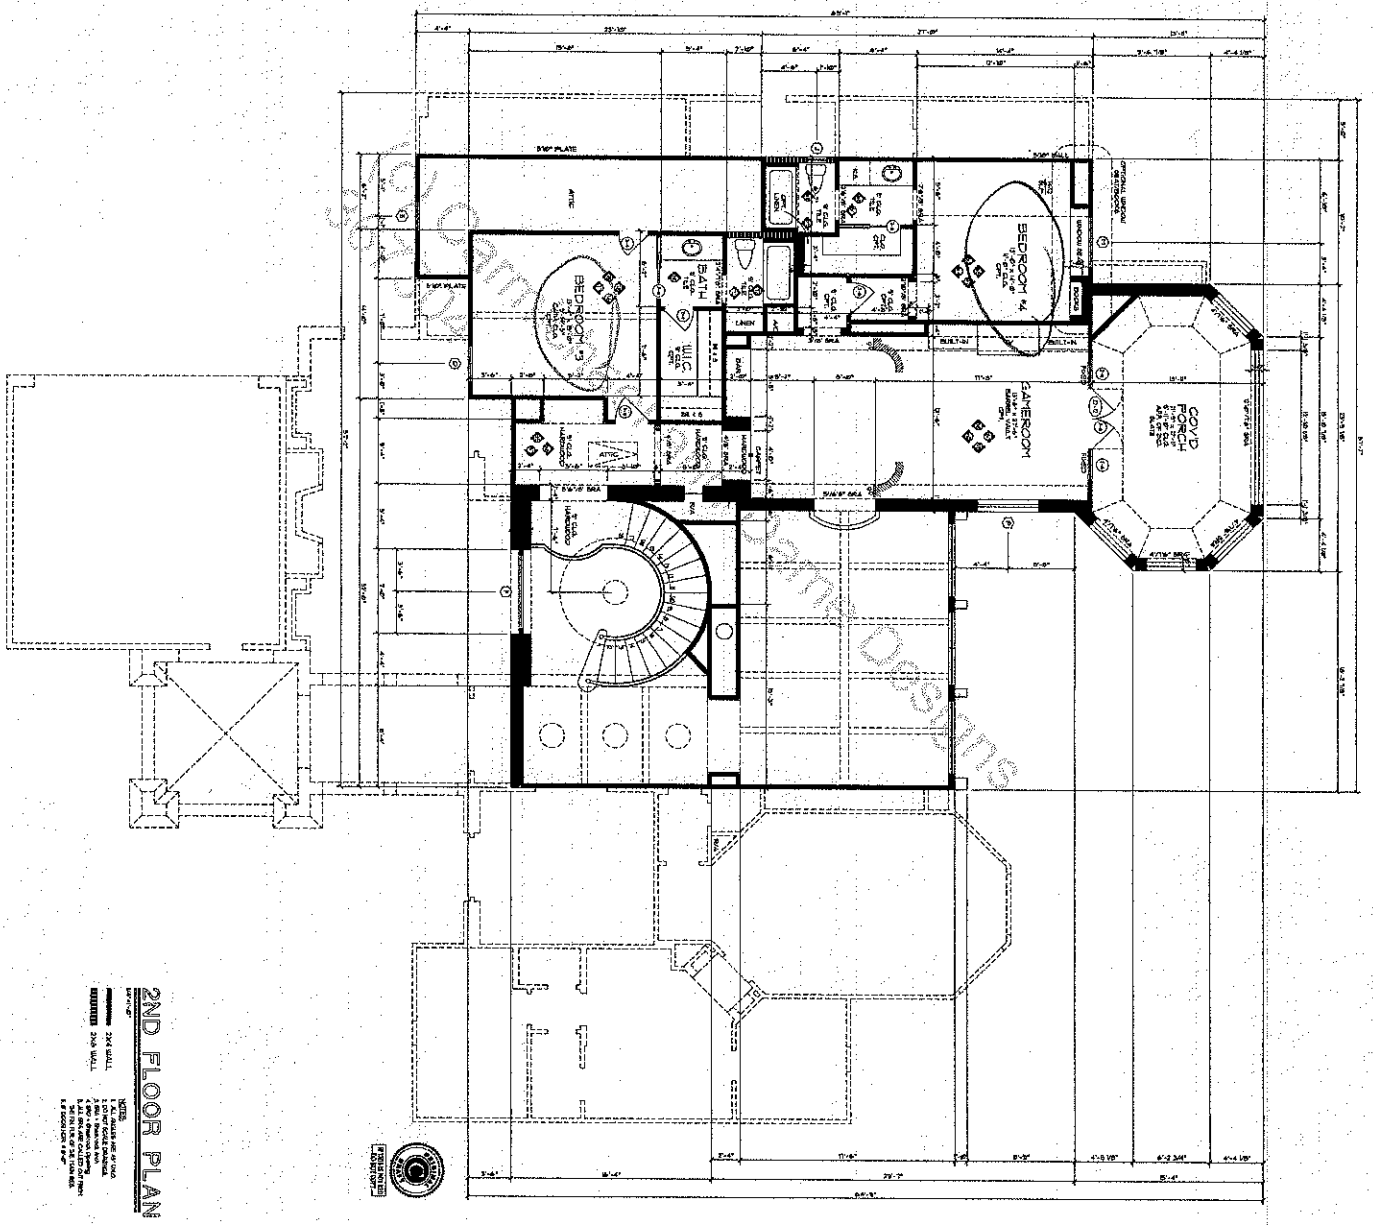

2ND FLOOR PLAN

2X4 WALL

2X6 WALL

Property of C.I.D. Designs

Date:	MAY 2000
Scales:	1/4" = 1'-0"
Drawn by:	AT
Job:	9914R
Sheet:	3

Revisions By

C.I.D. DESIGNS
by Robert Dame
7322 S.W. Freeway
Suite 900
Houston, TX. 77074
713 - 270 - 6225
Fax: 270 - 6229

ASHWOOD MANOR