
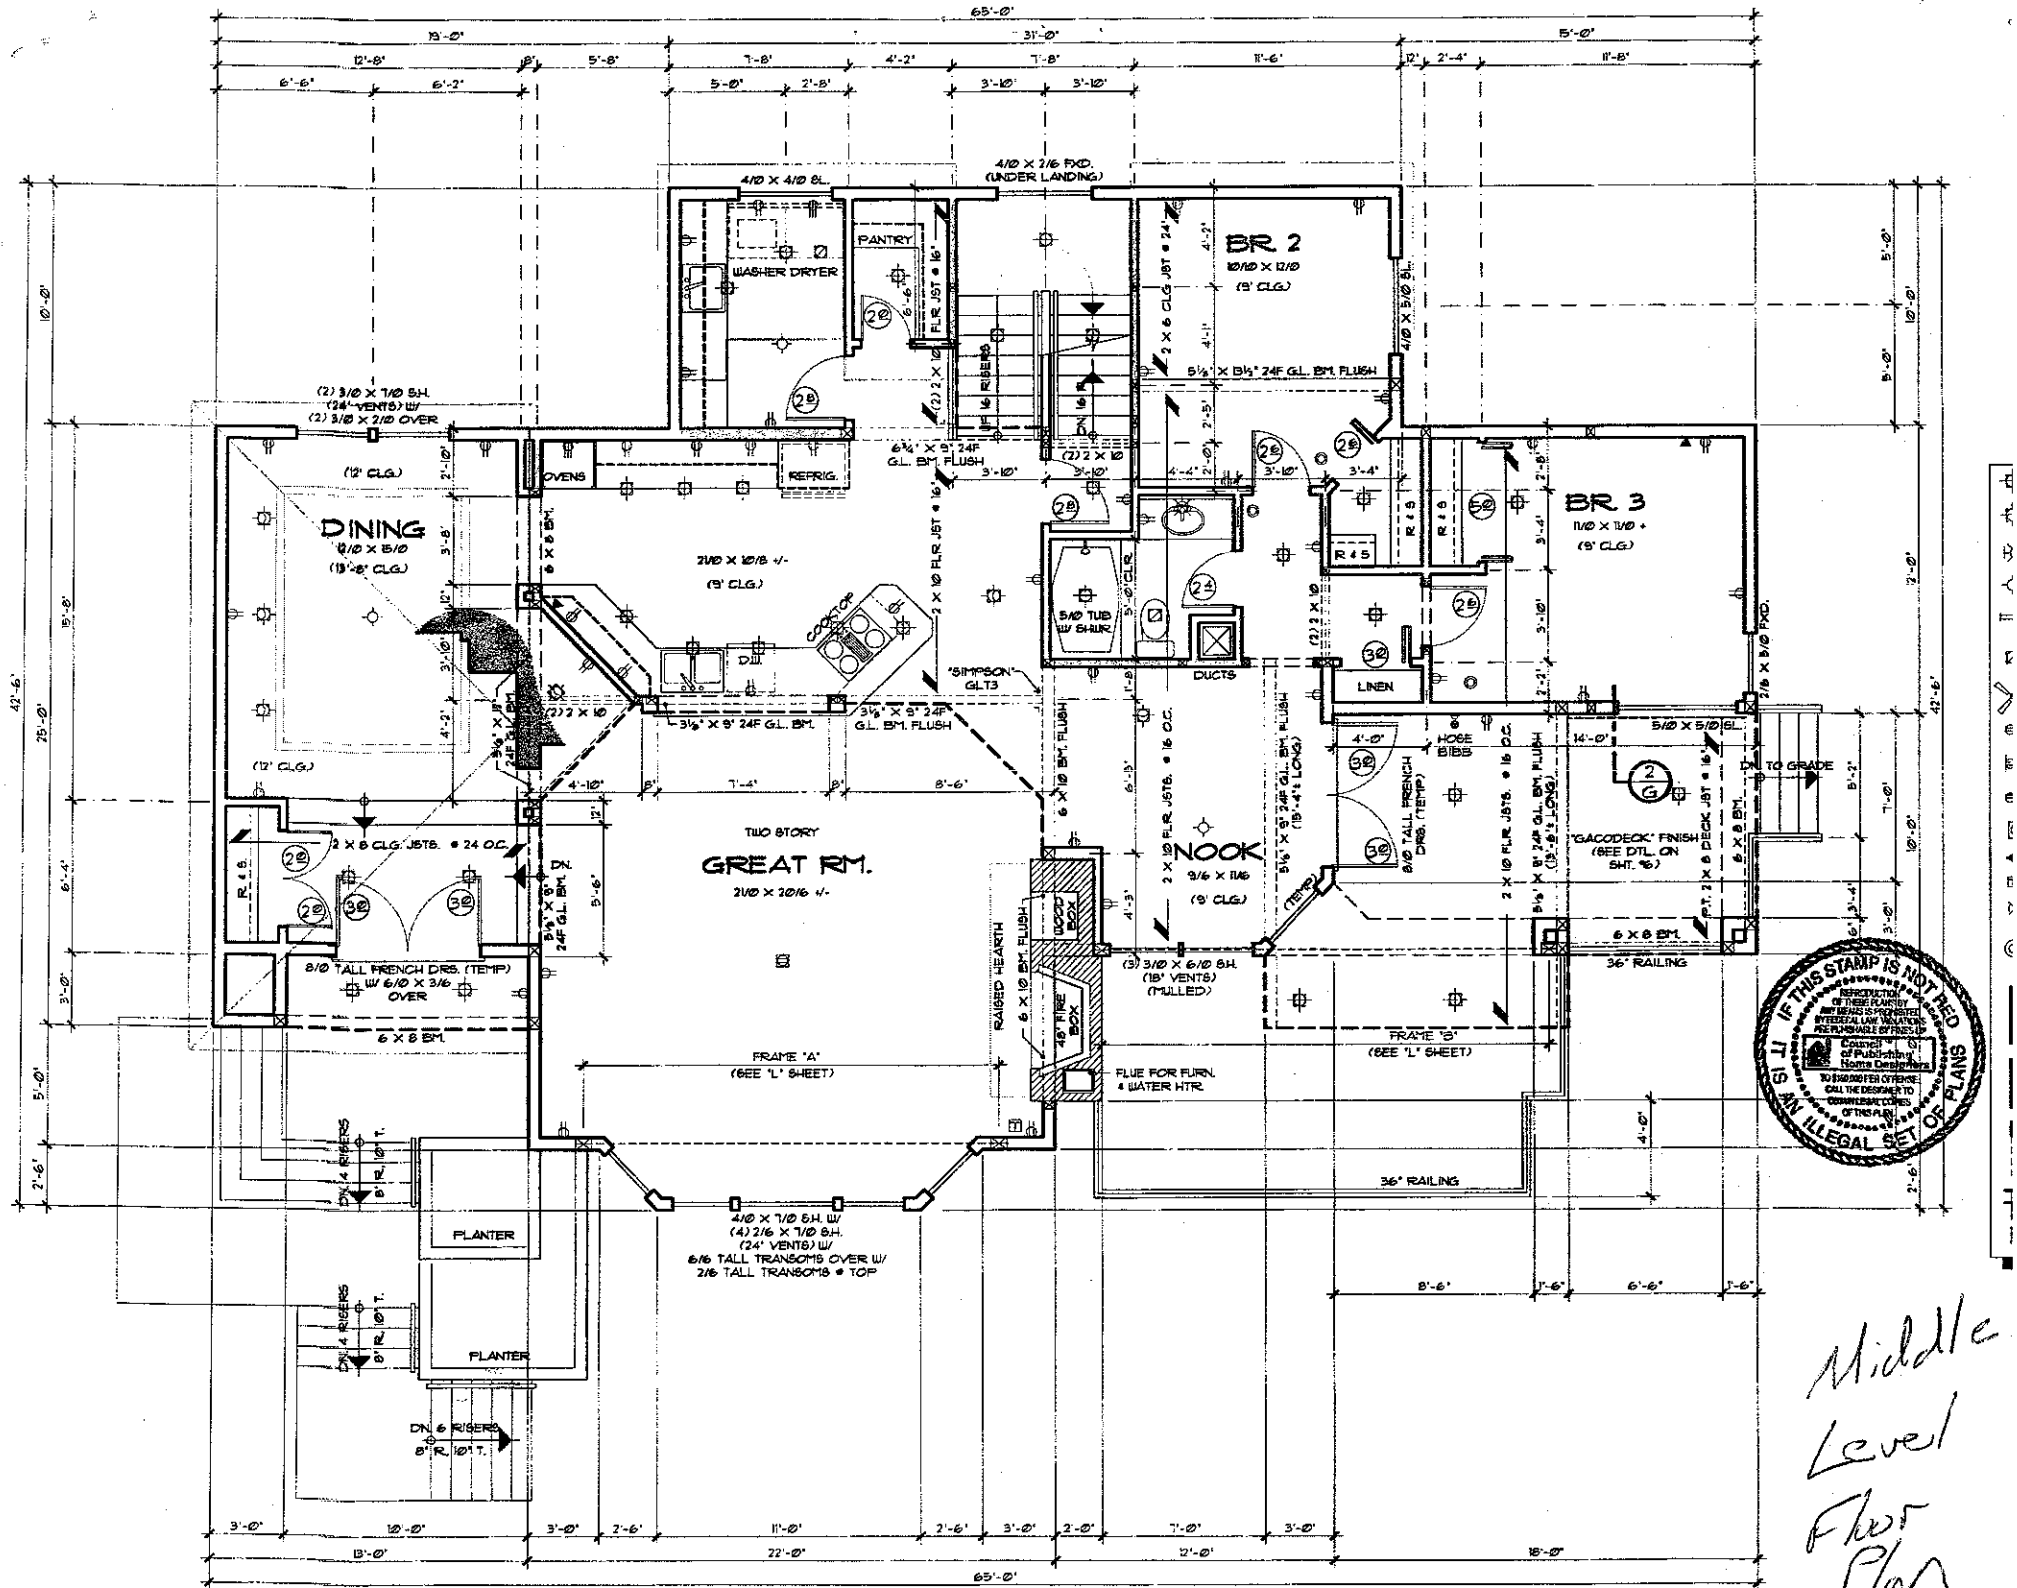


Middle Level Floor Plan

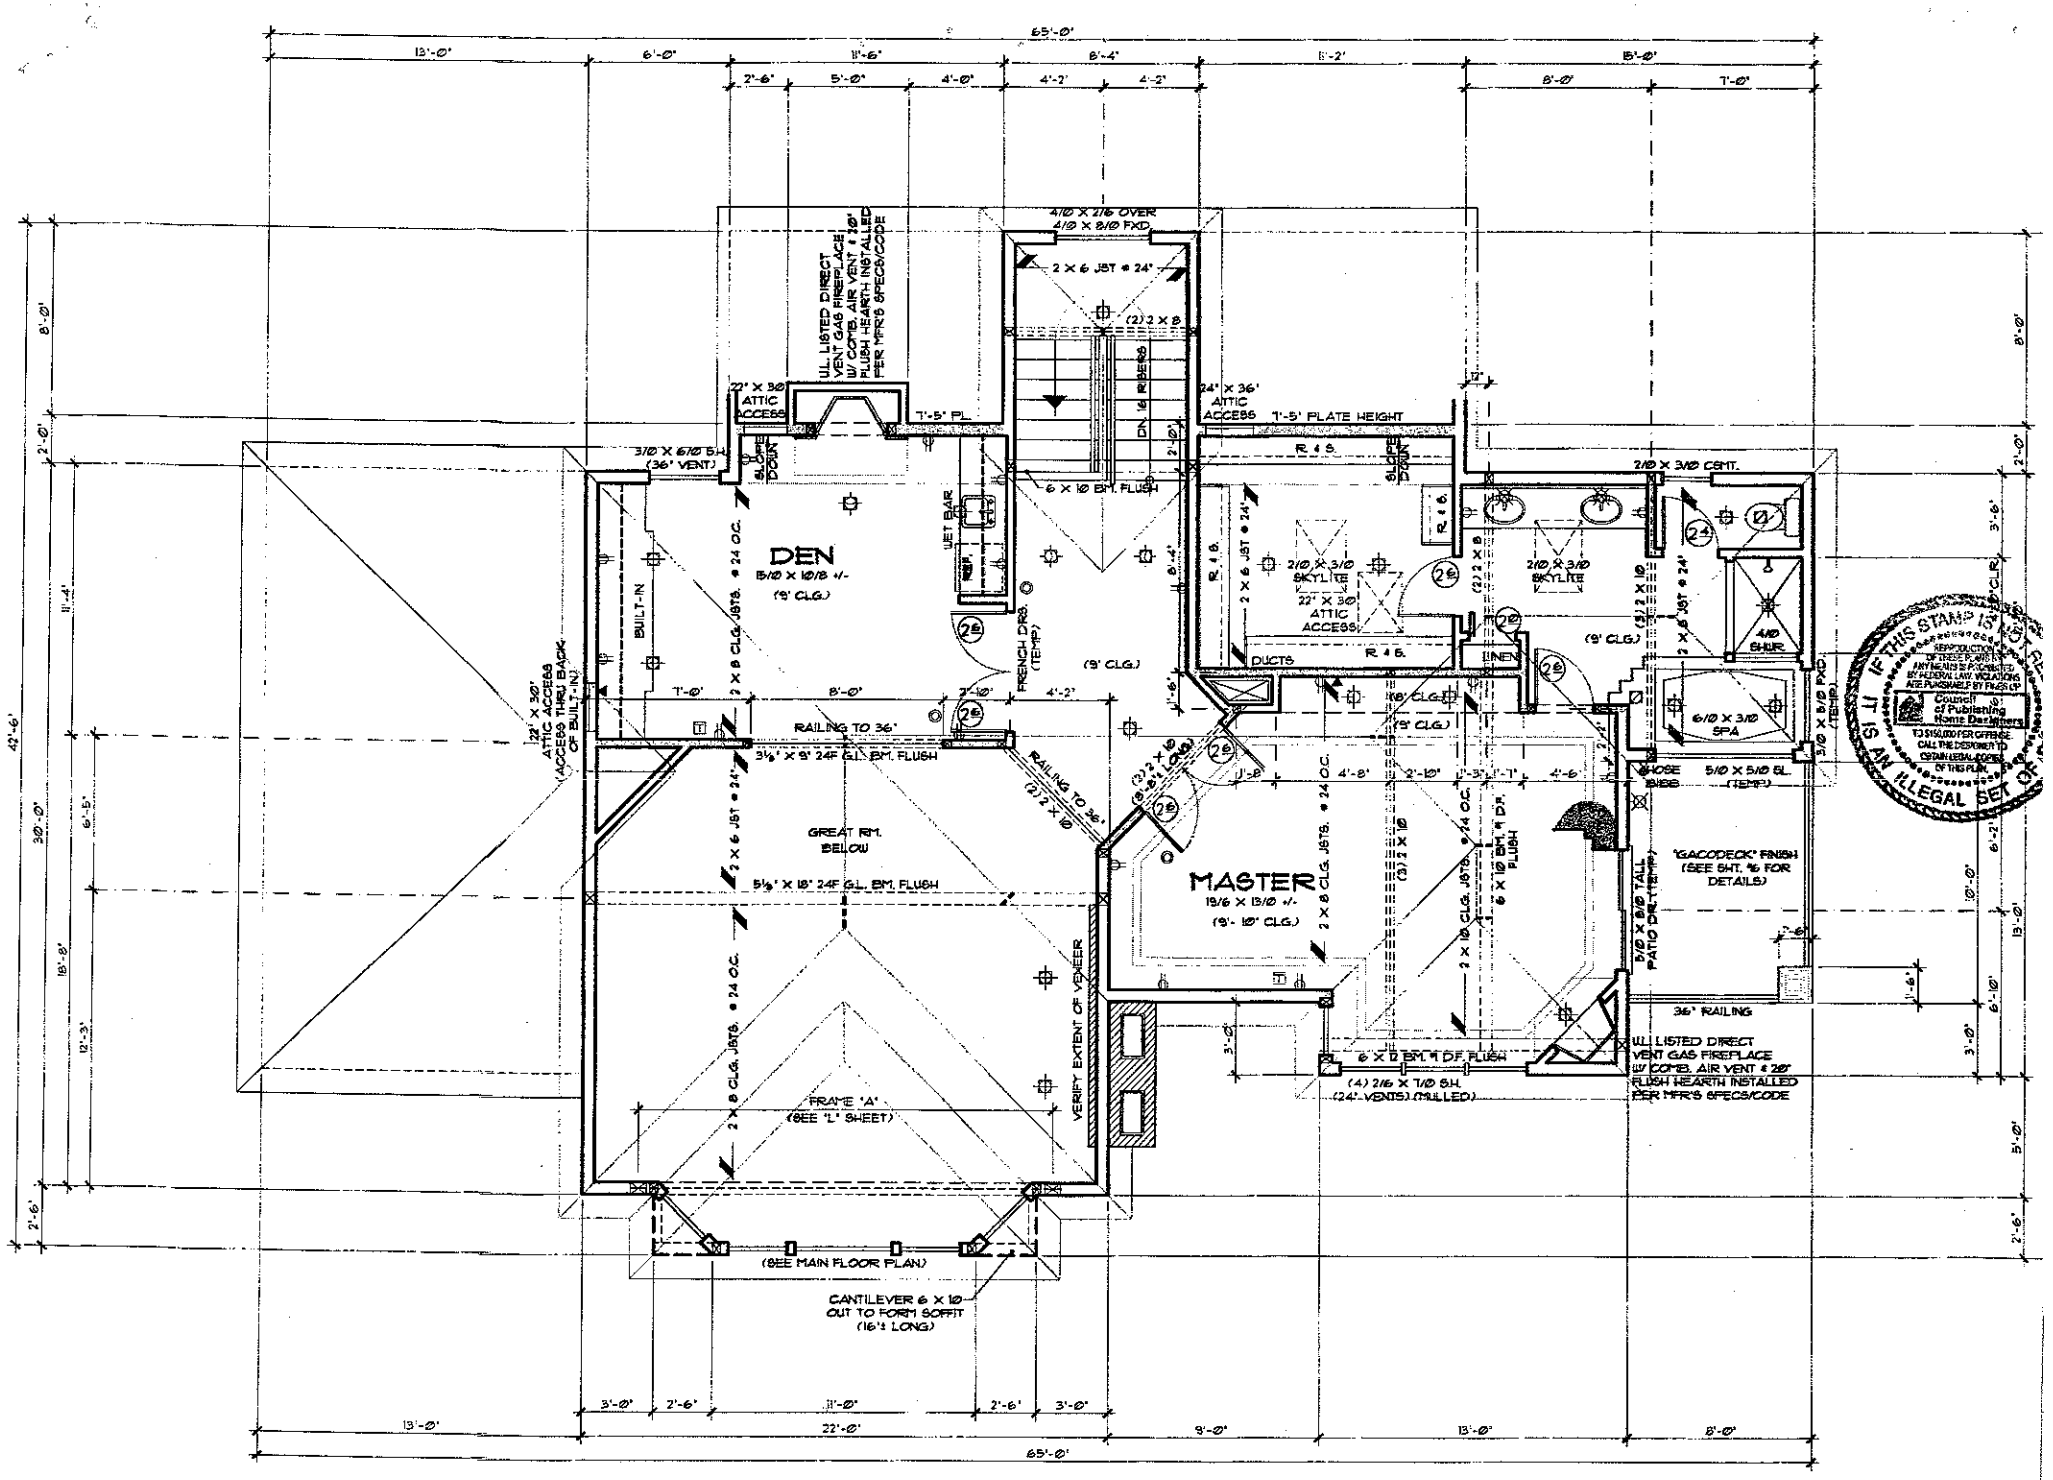


UPPER FLOOR PLAN

SCALE: 1/4" = 1'-0"

IF THIS STAMP IS NOT RED IT IS AN ILLEGAL SET OF PLANS
REPRODUCTION OF THESE PLANS IN ANY MANNER IS PROHIBITED BY FEDERAL LAW. VIOLATIONS ARE PUNISHABLE BY FINES UP TO $10,000.00 FOR OFFENSE. CALL THE DESIGNER TO OBTAIN LEGAL COPIES OF THIS PLAN.
Council of Publishing Home Designers

R1 RETAINING WALL
SCALE : 1/2" = 1'-0"

R2 RETAINING WALL
SCALE : 1/2" = 1'-0"

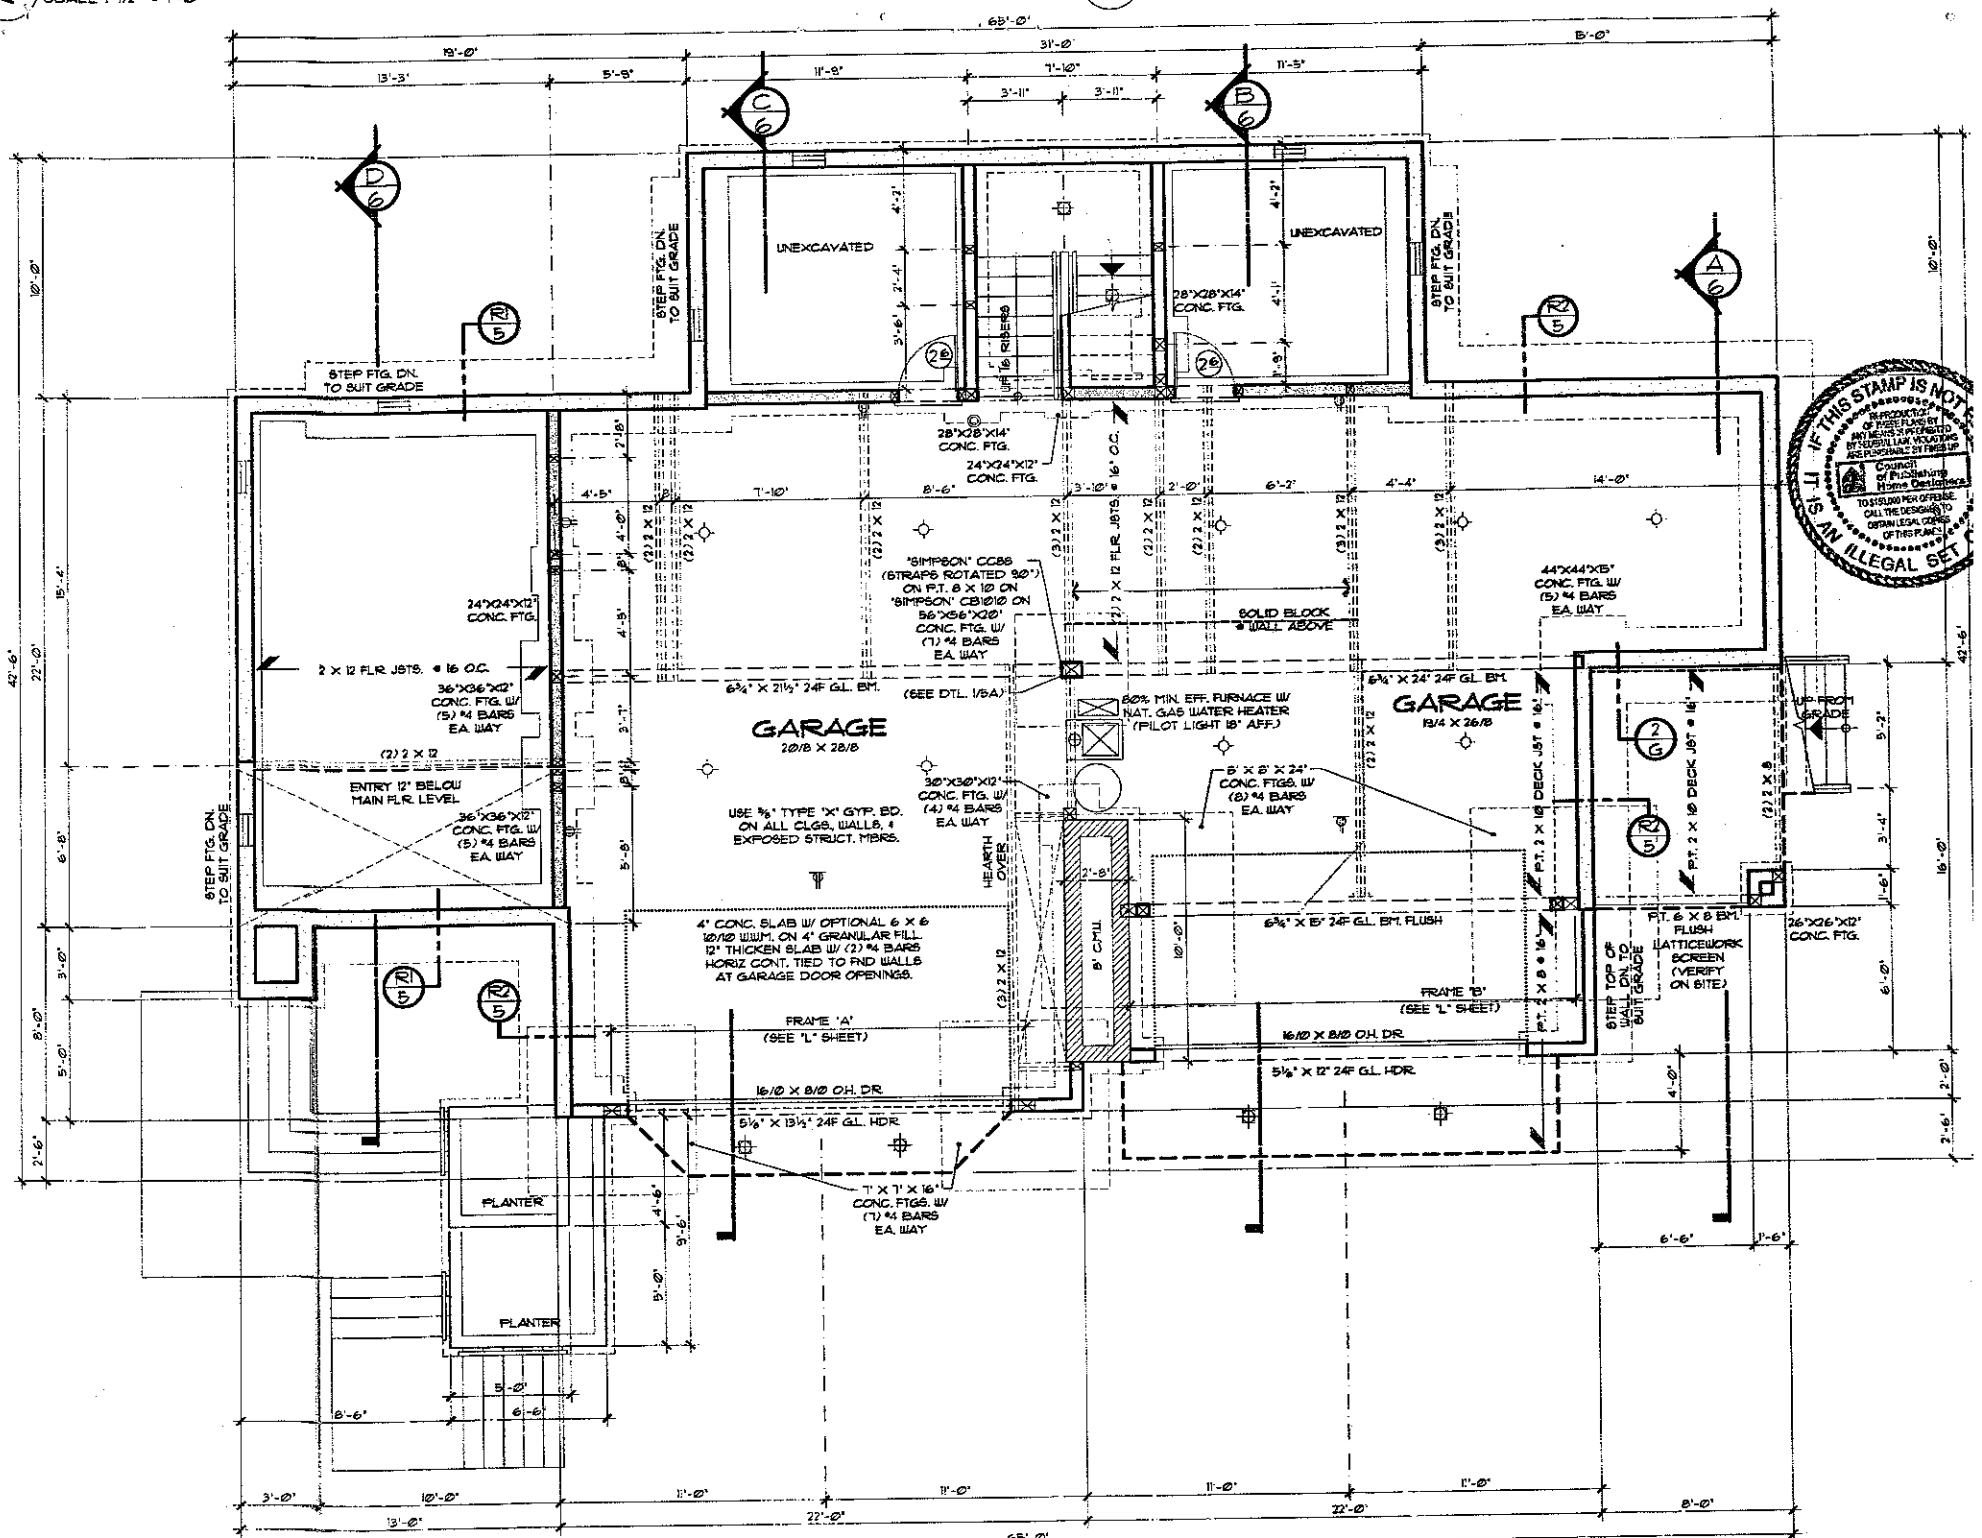

IF THIS STAMP IS NOT ON THIS PLAN IT IS AN ILLEGAL SET
REPRODUCTION OF THESE PLANS BY ANY MEANS IS PROHIBITED BY STATUTE. LAW VIOLATORS ARE PERSONALLY SUED BY THESE UP
Council of Multifamily Home Designers
TO STEAL ONE PAGE OF THESE PLANS IS TO STEAL ONE PAGE OF OUR BUSINESS. CALL THE DESIGNER TO OBTAIN LEGAL COPIES OF THESE PLANS

LOWER FLOOR/FOUNDATION PLAN