
CAROLINA BUILDING SOLUTIONS

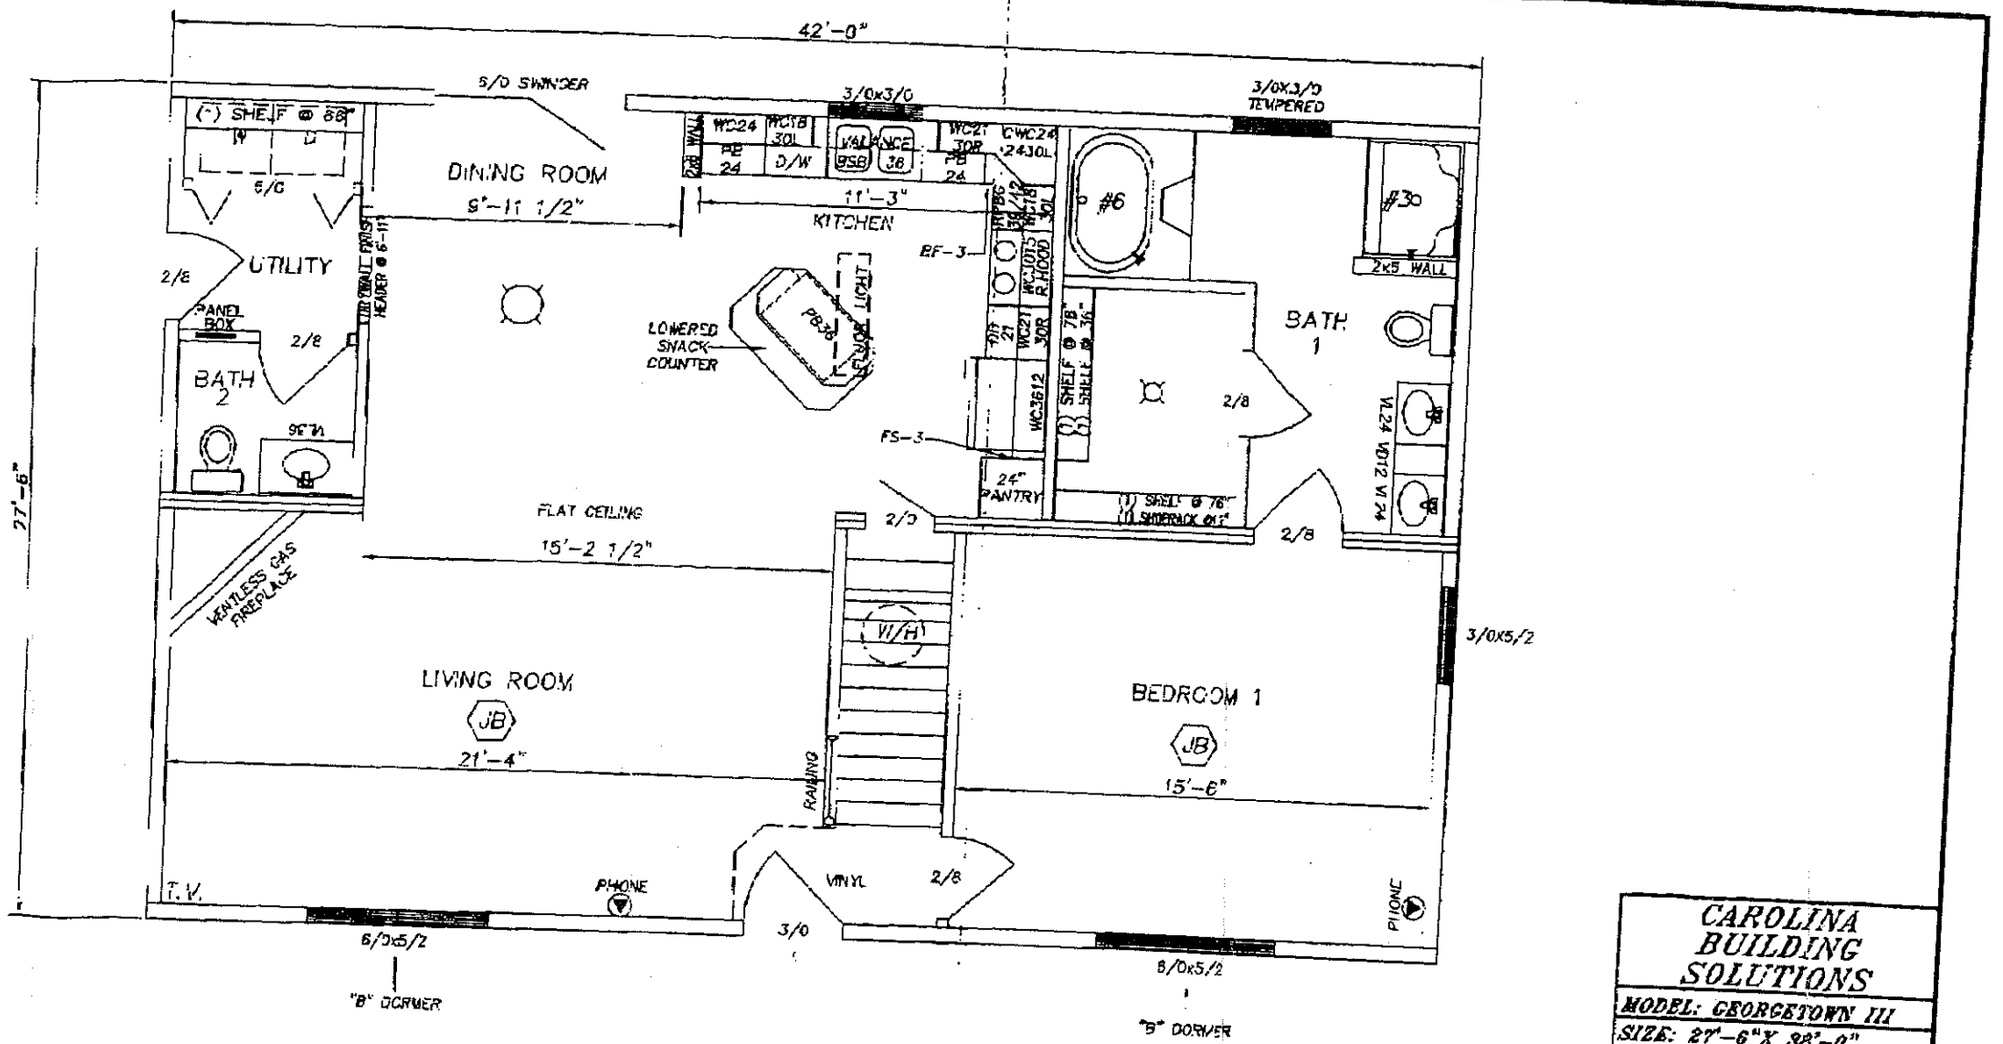

X
BUILDERS SIGNATURE / DATE

CAROLINA BUILDING SOLUTIONS
MODEL: GEORGETOWN III
SIZE: 27'-6"X 38'-0"
DWG NAME: FLOOR PLAN
TOTAL SQ. FT.=1045 sq. ft.
BUILDER NAME: HBV-WEST
PROP # 1689
SCALE: 1/4"=1'-0"