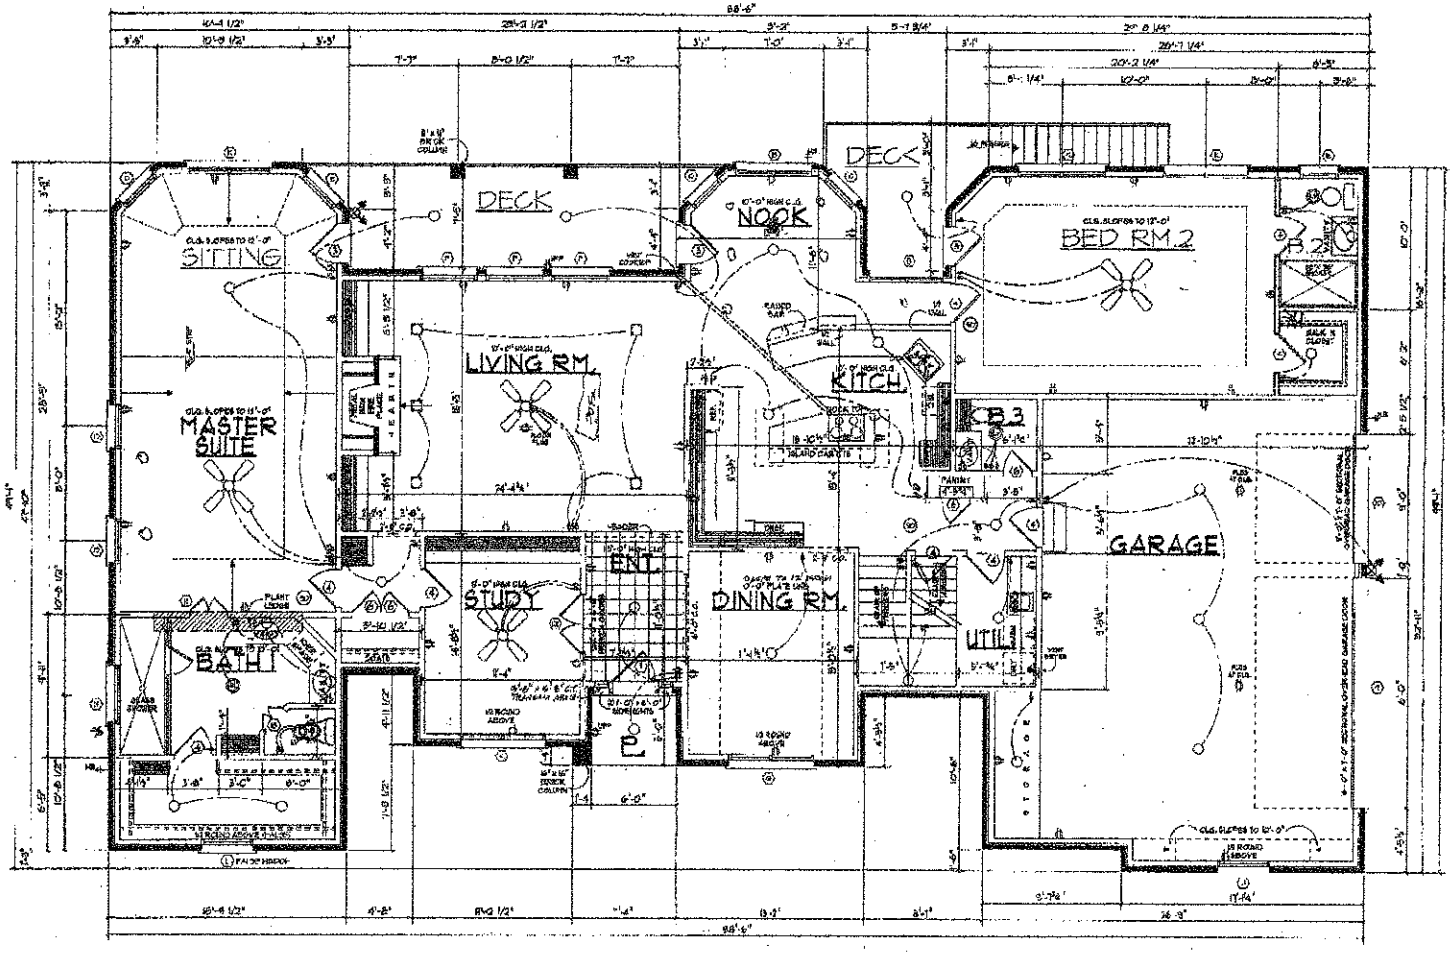


BASEMENT FLOOR PLAN

SCALE 1/4" = 1'-0"


LIVING	1221 SQUARE FEET
GARAGE	601 SQUARE FEET
PORCHES	240 SQUARE FEET
DECKS	439 SQUARE FEET
TOTAL SLAB	1,840 SQUARE FEET
BONUS RM. ABOVE	33 SQUARE FEET

CUSTOMIZATION SERVICE #
040041-73

PLAN NUMBER
2843-7C

RONALD K. BICK
DESIGNS

DRAWN BY: RKD
CHECKED BY:
ORIGINAL PLAN #:
REVISED BY: RKD
DATE REVISED: 2-16-2004
CUSTOMER:
SHEET: 1 OF 4

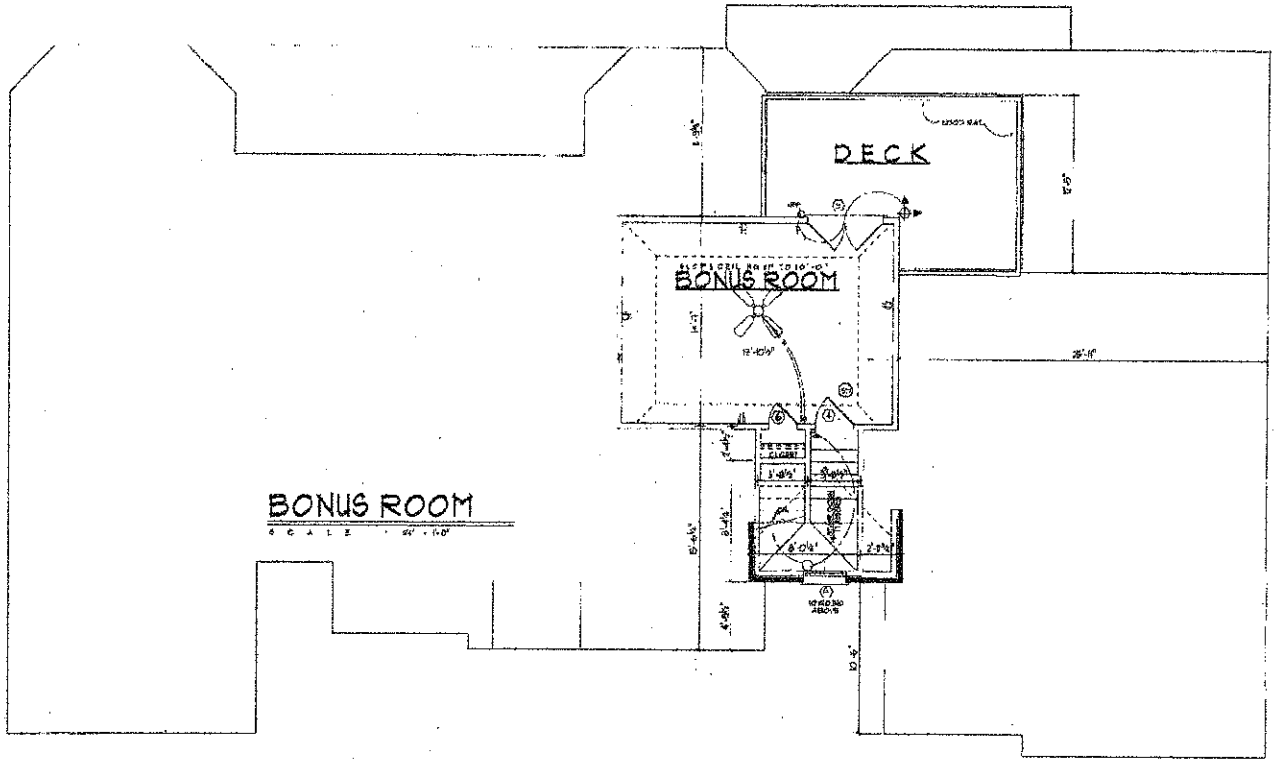

RONALD K. DICK
DESIGNS

DRAWN BY
RKD

REVISED BY
RKD

DATE REVISED
2-16-2004

SHEET
4 OF 7

CUSTOMIZATION SERVICE #
040041-73

PLAN NUMBER
2643-7C