IREDELL COUNTY HEALTH DEPARTMENT *ENVIRONMENTAL HEALTH DIVISION*:

SITE PLAN WORKSHEET

SEE THE "SAMPLE SITE PLAN" BELOW. *INCOMPLETE SITE PLANS WILL BE RETURNED TO YOU FOR COMPLETION AND MAY RESULT IN A DELAY IN THE ISSUANCE OF YOUR SEPTIC SYSTEM PERMIT*!!!

Place an (X) beside each item as you complete the site plan:

X **Property Line measurements are clearly identified...** X **All proposed structures are indicated...**

SHOW: proposed house or business footprint, wells, water lines, patios, pools and decks, and any other item that will occupy space on the site


X **Front and side setbacks from property line...** X **Preferred driveway location and configuration, preferred well location...**

X **Area you prefer your septic system to be placed...** X **North arrow, or other sufficient indicator of direction...**

Circle N/A on the following if appropriate:

____ **Location of septic systems and wells within 100' of your property..** (N/A)

____ **Location of easements and rights of ways on your property..** (N/A) ____ **Location of any designated wetlands on the property..** (N/A)

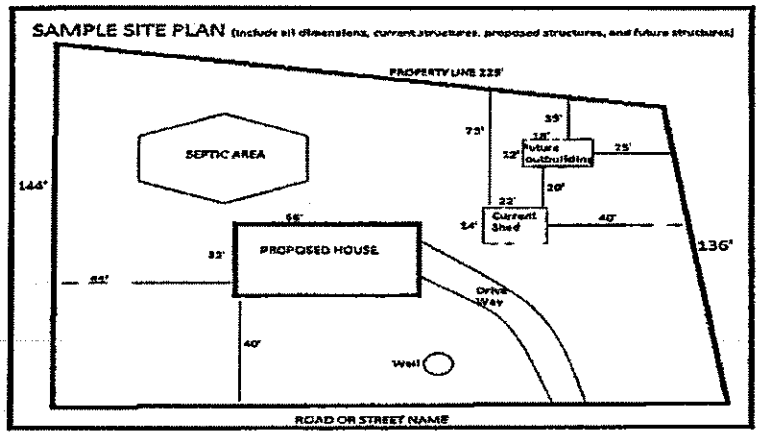


USE THIS SPACE TO DRAW YOUR SITE PLAN

Signature: Dan Duncan

REQUIRED **property owner or owner's legal representative signature.**

4-4-16

DATE

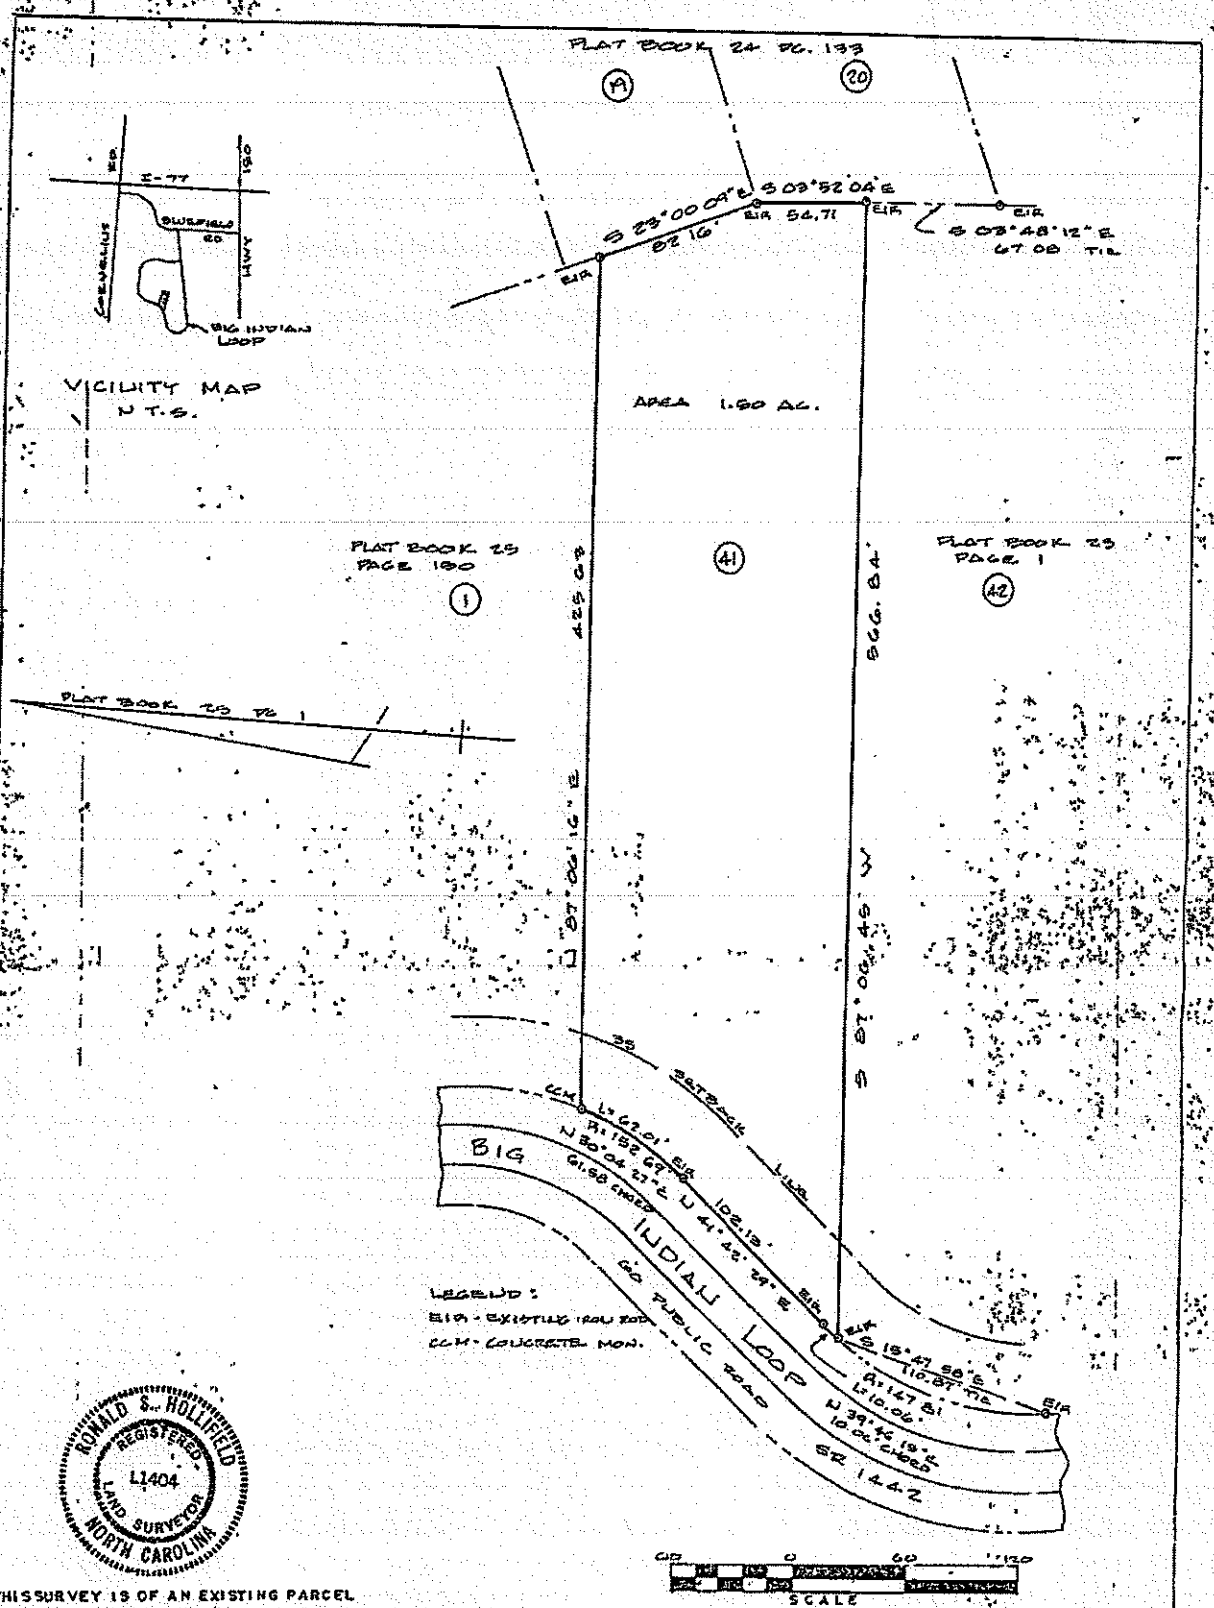

LEGEND:
EIR - EXISTING IRON ROD
CCM - CONCRETE MON.

RONALD S. HOLLIFIELD
REGISTERED
L1404
LAND SURVEYOR
NORTH CAROLINA

THIS SURVEY IS OF AN EXISTING PARCEL

THIS PROPERTY IS NOT LOCATED IN A SPECIAL FLOOD HAZARD AREA DESIGNATED BY THE F.I.A. FLOOD HAZARD BOUNDARY MAPS

I, RONALD S HOLLIFIELD, CERTIFY THAT THIS PLAT WAS DRAWN UNDER MY SUPERVISION FROM AN ACTUAL SURVEY MADE UNDER MY SUPERVISION (DEED DESCRIPTION RECORDED IN BOOK 971 PAGE 1268, MAP RECORDED IN BOOK 25, PAGE 1); THAT THE BOUNDARIES NOT SURVEYED ARE SHOWN AS BROKEN LINES PLOTTED FROM INFORMATION AS SHOWN; THAT THIS PLAT WAS PREPARED IN ACCORDANCE WITH G.S. 47-30 AS AMENDED. WITNESS MY ORIGINAL SIGNATURE, REGISTRATION NUMBER AND SEAL THIS 14 DAY OF Dec., 1990.

LINEAR CLOSURE 1:10,000+ ANGULAR CLOSURE 7.5 SEC. PER ANGLE

R.L.S.

BOUNDARY AND PHYSICAL SURVEY OF
BIG INDIAN LOOP (1.60 AC.)
LOT 41 OF "INDIAN HILL" PHASE III, PLAT BOOK 25 PG 1, DAVIDSON TOWNSHIP, IREDELL CO., N.C.
TAX PARCEL 2P-6-041 DEED BOOK 971 PG 1268.
SCALE 1" = 60'

THE PROPERTY OF
KENNETH B MYER

GRIER SURVEYING 220 WATER STREET
STATESVILLE, NORTH CAROLINA 28677
704-873-6353

JOB NO. 90-1233