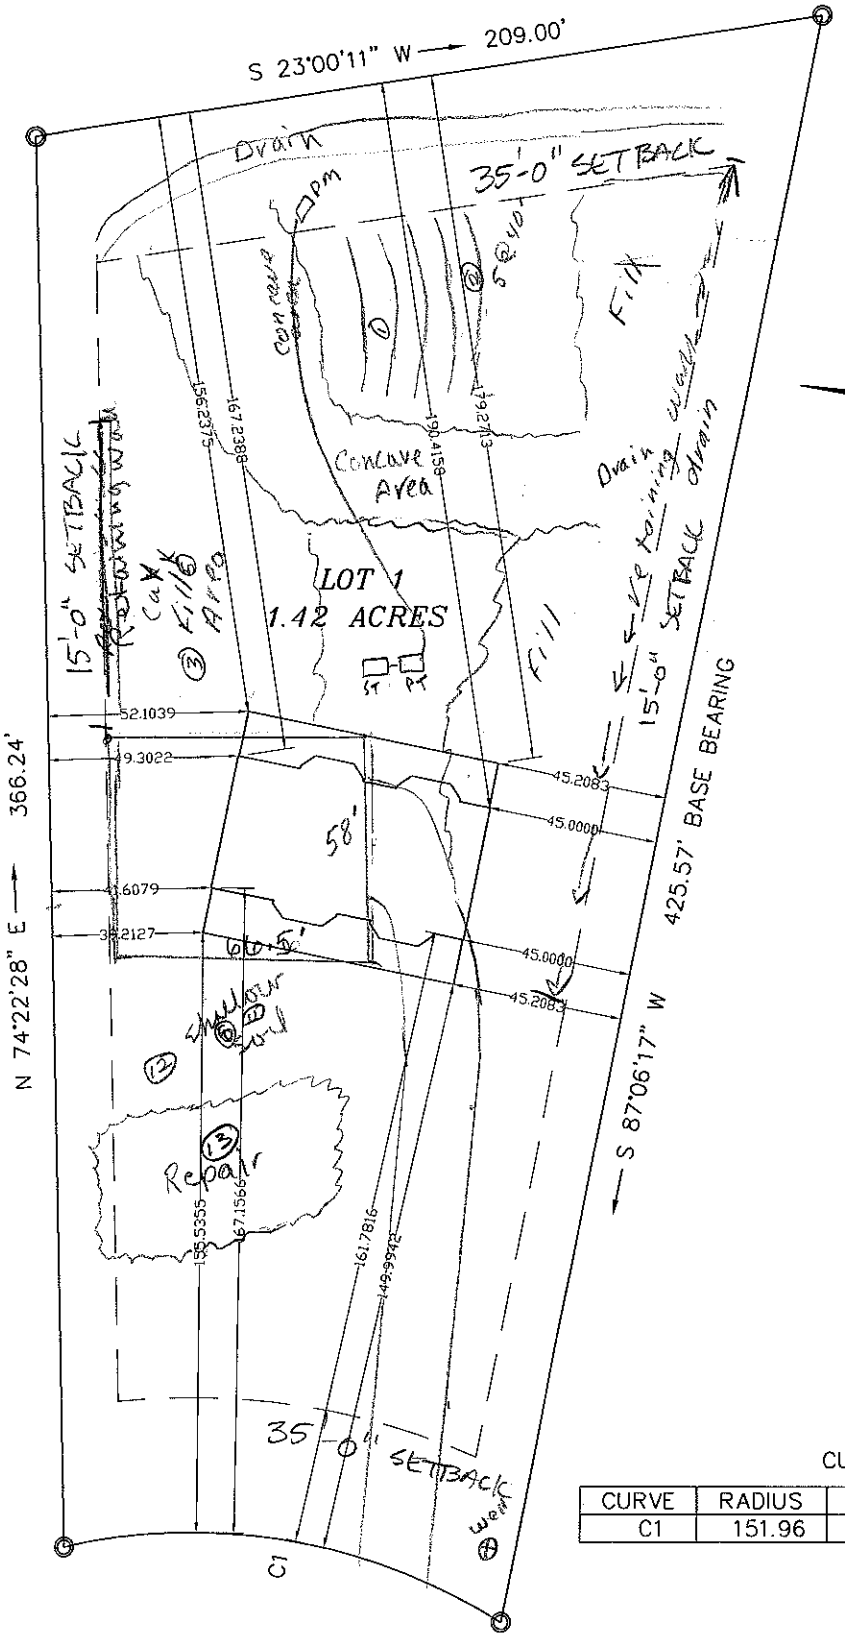


NOTE:
THIS IS A PRELIMINARY SITE PLAN ONLY. THE CONTRACTOR IS TO COORDINATE WITH THE PROPERTY OWNER AND SURVEYOR FOR FINAL SITE DESIGN AND HOUSE LOCATION PER LOCAL BUILDING CODES.

GRAPHIC SCALE

50 0 25 50

(IN FEET)
1 inch = 50 ft.

CURVE DATA TABLE

CURVE	RADIUS	LENGTH	DISTANCE	CHORD/BEARING
C1	151.96	118.61	115.62	N 04°38'22" W

DRAWN BY: .	
CHECKED BY: .	
BOOK NO.:	
TAX PARCEL NUMBER: .	
DATE September 26, 2005	JOB NO. .
SCALE 1" = 50'	DRAWING NO. 1 OF 1

BOUNDARY SURVEY
OF
#682 BIG INDIAN LOOP
LOT 1, INDIAN HILL SUB-DIVISION
Davidson Township Iredell County, NC
PREPARED FOR
JOHN A. VIESTA