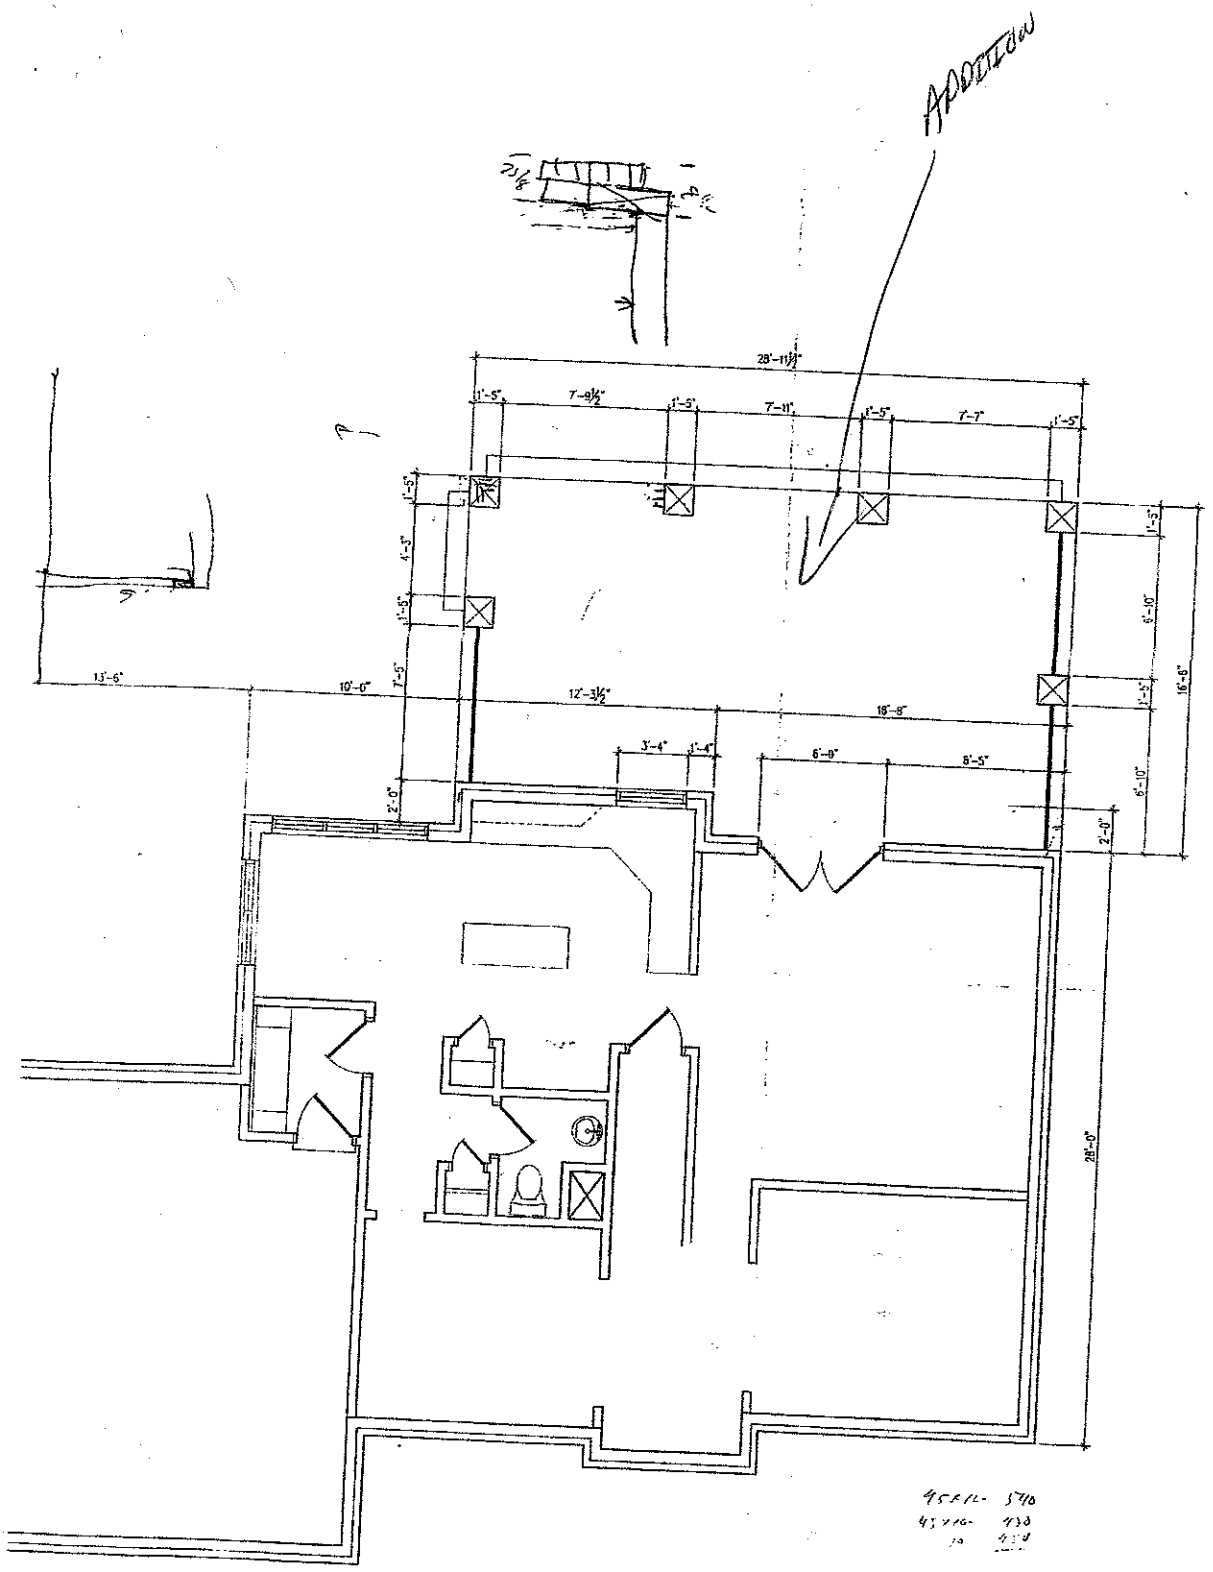


PROPOSED FIRST FLOOR PLAN
SCHEME 1d


HELTON J. (JR) CLAVIJO
& ASSOCIATES
CHARLOTTE, NORTH CAROLINA

RES062010
CLAVIJO
MAY 30, 2010

The
Shaver's Residence
Mooresville North Carolina

Sheet No.
1d

NEW WALLS

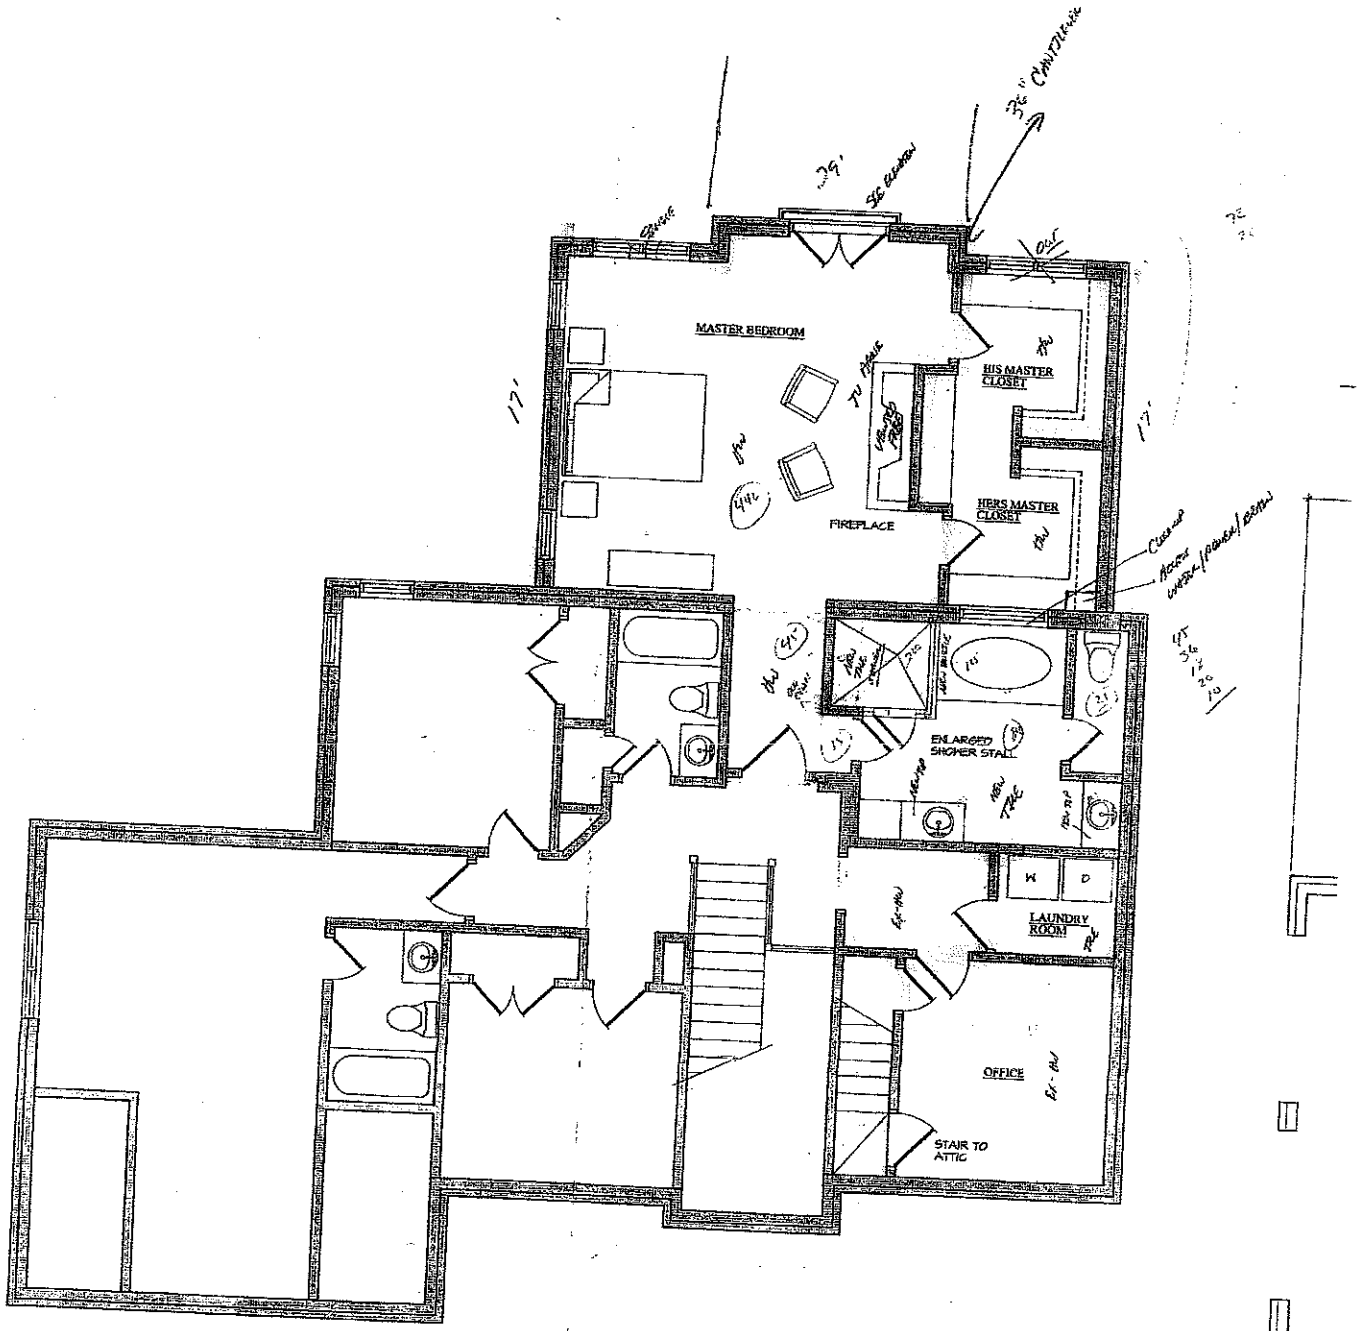

PROPOSED SECOND FLOOR PLAN
SCHEME 1d

Mirah Watson
704-661-3339
BEDROOM
75 sq ft or more
Ingress & Egress
Closing door
Near Bathroom

NOTE:
If enclosed entrance
& no door - does not
have to be considered
a BED Room