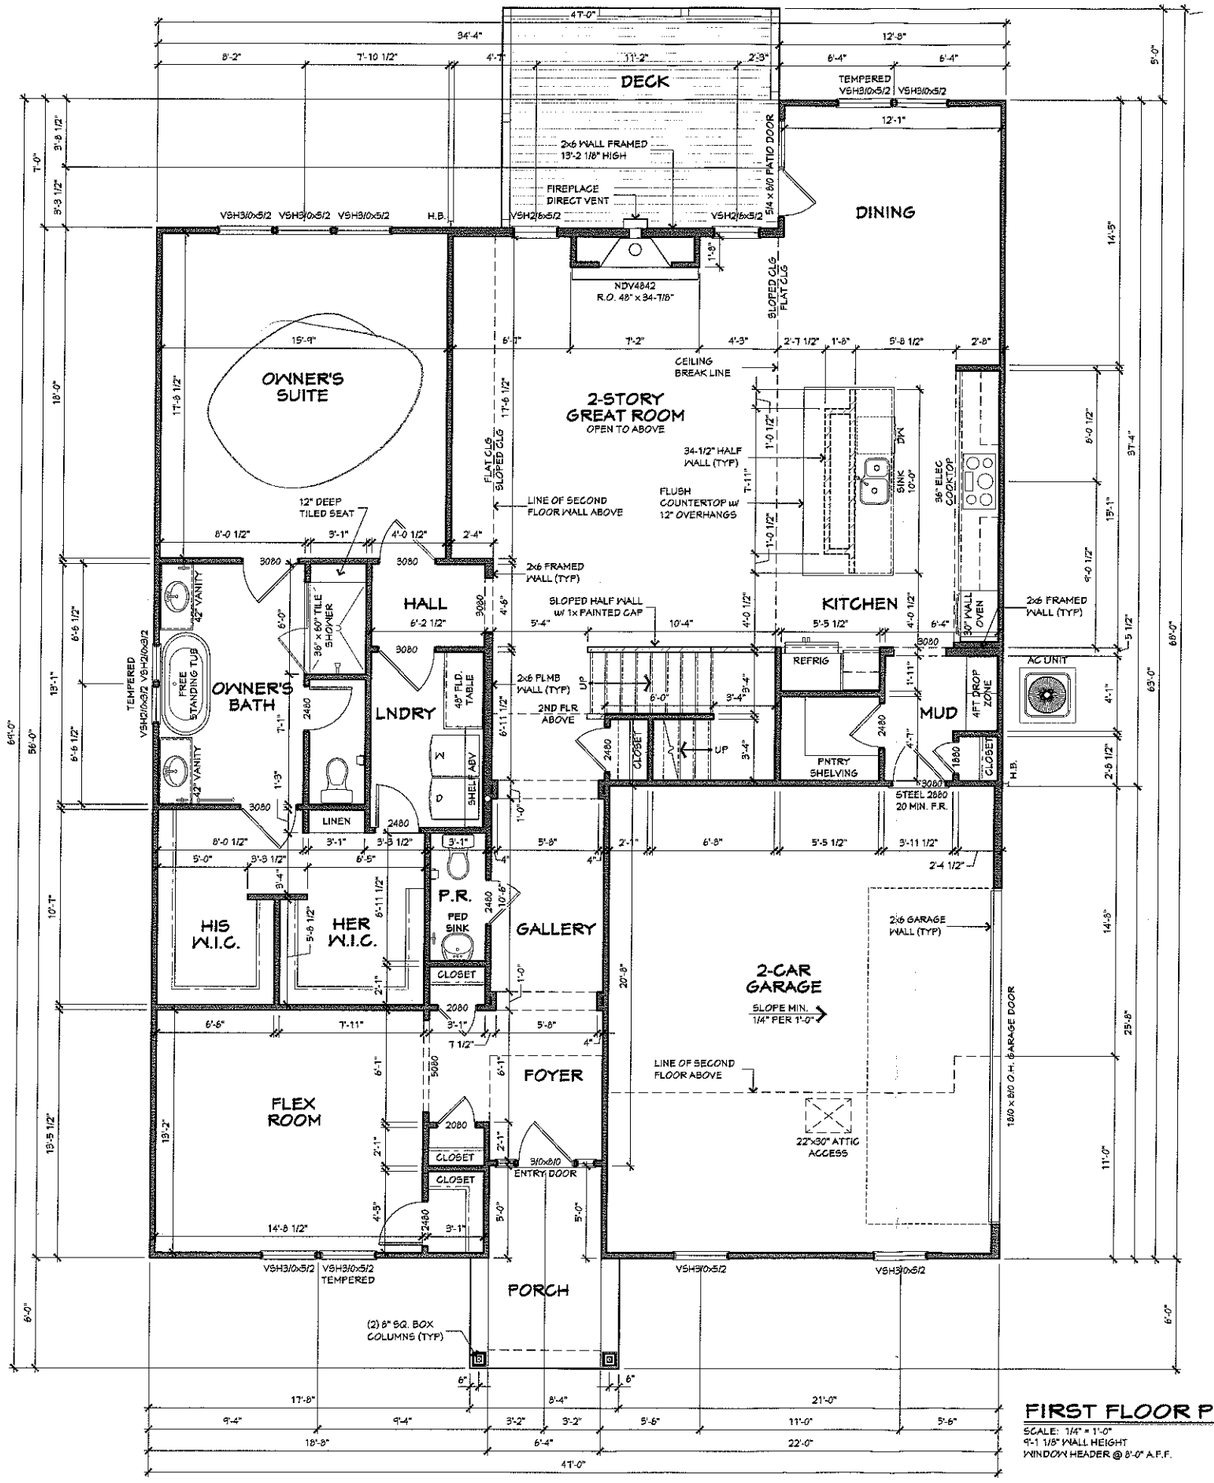


FIRST FLOOR PLAN - FARMHOUSE

SCALE: 1/4" = 1'-0"
9'-1 1/8" WALL HEIGHT
WINDOW HEADER @ 8'-0" A.F.F.

Acknowledgement of Plans Submittal ONLY!

_____ Date 2/17/16

_____ Date _____

nest HOMES
236 Raceway Drive Suite 7
Mooresville, NC 28117
PH: 704-208-4251
www.nesthomes.com

Township/County
DAVIDSON TOWNSHIP IREDELL COUNTY

Inspector
INSPECTOR NAME 000-000-0000

Engineer
RESIDENTIAL STRUCTURES INC. DOUG QUINN 704-332-5460

Stamp/seal

Project name/owner
THE ST. CLAIR FARMHOUSE ELEVATION

BIG INDIAN LOOP LOT 2

OWNER NAME/TITLE
ADDRESS LINE 1
ADDRESS LINE 2
PH: 000-000-0000
PH: 000-000-0000

(c) 2016 copyright notice Nest Homes, Inc. All rights reserved. These plans are the property of Nest Homes. Any use, reproduction, licensing, or distribution of these drawings is strictly prohibited. This document contains confidential and proprietary information that cannot be reproduced or divulged, in whole or in part, without written authorization from Nest Homes.

Date
February 3, 2016

Drawn by
RES

Reviewed by
INITIALS

Plan set scale
24x36 sheet 1/4" = 1'-0"
11x17 sheet 1/8" = 1'-0"

Project/plan code
XX.XX.XXXX

Drawing set
FOR CONSTRUCTION

Sheet title/description
FIRST FLOOR PLAN FARMHOUSE ELEVATION


Sheet no.
A3.0

Master plan version
v0.1

Acknowledgement of
Plans Submittal ONLY!

J. Mick Powell Date 2/17/16

Date

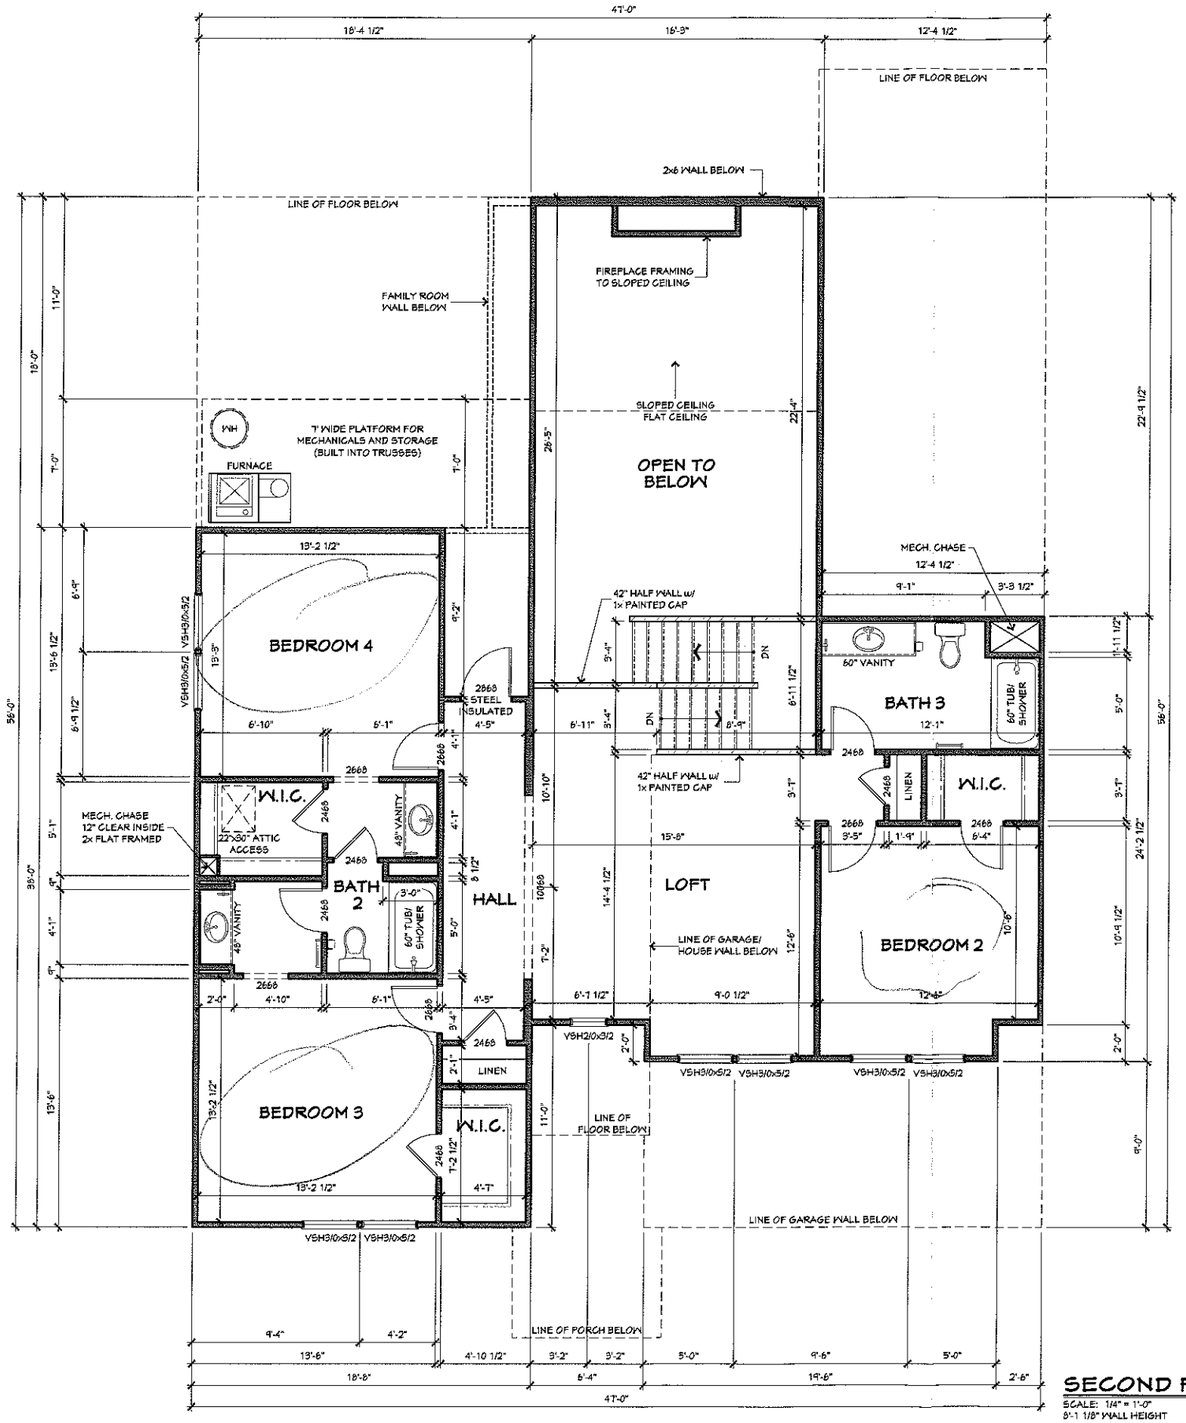

SECOND FLOOR PLAN - FARMHOUSE

SCALE: 1/4" = 1'-0"
8'-1 1/8" WALL HEIGHT
WINDOW HEADER @ 7'-0" A.F.F.

nest HOMES
236 Raceway Drive Suite 7
Mooresville, NC 28117
PH: 704-208-4251
www.nesthomes.com

Township/County
DAVIDSON TOWNSHIP IREDELL COUNTY

Inspector
INSPECTOR NAME 000-000-0000

Engineer
RESIDENTIAL STRUCTURES INC. DOUG QUINN 704-332-5460

Stamp/seal

Project name/owner
THE ST. CLAIR FARMHOUSE ELEVATION

BIG INDIAN LOOP LOT 2

OWNER NAME/TITLE
ADDRESS LINE 1
ADDRESS LINE 2
PH: 000-000-0000
PH: 000-000-0000

(c) 2016 copyright notice Nest Homes, Inc. All rights reserved. these plans are the property of Nest Homes. Any use, reproduction, licensing, or distribution of those drawings is strictly prohibited. This document contains confidential and proprietary information that cannot be reproduced or divulged, in whole or in part, without written authorization from Nest Homes.

Date
February 3, 2016

Drawn by
RES

Reviewed by
INITIALS

Plan set scale
24x36 sheet 1/4" = 1'-0"
11x17 sheet 1/8" = 1'-0"

Project/plan code
XX.XX.XXXX

Drawing set
FOR CONSTRUCTION

Sheet title/description
SECOND FLOOR PLAN FARMHOUSE ELEVATION

Sheet no.
A4.0

Master plan version
v0.1