
Revised plans

Acknowledgement of
Plans Submittal ONLY!

Date 2/22/16

Date 2/23/16

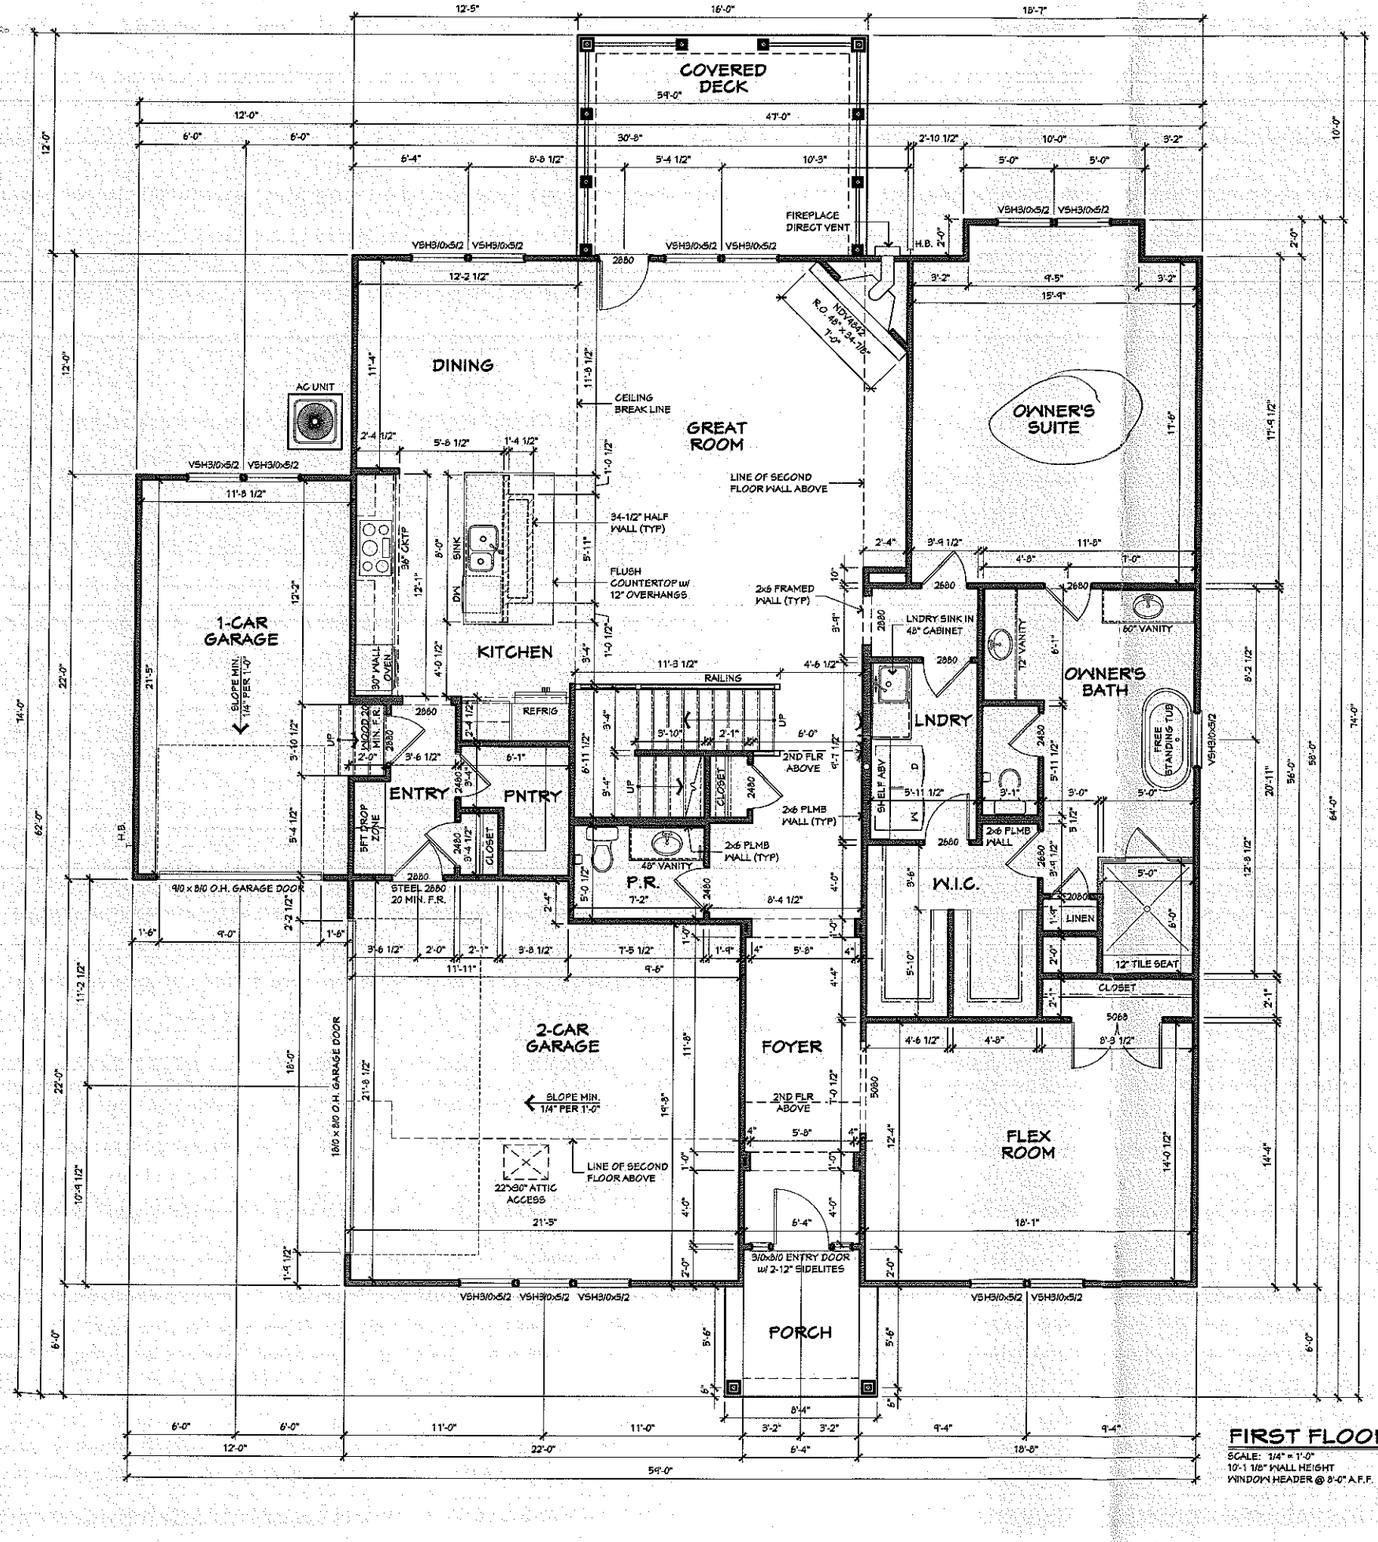

FIRST FLOOR PLAN - FARMHOUSE

SCALE: 1/4" = 1'-0"
10'-1 1/8" WALL HEIGHT
WINDOW HEADER @ 8'-0" A.F.F.

nest HOMES
236 Raceway Drive Suite 7
Mooresville, NC 28117
PH: 704-228-4251
www.nesthomes.com

Township/County
DAVIDSON TOWNSHIP
IREDELL COUNTY

Inspector
INSPECTOR NAME
000-000-0000

Engineer
RESIDENTIAL STRUCTURES PC
DOUG QUINN
704-332-5450

Stamp/seal

Project name/owner
THE WHITNEY
FARMHOUSE ELEVATION

SISTERS COVE
LOT 64

OWNER NAME/TITLE
ADDRESS LINE 1
ADDRESS LINE 2
PH: 000-000-0000
PH: 000-000-0000

(c) 2016 copyright notice Nest Homes, Inc. All rights reserved. These plans are the property of Nest Homes. Any use, reproduction, licensing, or distribution of these drawings is strictly prohibited. This document contains confidential and proprietary information that cannot be reproduced or divulged, in whole or in part, without written authorization from Nest Homes.

Date
February 18, 2016

Drawn by
RES

Reviewed by
INITIALS

Plan set scale
24x36 sheet
1/4" = 1'-0"
11x17 sheet
1/8" = 1'-0"

Project/plan code
XX.XX.XXXX

Drawing set
CONSTRUCTION SET

Sheet title/description
FIRST FLOOR PLAN
CRAFTSMAN ELEVATION

Sheet no.
A3.0


Master plan version
v0.1

Revised plans

Acknowledgement of Plans Submittal ONLY!

Date 2/22/16

Date 2/23/16

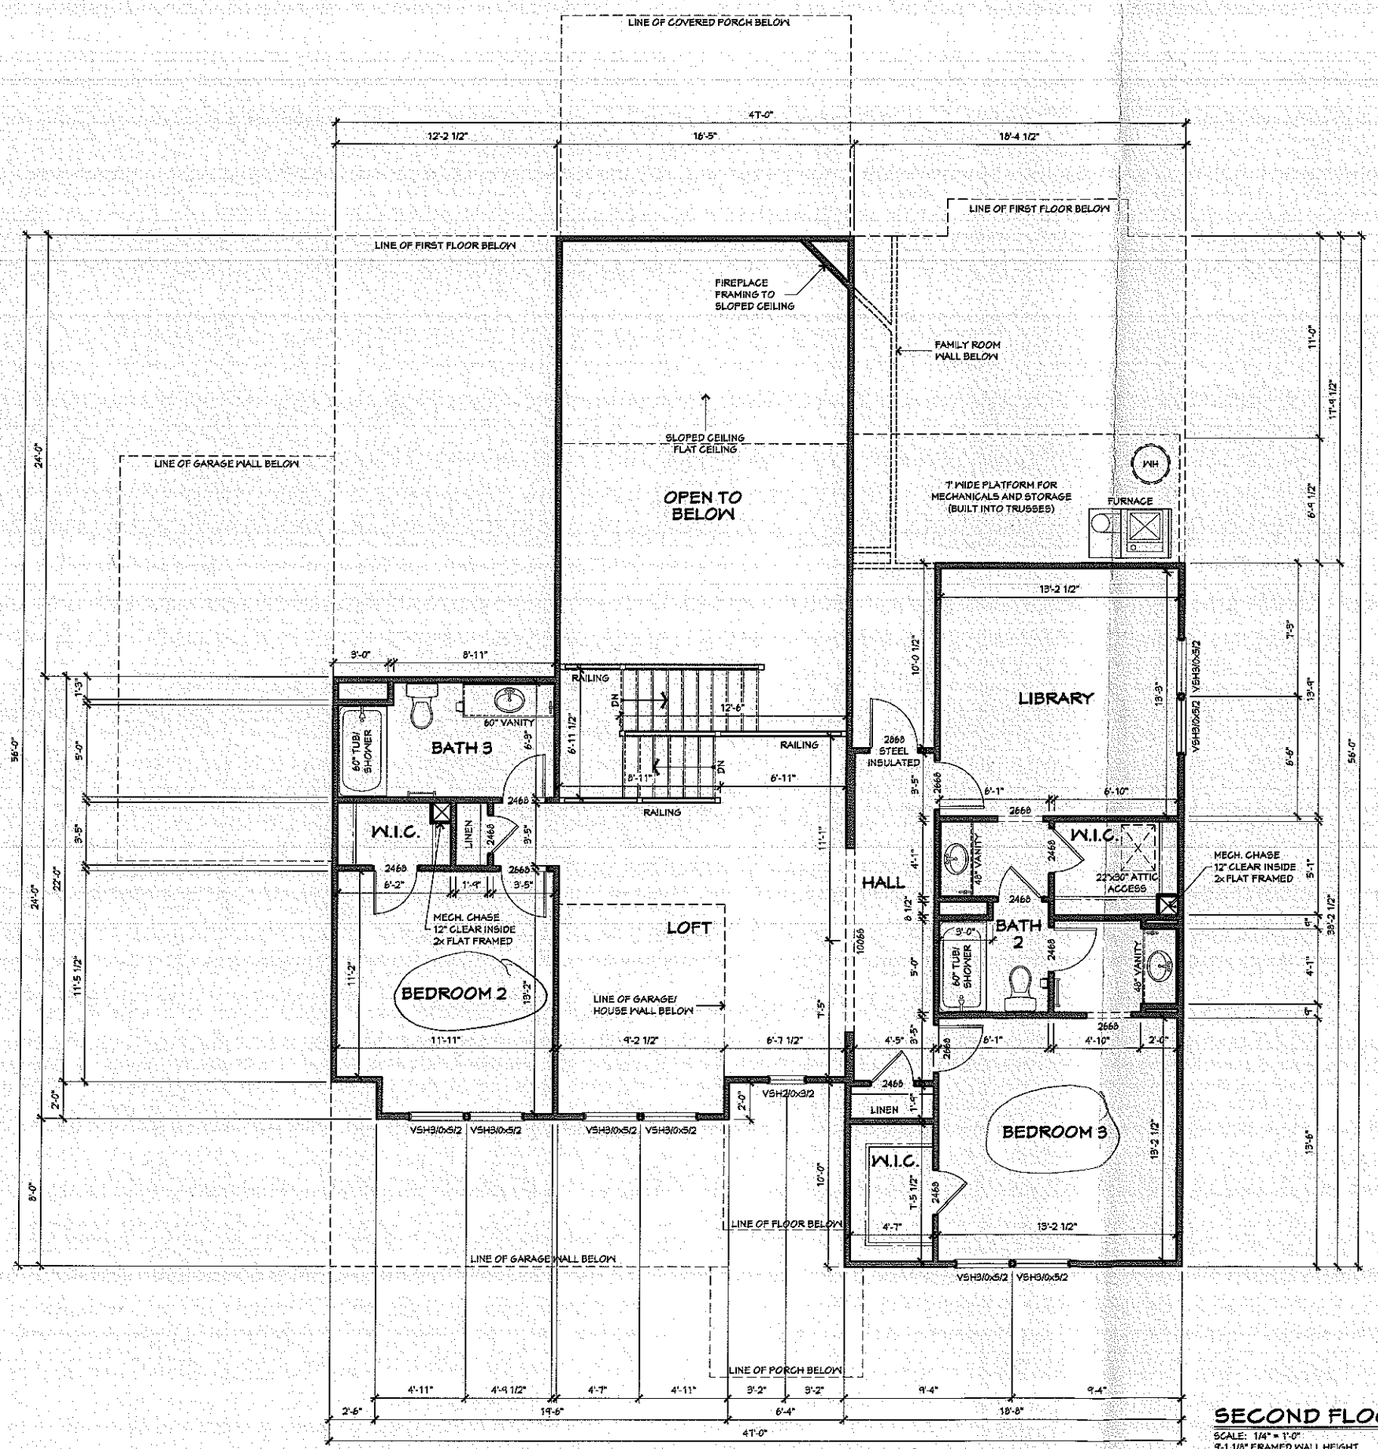

SECOND FLOOR PLAN - FARMHOUSE

SCALE: 1/4" = 1'-0"
9'-1 1/8" FRAMED WALL HEIGHT
WINDOW HEADERS @ 8'-0" A.F.F.

nest HOMES
236 Raceway Drive Suite 7
Mooresville, NC 28117
PH: 704-258-4251
www.nesthomes.com

Township/County
DAVIDSON TOWNSHIP
IREDELL COUNTY

Inspector
INSPECTOR NAME
000-000-0000

Engineer
RESIDENTIAL STRUCTURES PC
DOUG QUINN
704-332-5460

Stamp/seal

Project name/owner
THE WHITNEY
FARMHOUSE ELEVATION
SISTERS COVE
LOT 64
OWNER NAME/TITLE
ADDRESS LINE 1
ADDRESS LINE 2
PH: 000-000-0000
PH: 000-000-0000

(c) 2016 copyright notice Nest Homes, Inc. All rights reserved. These plans are the property of Nest Homes. Any use, reproduction, licensing, or distribution of these drawings is strictly prohibited. This document contains confidential and proprietary information that cannot be reproduced or divulged, in whole or in part, without written authorization from Nest Homes.

Date
February 18, 2016

Drawn by
RES

Reviewed by
INITIALS

Plan set scale
24x36 sheet
1/4" = 1'-0"
11x17 sheet
1/8" = 1'-0"

Project/plan code
XX.XX.XXXX

Drawing set
CONSTRUCTION SET

Sheet title/description
SECOND FLOOR PLAN
CRAFTSMAN ELEVATION

Sheet no.
A4.0

Master plan version
v0.1