
Acknowledgement of
Plans Submittal ONLY!

Date 12/30/15

Date _____

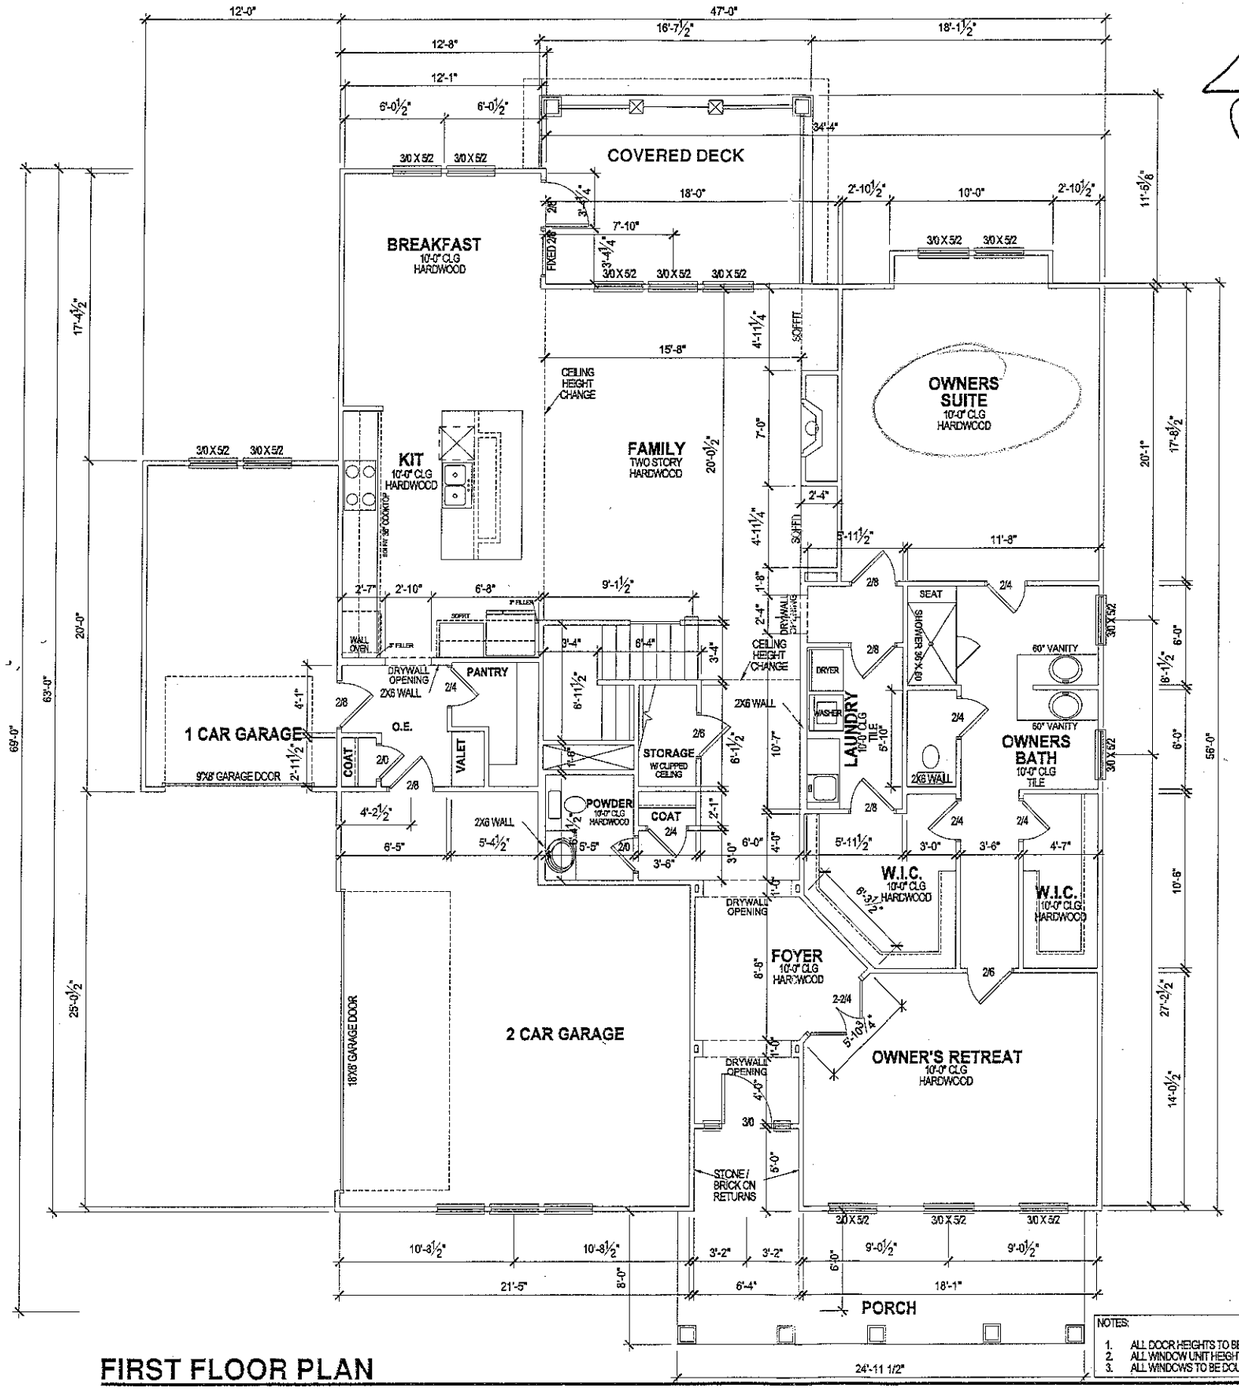

FIRST FLOOR PLAN

NOTES:

1. ALL DOOR HEIGHTS TO BE 8'-0" - U.N.O.
2. ALL WINDOW UNIT HEIGHTS TO BE 8'-0" - U.N.O.
3. ALL WINDOWS TO BE DOUBLE HUNG - U.N.O.

NEST HOMES

SISTERS COVE

LOT 63

COPYRIGHT NEST HOMES. USE OR ANY FORM OF DISTRIBUTION OF THESE PLANS WITHOUT THE PERMISSION OF NEST HOMES IS STRICTLY PROHIBITED.

DRAWN BY: AMP

DATE: 08.12.2015


SCALE: 1/4"=1'-0"

SHEET: 1F

Acknowledgement of Plans Submittal ONLY!

_____ Date _____

_____ Date _____

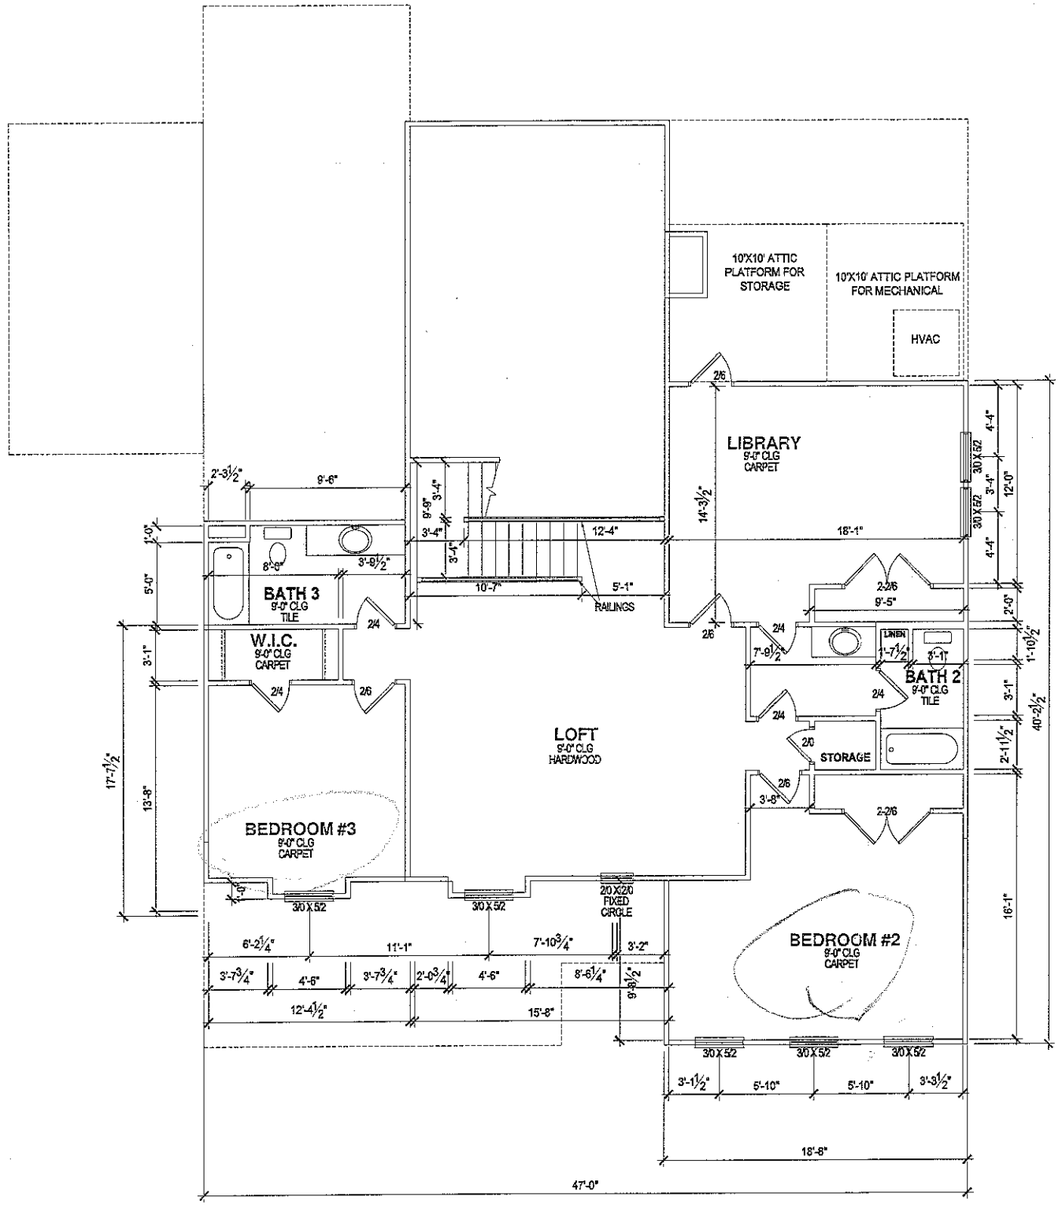

SECOND FLOOR PLAN

NOTES:
1. ALL DOOR HEIGHTS TO BE 8'-0" - U.N.O.
2. ALL WINDOW UNIT HEIGHTS TO BE 5'-0" - U.N.O.
3. ALL WINDOWS TO BE DOUBLE HUNG - U.N.O.

NEST HOMES

SISTERS COVE

LOT 63

COPYRIGHT NEST HOMES. USE OR ANY FORM OF DISTRIBUTION OF THESE PLANS WITHOUT THE PERMISSION OF NEST HOMES IS STRICTLY PROHIBITED.

DRAWN BY: AMP

DATE: 08.12.2015

SCALE: 1/4"=1'-0"

SHEET: 2F