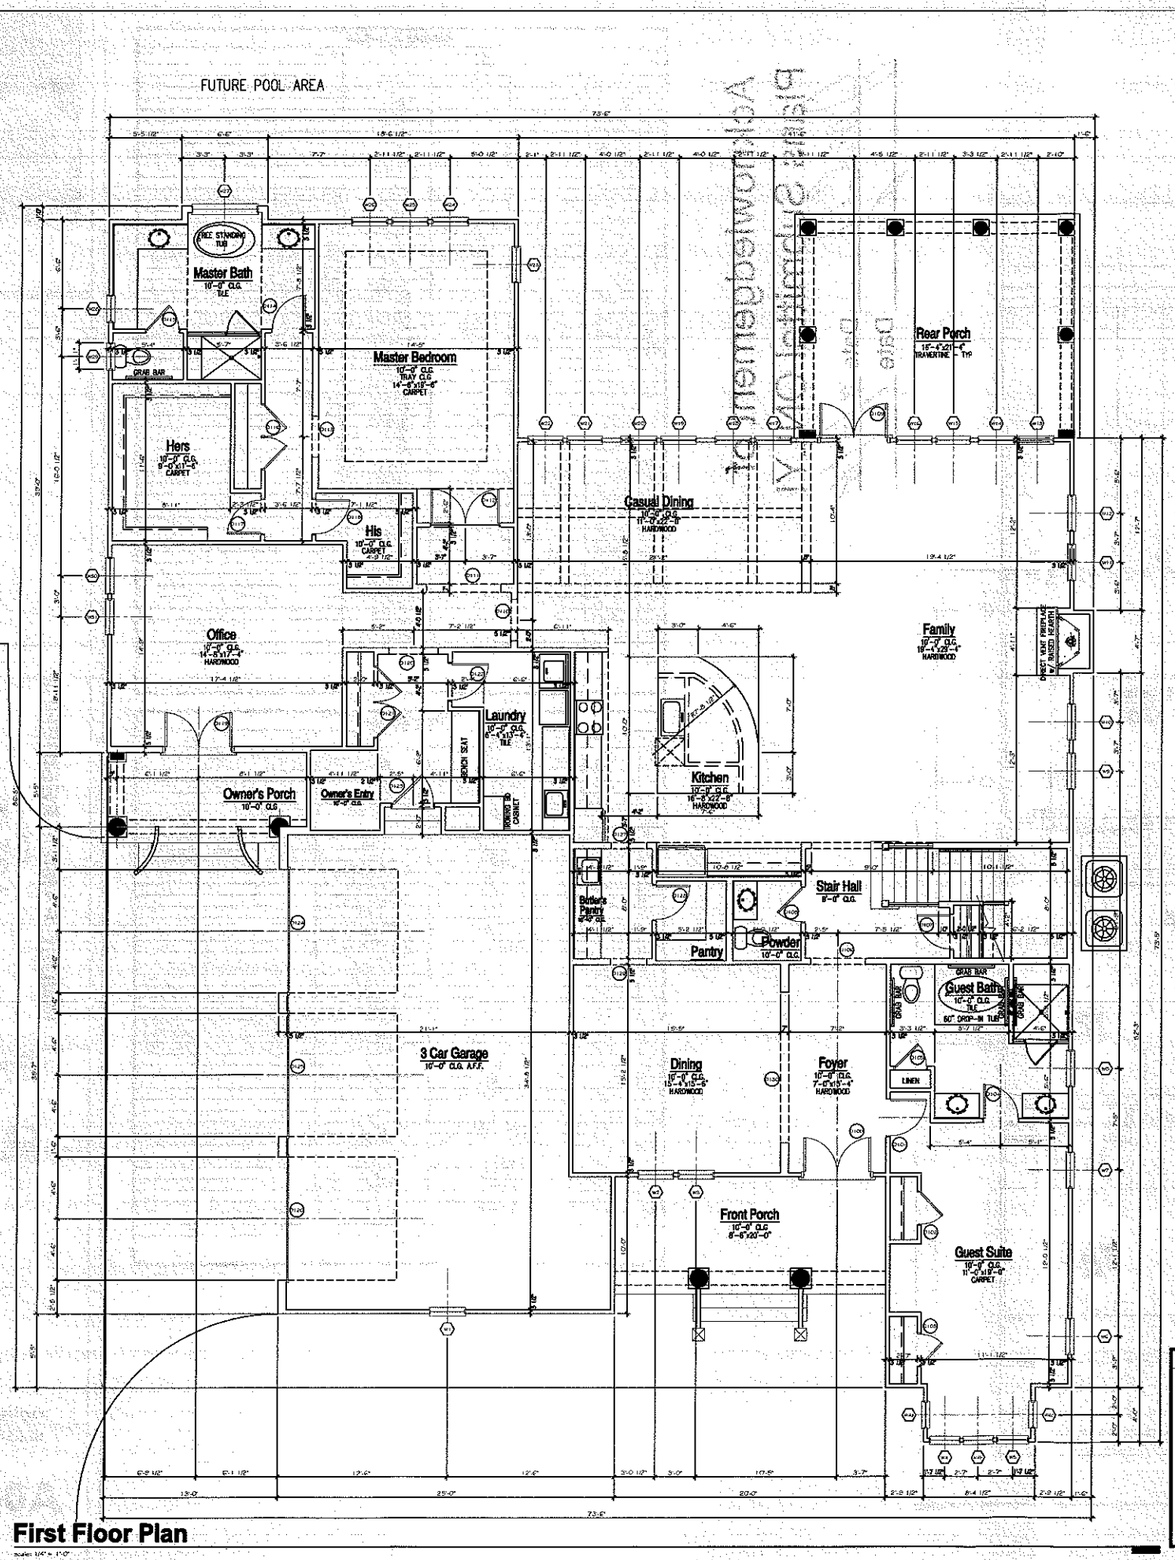


First Floor Plan

Scale: 1/4" = 1'-0"

Acknowledgement of Plans Submittal ONLY!

Date 9/9/15

Date 9-9-15

Window Schedule

NO.	TYPE	UNIT SIZE	UNIT HEIGHT	LOCATION	REMARKS
W1	SINGLE HUNG	2'-6"	5'-0"	3 CAR GARAGE	
W2	SINGLE HUNG	2'-6"	5'-0"	DINING	
W3	SINGLE HUNG	2'-6"	5'-0"	DINING	
W4	SINGLE HUNG	2'-6"	5'-0"	GUEST SUITE	
W4a	CASEMENT	1'-6"	5'-0"	GUEST SUITE	FIXED
W4b	SINGLE HUNG	2'-6"	5'-0"	GUEST SUITE	
W4c	CASEMENT	1'-6"	5'-0"	GUEST SUITE	FIXED
W5	SINGLE HUNG	2'-6"	5'-0"	GUEST SUITE	
W6	SINGLE HUNG	2'-6"	5'-0"	GUEST SUITE	
W7	SINGLE HUNG	2'-6"	5'-0"	GUEST SUITE	
W8	SINGLE HUNG	2'-6"	5'-0"	GUEST BATH	
W9	SINGLE HUNG	2'-6"	9'-7"	FAMILY	2'-8"x1'-4" FIXED TRANSOM
W10	SINGLE HUNG	2'-6"	9'-7"	FAMILY	2'-8"x1'-4" FIXED TRANSOM
W11	SINGLE HUNG	2'-6"	9'-7"	FAMILY	2'-8"x1'-4" FIXED TRANSOM
W12	SINGLE HUNG	2'-6"	9'-7"	FAMILY	2'-8"x1'-4" FIXED TRANSOM
W13	SINGLE HUNG	2'-6"	9'-7"	FAMILY	2'-8"x1'-4" FIXED TRANSOM
W14	SINGLE HUNG	2'-6"	9'-7"	FAMILY	2'-8"x1'-4" FIXED TRANSOM
W15	SINGLE HUNG	2'-6"	9'-7"	FAMILY	2'-8"x1'-4" FIXED TRANSOM
W16	SINGLE HUNG	2'-6"	9'-7"	FAMILY	2'-8"x1'-4" FIXED TRANSOM
W17	SINGLE HUNG	2'-6"	9'-7"	CASUAL DINING	2'-8"x1'-4" FIXED TRANSOM
W18	SINGLE HUNG	2'-6"	9'-7"	CASUAL DINING	2'-8"x1'-4" FIXED TRANSOM
W19	SINGLE HUNG	2'-6"	9'-7"	CASUAL DINING	2'-8"x1'-4" FIXED TRANSOM
W20	SINGLE HUNG	2'-6"	9'-7"	CASUAL DINING	2'-8"x1'-4" FIXED TRANSOM
W21	SINGLE HUNG	2'-6"	9'-7"	CASUAL DINING	2'-8"x1'-4" FIXED TRANSOM
W22	SINGLE HUNG	2'-6"	9'-7"	CASUAL DINING	2'-8"x1'-4" FIXED TRANSOM
W23	SINGLE HUNG	2'-6"	5'-0"	MASTER BEDROOM	
W24	SINGLE HUNG	2'-6"	5'-0"	MASTER BEDROOM	
W25	SINGLE HUNG	2'-6"	5'-0"	MASTER BEDROOM	
W26	SINGLE HUNG	2'-6"	5'-0"	MASTER BEDROOM	
W27	PICTURE	5'-8"	5'-0"	MASTER BATH	FIXED, TEMPERED
W28	SINGLE HUNG	2'-4"	5'-0"	MASTER BATH	
W29	SINGLE HUNG	2'-4"	5'-0"	MASTER BATH	
W30	SINGLE HUNG	2'-6"	5'-0"	FLEX / STUDY	
W31	SINGLE HUNG	2'-6"	5'-0"	FLEX / STUDY	
W32	SINGLE HUNG	2'-6"	5'-0"	BED RM 3	
W33	SINGLE HUNG	2'-6"	5'-0"	BED RM 2	
W34	SINGLE HUNG	2'-6"	5'-0"	BATH 4	
W35	SINGLE HUNG	2'-6"	5'-0"	BED RM 4	
W36	SINGLE HUNG	2'-6"	5'-0"	BED RM 4	
W37	SINGLE HUNG	2'-6"	5'-0"	LIBRARY	
W38	SINGLE HUNG	2'-6"	17'-2"	STAIR	TEMPERED
W39	SINGLE HUNG	2'-6"	17'-2"	STAIR	TEMPERED
W40	SINGLE HUNG	2'-6"	5'-0"	BONUS RM	
W41	SINGLE HUNG	2'-6"	5'-0"	BONUS RM	
W42	SINGLE HUNG	2'-6"	5'-0"	BONUS RM	
W43	SINGLE HUNG	2'-6"	5'-0"	BONUS RM	
W44	SINGLE HUNG	2'-6"	5'-0"	BONUS RM	
W45	SINGLE HUNG	2'-6"	5'-0"	BONUS RM	
W46	CASEMENT	2'-3"	5'-0"	BATH 3	
W47	CASEMENT	2'-3"	5'-0"	WALK-IN CLOSET	

NOTES:

Door Schedule

NO.	DOOR SIZE	DESCRIPTION	LOCATION	REMARKS
D100	2'-2" x 8'-0"	EXTERIOR, FRENCH ENTRY DOORS	ENTRY FOYER	TEMPERED, WATERPROOF 4 SIDES, INSULATED
D101	2'-6" x 6'-8"	INTERIOR DOOR	GUEST SUITE	
D102	2'-6" x 6'-8"	INTERIOR DOOR	CLOSET	
D103	2'-6" x 6'-8"	INTERIOR DOOR	CLOSET	
D104	2'-6" x 6'-8"	INTERIOR DOOR	GUEST BATH	
D105	2'-6" x 6'-8"	INTERIOR DOOR	LINEN	
D106	4'-0" x 8'-0"	CASED OPENING	STAIR HALL	
D107	2'-6" x 6'-8"	INTERIOR DOOR	COATS	
D108	2'-6" x 6'-8"	INTERIOR DOOR	POWDER	
D109	2'-2" x 6'-8"	EXTERIOR, FRENCH DOORS	FAMILY	TEMPERED, WATERPROOF 4 SIDES, INSULATED w/ 2'-0"x1'-4" FIXED TRANSOM
D110	3'-0" x 8'-0"	CASED OPENING	CASUAL DINING	
D111	5'-0" x 8'-0"	CASED OPENING	MASTER BEDROOM	
D112	2'-2" x 6'-8"	INTERIOR DOORS	MASTER BEDROOM	
D113	3'-0" x 6'-8"	CASED OPENING	MASTER BEDROOM	
D114	2'-6" x 6'-8"	INTERIOR DOOR	MASTER BATH	
D115	2'-6" x 6'-8"	INTERIOR DOOR	MASTER BATH - TOILET	
D116	2 -2'-6" x 6'-8"	INTERIOR DOORS	LINEN	
D117	2'-6" x 6'-8"	INTERIOR DOOR	WALK-IN CLOSET - HER	
D118	2'-6" x 6'-8"	INTERIOR DOOR	WALK-IN CLOSET - HIS	
D119	2 -2'-6" x 6'-8"	EXTERIOR, FRENCH DOORS	FLEX / STUDY	TEMPERED, WATERPROOF 4 SIDES, INSULATED
D120	3'-0" x 8'-0"	CASED OPENING	OWNERS ENTRY	
D121	2 -2'-6" x 6'-8"	INTERIOR DOORS	CLOSET	
D122	2'-6" x 6'-8"	INTERIOR DOOR	LAUNDRY	
D123	3'-6" x 6'-8"	INTERIOR DOORS	3 CAR GARAGE	FIRE RATED, INSULATED
D124	8'-0" x 8'-0"	OVERHEAD GARAGE DOOR	3 CAR GARAGE	w/ OVERHEAD GARAGE DOOR OPENER & TRACK SYSTEM
D125	8'-0" x 8'-0"	OVERHEAD GARAGE DOOR	3 CAR GARAGE	w/ OVERHEAD GARAGE DOOR OPENER & TRACK SYSTEM
D126	8'-0" x 8'-0"	OVERHEAD GARAGE DOOR	3 CAR GARAGE	w/ OVERHEAD GARAGE DOOR OPENER & TRACK SYSTEM
D127	2'-6" x 6'-8"	CASED OPENING	KITCHEN	
D128	2'-6" x 6'-8"	INTERIOR DOOR	PANTRY	
D129	2'-6" x 8'-0"	CASED OPENING	DINING	
D130	11'-0" x 8'-0"	CASED OPENING	DINING	
D200	3'-0" x 6'-8"	CASED OPENING	BONUS RM	
D201	3'-6" x 6'-8"	CASED OPENING	BATH 3	
D202	2'-6" x 6'-8"	INTERIOR DOOR	BEDROOM 3	
D203	2'-6" x 6'-8"	INTERIOR DOOR	WALK-IN CLOSET	
D204	2'-6" x 6'-8"	INTERIOR DOOR	LINEN	
D205	2'-6" x 6'-8"	INTERIOR DOOR	BATH 3	
D206	2'-6" x 6'-8"	INTERIOR DOOR	BEDROOM 3	
D207	2'-6" x 6'-8"	INTERIOR DOOR	BATH 4	
D208	2 -2'-6" x 6'-8"	INTERIOR DOORS	CLOSET	

Square Footage Calculations

The square footage for this home is calculated from the outside face of the exterior veneers. The heights are as follows:

HEATED SQUARE FOOTAGE

FIRST FLOOR	3629 SQ. FT.
SECOND FLOOR	1462 SQ. FT.
TOTAL HEATED	5,091 SQ. FT.
UNHEATED SQUARE FOOTAGE	
2 CAR GARAGE	738 SQ. FT.
FRONT PORCH	172 SQ. FT.
REAR PORCH	360 SQ. FT.
OWNERS PORCH	410 SQ. FT.
TOTAL UNHEATED	1,730 SQ. FT.
TOTAL UNDER ROOF	6,821 SQ. FT.

DCH HOMES

SINGLE FAMILY RESIDENCE
FOR
LOT 58
SISTERS COVE

SCALE:
1/4" = 1'-0"

DATE:
XX-XX-XX

REV. #1 XX-XX-XX

RACHEL

SHEET
A03

Second Floor Plan

Scale: 1/4" = 1'-0"

Acknowledgement of Plans Submittal ONLY!

Date 9/9/25

Date 9/9/25

Window Schedule

MARK	TYPE	UNIT SIZE	UNIT HEIGHT	LOCATION	REMARKS
W1	SINGLE HUNG	2'-6"	6' - 0"	3 CAR GARAGE	
W2	SINGLE HUNG	2'-6"	6' - 0"	DINING	
W3	SINGLE HUNG	2'-6"	6' - 0"	DINING	
W4	SINGLE HUNG	2'-6"	6' - 0"	GUEST SUITE	
W4a	CASEMENT	1'-6"	6' - 0"	GUEST SUITE	FIXED
W4b	SINGLE HUNG	2'-6"	6' - 0"	GUEST SUITE	
W4c	CASEMENT	1'-6"	6' - 0"	GUEST SUITE	FIXED
W5	SINGLE HUNG	2'-6"	6' - 0"	GUEST SUITE	
W6	SINGLE HUNG	2'-4"	6' - 0"	GUEST SUITE	
W7	SINGLE HUNG	2'-4"	6' - 0"	GUEST SUITE	
W8	SINGLE HUNG	2'-4"	6' - 0"	GUEST BATH	
W9	SINGLE HUNG	2'-6"	9' - 7"	FAMILY	2'-0"x1'-4" FIXED TRANSOM
W10	SINGLE HUNG	2'-6"	9' - 7"	FAMILY	2'-0"x1'-4" FIXED TRANSOM
W11	SINGLE HUNG	2'-6"	9' - 7"	FAMILY	2'-0"x1'-4" FIXED TRANSOM
W12	SINGLE HUNG	2'-6"	9' - 7"	FAMILY	2'-0"x1'-4" FIXED TRANSOM
W13	SINGLE HUNG	2'-6"	9' - 7"	FAMILY	2'-0"x1'-4" FIXED TRANSOM
W14	SINGLE HUNG	2'-6"	9' - 7"	FAMILY	2'-0"x1'-4" FIXED TRANSOM
W15	SINGLE HUNG	2'-6"	9' - 7"	FAMILY	2'-0"x1'-4" FIXED TRANSOM
W16	SINGLE HUNG	2'-6"	9' - 7"	FAMILY	2'-0"x1'-4" FIXED TRANSOM
W17	SINGLE HUNG	2'-6"	9' - 7"	CASUAL DINING	2'-0"x1'-4" FIXED TRANSOM
W18	SINGLE HUNG	2'-6"	9' - 7"	CASUAL DINING	2'-0"x1'-4" FIXED TRANSOM
W19	SINGLE HUNG	2'-6"	9' - 7"	CASUAL DINING	2'-0"x1'-4" FIXED TRANSOM
W20	SINGLE HUNG	2'-6"	9' - 7"	CASUAL DINING	2'-0"x1'-4" FIXED TRANSOM
W21	SINGLE HUNG	2'-6"	9' - 7"	CASUAL DINING	2'-0"x1'-4" FIXED TRANSOM
W22	SINGLE HUNG	2'-6"	9' - 7"	CASUAL DINING	2'-0"x1'-4" FIXED TRANSOM
W23	SINGLE HUNG	2'-6"	6' - 0"	MASTER BEDROOM	
W24	SINGLE HUNG	2'-6"	6' - 0"	MASTER BEDROOM	
W25	SINGLE HUNG	2'-6"	6' - 0"	MASTER BEDROOM	
W26	SINGLE HUNG	2'-6"	6' - 0"	MASTER BEDROOM	
W27	PICTURE	5'-5"	6' - 0"	MASTER BATH	FIXED, TEMPERED
W28	SINGLE HUNG	2'-4"	6' - 0"	MASTER BATH	
W29	SINGLE HUNG	2'-4"	6' - 0"	MASTER BATH	
W30	SINGLE HUNG	2'-6"	6' - 0"	FLEX / STUDY	
W31	SINGLE HUNG	2'-6"	6' - 0"	FLEX / STUDY	
W32	SINGLE HUNG	2'-5"	6' - 0"	BED RM 3	
W33	SINGLE HUNG	2'-5"	6' - 0"	BED RM 3	
W34	SINGLE HUNG	2'-5"	6' - 0"	BATH 4	
W35	SINGLE HUNG	2'-5"	6' - 0"	BED RM 4	
W36	SINGLE HUNG	2'-5"	6' - 0"	BED RM 4	
W37	SINGLE HUNG	2'-5"	6' - 0"	LIBRARY	
W38	SINGLE HUNG	2'-6"	17' - 2"	STAIR	TEMPERED
W39	SINGLE HUNG	2'-6"	17' - 2"	STAIR	TEMPERED
W40	SINGLE HUNG	2'-5"	6' - 0"	BONUS RM	
W41	SINGLE HUNG	2'-5"	6' - 0"	BONUS RM	
W42	SINGLE HUNG	2'-5"	6' - 0"	BONUS RM	
W43	SINGLE HUNG	2'-5"	6' - 0"	BONUS RM	
W44	SINGLE HUNG	2'-5"	6' - 0"	BONUS RM	
W45	SINGLE HUNG	2'-5"	6' - 0"	BONUS RM	
W46	CASEMENT	2'-3"	6' - 0"	BATH 3	
W47	CASEMENT	2'-3"	6' - 0"	WALK-IN CLOSET	

NOTES:

Door Schedule

MARK	DOOR SIZE	DESCRIPTION	LOCATION	REMARKS
D100	2 - 2'-8" x 8'-0"	EXTERIOR FRENCH ENTRY DOORS	ENTRY FOYER	TEMPERED, WATERPROOF 4 SIDES, INSULATED
D101	3'-0" x 8'-0"	INTERIOR DOOR	GUEST SUITE	
D102	2'-0" x 8'-0"	INTERIOR DOOR	CLOSET	
D103	2'-0" x 8'-0"	INTERIOR DOOR	CLOSET	
D104	2'-6" x 8'-0"	INTERIOR DOOR	GUEST BATH	
D105	2'-6" x 8'-0"	INTERIOR DOOR	LINEN	
D106	4'-0" x 8'-0"	CASED OPENING	STAIR HALL	
D107	2'-6" x 8'-0"	INTERIOR DOOR	COATS	
D108	2'-6" x 8'-0"	INTERIOR DOOR	POWDER	
D109	2 - 2'-8" x 8'-0"	EXTERIOR FRENCH DOORS	FAMILY	TEMPERED, WATERPROOF 4 SIDES, INSULATED w/ 3-0"x1'-4" FIXED TRANSOM
D110	5'-0" x 8'-0"	CASED OPENING	CASUAL DINING	
D111	3'-0" x 8'-0"	CASED OPENING	MASTER BEDROOM	
D112	2 - 2'-6" x 8'-0"	INTERIOR DOORS	MASTER BEDROOM	
D113	5'-0" x 8'-0"	CASED OPENING	MASTER BEDROOM	
D114	2'-6" x 8'-0"	INTERIOR DOOR	MASTER BATH	
D115	2'-6" x 8'-0"	INTERIOR DOOR	MASTER BATH - TOILET	
D116	2 - 2'-6" x 8'-0"	INTERIOR DOORS	LINEN	
D117	2'-6" x 8'-0"	INTERIOR DOOR	WALK-IN CLOSET - HER	
D118	2'-6" x 8'-0"	INTERIOR DOOR	WALK-IN CLOSET - HIS	
D119	2 - 2'-8" x 8'-0"	EXTERIOR FRENCH DOORS	FLEX / STUDY	TEMPERED, WATERPROOF 4 SIDES, INSULATED
D120	5'-0" x 8'-0"	CASED OPENING	OWNERS ENTRY	
D121	2 - 2'-6" x 8'-0"	INTERIOR DOORS	CLOSET	
D122	2'-6" x 8'-0"	INTERIOR DOOR	LAUNDRY	
D123	2'-6" x 8'-0"	INTERIOR DOORS	3 CAR GARAGE	FIRE RATED, INSULATED
D124	9'-0" x 8'-0"	OVERHEAD GARAGE DOOR	3 CAR GARAGE	w/ OVERHEAD GARAGE DOOR OPENER & TRACK SYSTEM
D125	10'-0" x 8'-0"	OVERHEAD GARAGE DOOR	3 CAR GARAGE	w/ OVERHEAD GARAGE DOOR OPENER & TRACK SYSTEM
D126	8'-0" x 8'-0"	OVERHEAD GARAGE DOOR	3 CAR GARAGE	w/ OVERHEAD GARAGE DOOR OPENER & TRACK SYSTEM
D127	2'-6" x 8'-0"	CASED OPENING	KITCHEN	
D128	2'-6" x 8'-0"	INTERIOR DOOR	PANTRY	
D129	5'-0" x 8'-0"	CASED OPENING	DINING	
D130	11'-0" x 8'-0"	CASED OPENING	DINING	
D200	5'-0" x 8'-0"	CASED OPENING	BONUS RM	
D201	3'-0" x 8'-0"	CASED OPENING	BATH 3	
D202	2'-6" x 8'-0"	INTERIOR DOOR	BEDROOM 3	
D203	2'-6" x 8'-0"	INTERIOR DOOR	WALK-IN CLOSET	
D204	2'-6" x 8'-0"	INTERIOR DOOR	LINEN	
D205	2'-6" x 8'-0"	INTERIOR DOOR	BATH 3	
D206	2'-6" x 8'-0"	INTERIOR DOOR	BEDROOM 3	
D207	2'-6" x 8'-0"	INTERIOR DOOR	BATH 4	
D208	2 - 2'-6" x 8'-0"	INTERIOR DOORS	CLOSET	

DRH HOMES

SINGLE FAMILY RESIDENCE
FOR
LOT 58
SISTERS COVE

SCALE:
1/4" = 1'-0"

DATE:
xx-xx-xx

REV. #1 xx-xx-xx

RACHEL

SHEET

A04