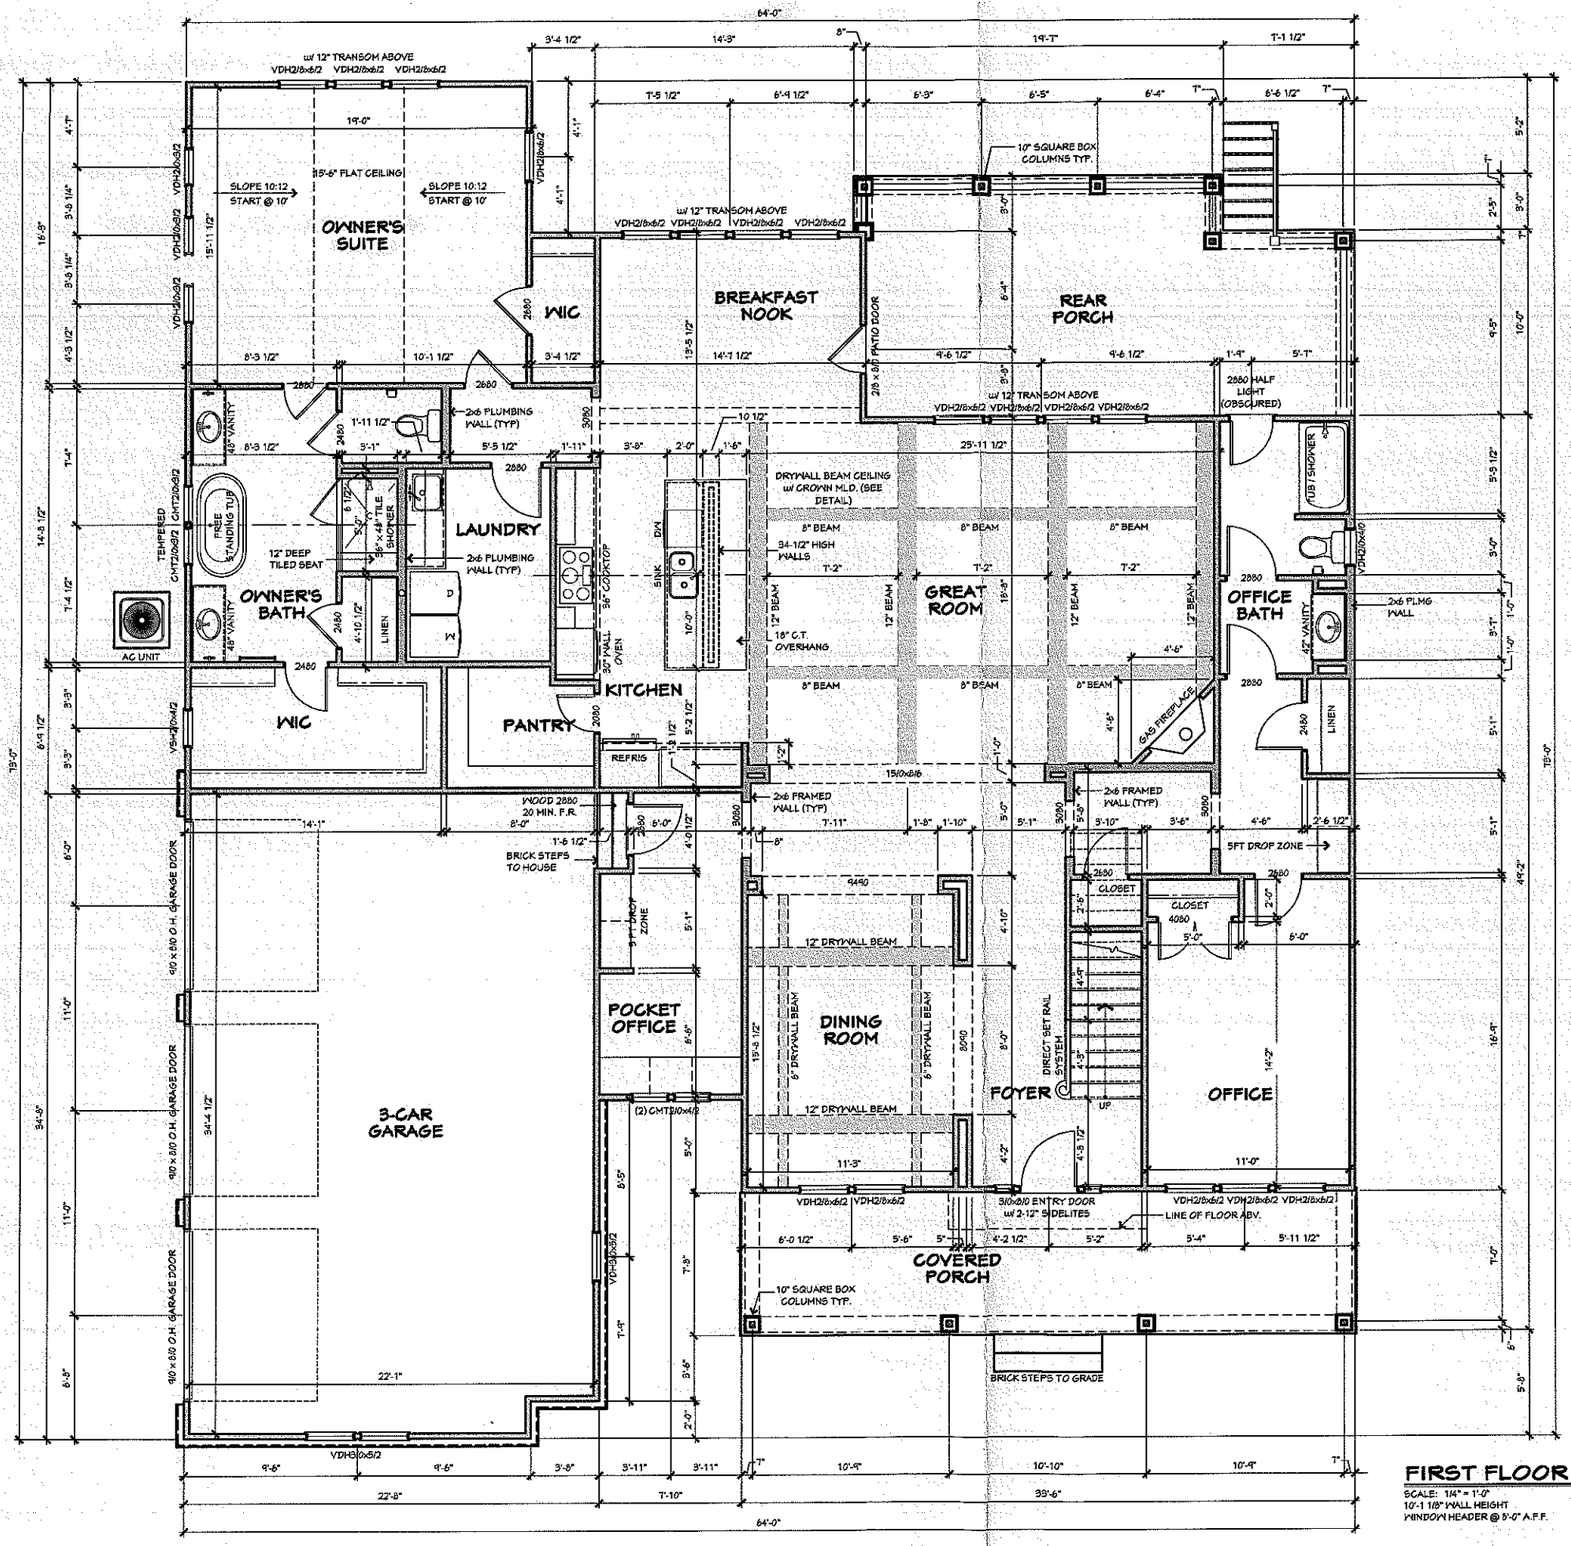


FIRST FLOOR PLAN

SCALE: 1/4" = 1'-0"
10'-1 1/8" WALL HEIGHT
WINDOW HEADER @ 6'-0" A.F.F.

Acknowledgement of Plans Submittal ONLY!
Date 4/22/16
APPROVED APR 22 2016

nest HOMES
236 Raceway Drive Suite 7
Mooresville, NC 28117
PH: 704-208-4251
www.nesthomes.com

Township/County
DAVIDSON TOWNSHIP
IREDELL COUNTY

Inspector
INSPECTOR NAME
000-000-0000

Engineer
INTELLIGENT DESIGN ENGINEERING
CHAD RITTER, P.E.
704-335-7200

Stamp/seal

Project name/owner
THE KATE
LOW COUNTRY

SISTERS COVE
LOT 53

OWNER NAME/TITLE
ADDRESS LINE 1
ADDRESS LINE 2
PH: 000-000-0000
PH: 000-000-0000

(c) 2016 copyright notice Nest Homes, Inc. All rights reserved. These plans are the property of Nest Homes. Any use, reproduction, licensing, or distribution of these drawings is strictly prohibited. This document contains confidential and proprietary information that cannot be reproduced or divulged, in whole or in part, without written authorization from Nest Homes.

Date
April 22, 2016

Drawn by
R. AUSTIN

Reviewed by
RES

Plan set scale
24x36 sheet
1/4" = 1'-0"
11x17 sheet
1/8" = 1'-0"


Project/plan code
XX.XX.XXXX

Drawing set
CONSTRUCTION SET

Sheet title/description
FIRST FLOOR PLAN
CRAFTSMAN ELEVATION

Sheet no.
A3.0

Master plan version
v0.1

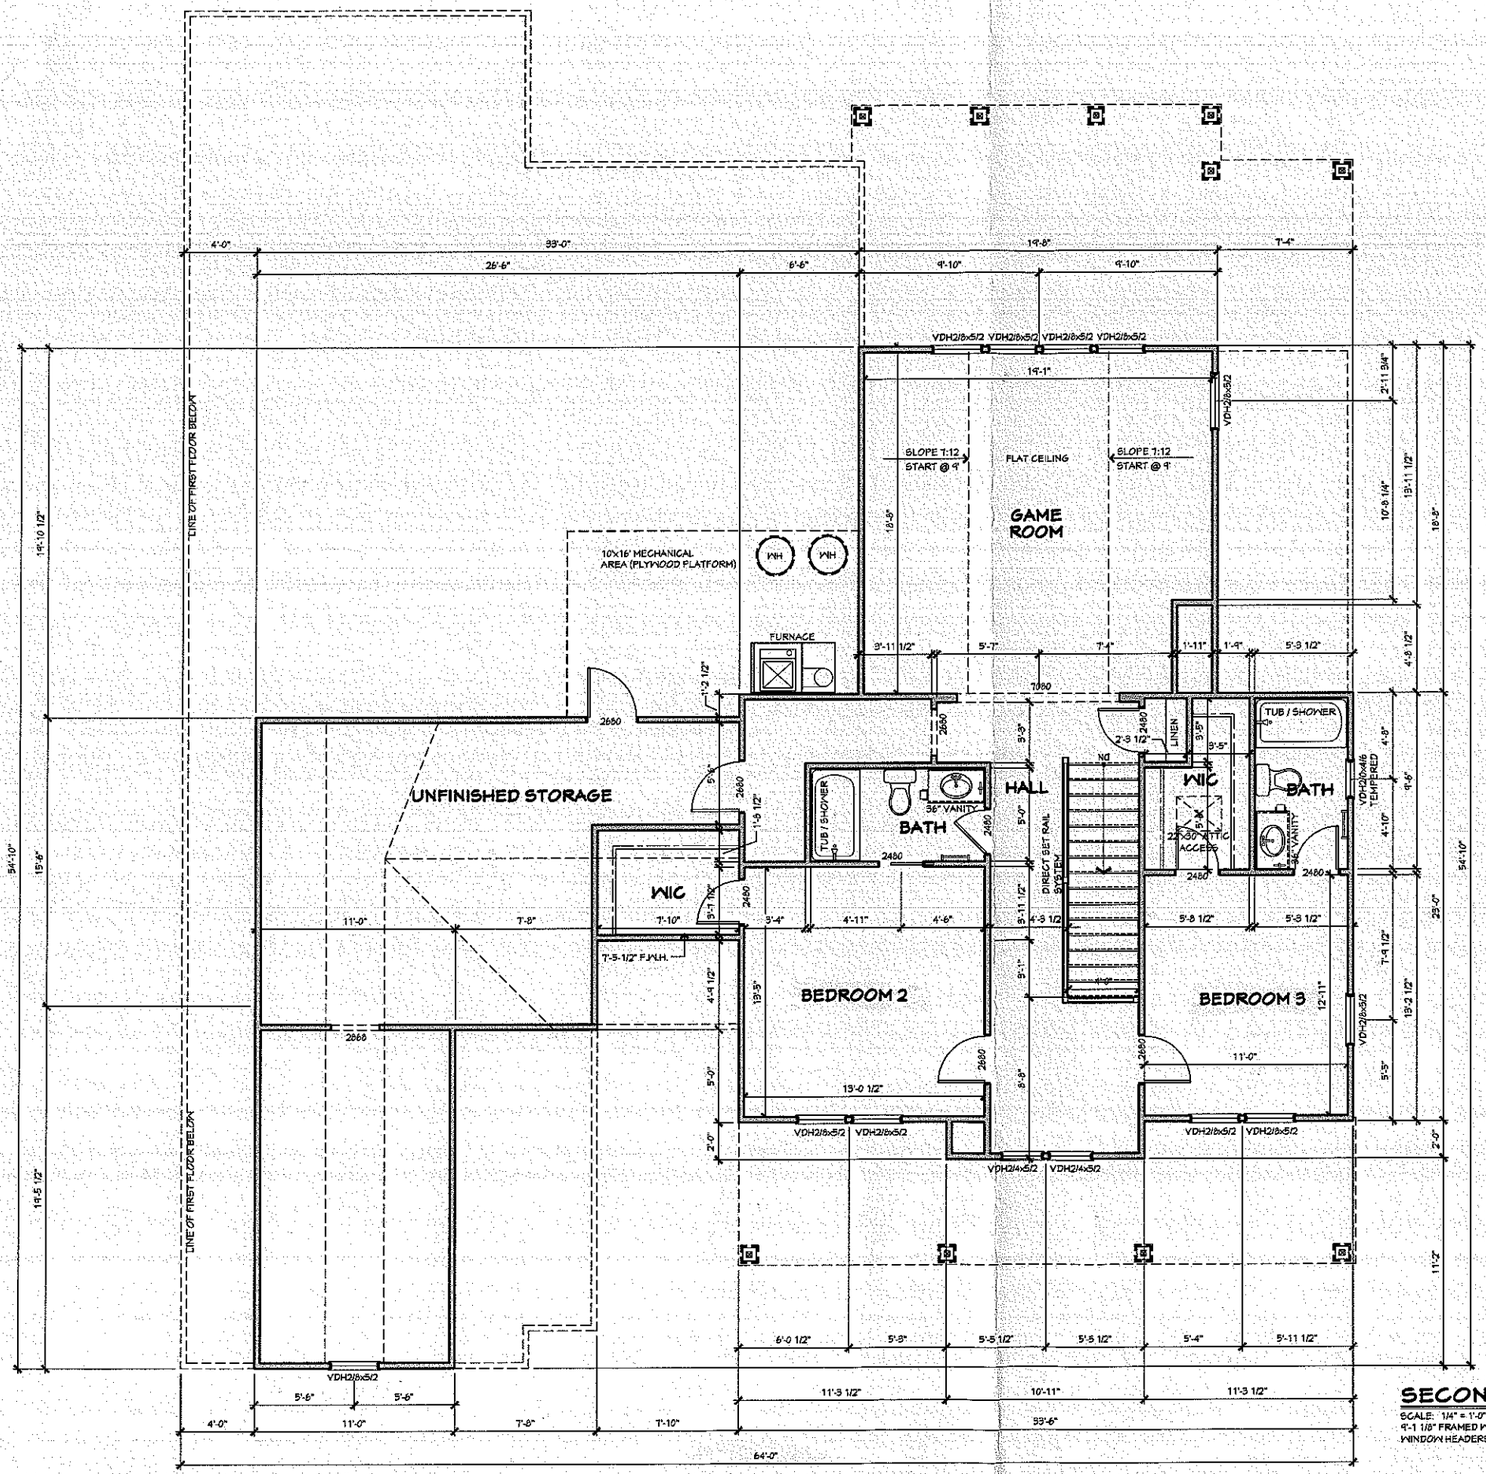

SECOND FLOOR PLAN - CRAFTSMAN

SCALE: 1/4" = 1'-0"
9'-1 1/8" FRAMED WALL HEIGHT
WINDOW HEADERS @ 7'-0" A.F.F.

Acknowledgement of Plans Submittal ONLY!

Date 1/22/16

Date APPROVED APR 2 2016

nest HOMES

236 Raceway Drive Suite 7
Mooresville, NC 28117
PH: 704-208-4251
www.nesthomes.com

Township/County
DAVIDSON TOWNSHIP
IREDELL COUNTY

Inspector
INSPECTOR NAME
000-000-0000

Engineer
INTELLIGENT DESIGN ENGINEERING
CHAD RITTER, P.E.
704-335-7200

Stamp/seal

Project name/owner
THE KATE
LOW COUNTRY

SISTERS COVE
LOT 53

OWNER NAME/TITLE
ADDRESS LINE 1
ADDRESS LINE 2
PH: 000-000-0000
PH: 000-000-0000

(c) 2016 copyright notice Nest Homes, Inc. All rights reserved. These plans are the property of Nest Homes. Any use, reproduction, licensing, or distribution of these drawings is strictly prohibited. This document contains confidential and proprietary information that cannot be reproduced or divulged, in whole or in part, without written authorization from Nest Homes.

Date
April 22, 2016

Drawn by
R. AUSTIN

Reviewed by
RES

Plan set scale
24x36 sheet
1/4" = 1'-0"
11x17 sheet
1/8" = 1'-0"

Project/plan code
XX.XX.XXXX

Drawing set
CONSTRUCTION SET

Sheet title/description
SECOND FLOOR PLAN
CRAFTSMAN ELEVATION

Sheet no.
A4.0

Master plan version
v0.1