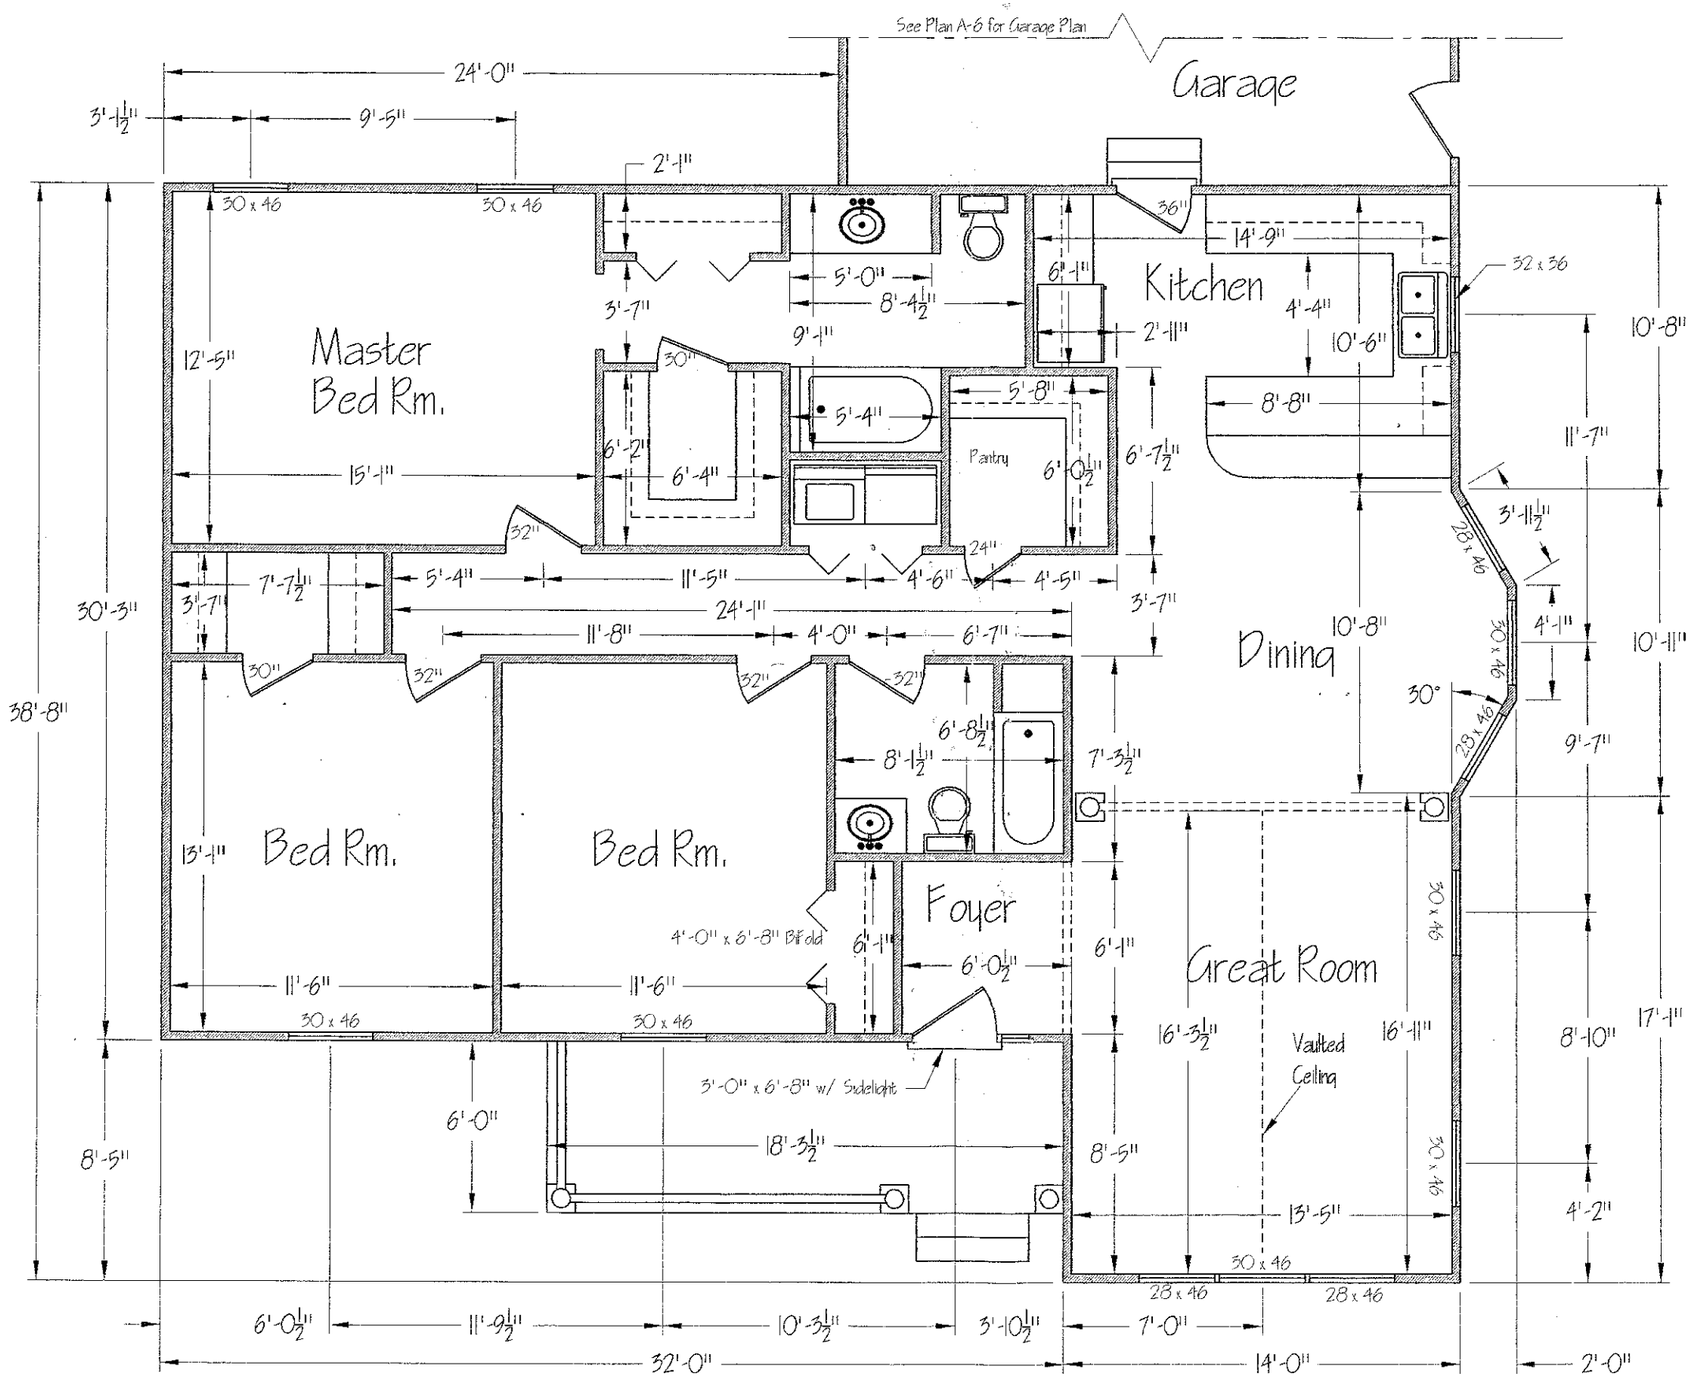


1524 sq. ft.

1224
480
400
624
200 LUL

Basinger Design Co.

James R. Basinger, E.I.

545 Pleasant Village Lane
China Grove, NC 28023
704.857.9506
704.796.1445 mobile
704.973.9413 fax

Project:

Contact Information:

Crossroads Homes
Perry W. Jerkins
132 Modular Lane
Statesville, NC 28625
704.872.0922
704.872.0919

Project Information

Project No.:

Date: 10.08.03

Drawn By: James R. Basinger

Scale: 3/16" = 1'-0"

Drawing Title: Floor Plan

Sheet No.: A-5