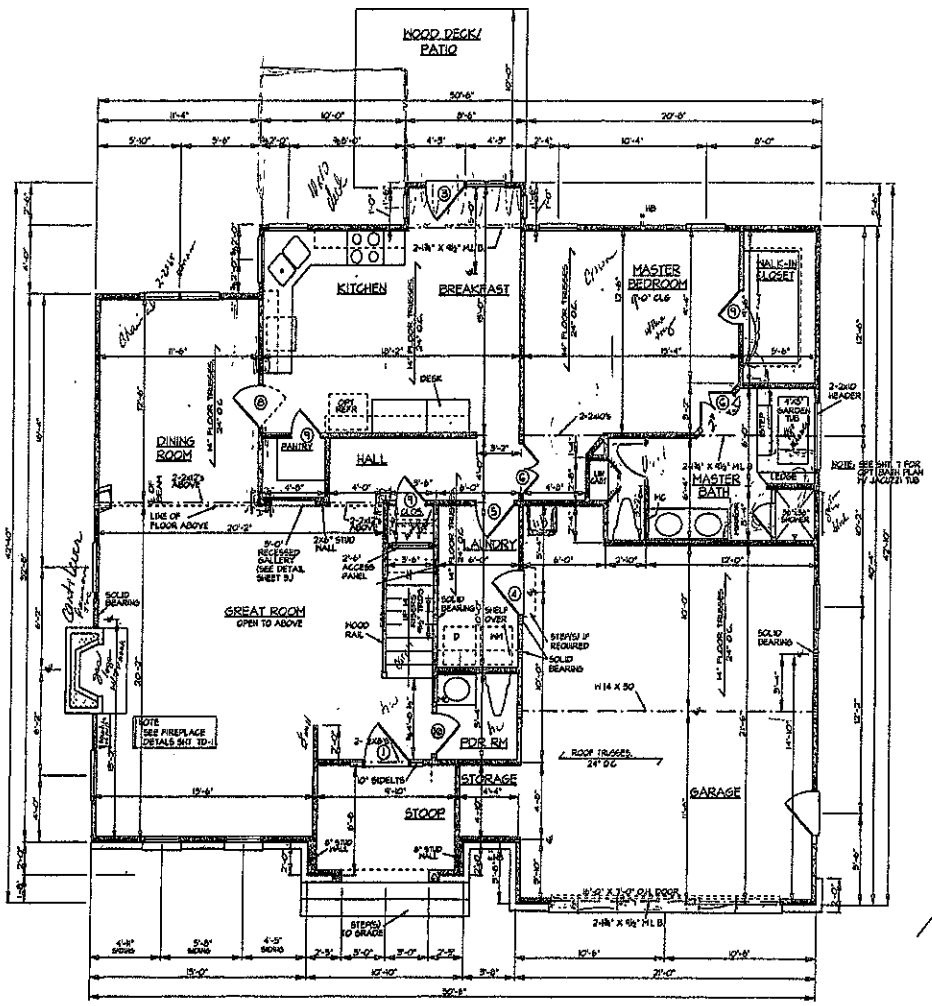


FIRST FLOOR PLAN


SCALE: 1/4" = 1'-0"

NOTE: EXTERIOR DIMENSIONS ARE TO OUTSIDE OF STUDS ADD 9" FOR BRICK ONLY BRICK FOR SIDING ELEVATIONS.

LINTEL SCHEDULE	
OPN'G.	SIZE
4'-0" OR LESS	L-3½"X3½"X5/16"
5'-0"	L-3½"X3½"X5/16"
6'-0"	L-4"X3½"X5/16"
7'-0"	L-4"X3½"X5/16"
8'-0"	L-5"X3½"X5/16"
9'-0"	L- 5"X3½"X5/16"
10'-0"	L- 6"X3½"X5/16"

DOOR SCHEDULE		
TYPE	SIZE	DESCRIPTION
1	3'-0" X 6'-8" X 1¾"	SEE FRONT ELEVATION
2	2'-8" X 6'-8" X 1¾"	9 LT. 2 PANEL
3	2-2'-8" X 6'-8" X 1¾"	(ATRIUM) TYPE, 15 LTS EA
4	2'-8" X 6'-8" X 1¾"	SOLID CORE
5	2'-8" X 6'-8" X 1⅜"	4 OR 6 PANEL *
6	2- 1'-6" X 6'-8" X 1⅜"	2 OR 3 PANEL EA *
7	2'-6" X 6'-8" X 1⅜"	4 OR 6 PANEL *
8	2'-6" X 6'-8" X 1⅜"	4 OR 6 PANEL EA. DBL ACTING
9	2'-0" X 6'-8" X 1⅜"	4 OR 6 PANEL *
10	2'-4" X 6'-8" X 1⅜"	4 OR 6 PANEL *

* CARRIAGE SERIES - 3 OR 6 PANEL
* ESTATE SERIES - 2 OR 4 PANEL

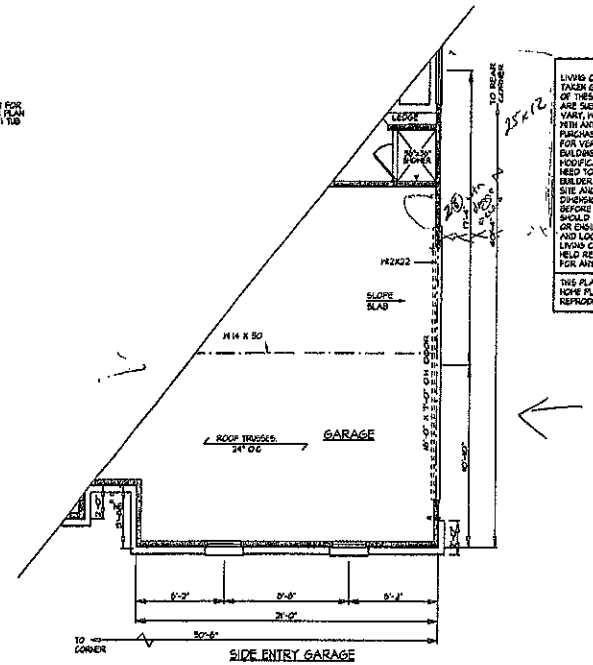

SIDE ENTRY GARAGE

NOTICE
LIVING CONCEPTS HOME PLANNING HAS TAKEN GREAT CARE IN THE PREPARATION OF THESE PLANS. HOWEVER, SINCE CODES ARE SUBJECT TO CHANGE AND INTERPRETATIONS VARY, WE DO NOT GUARANTEE COMPLIANCE WITH ANY SPECIFIC CODES OR ORDINANCES. PURCHASER OR BUILDER IS SOLELY RESPONSIBLE FOR VERIFYING COMPLIANCE WITH LOCAL BUILDING CODES AND ORDINANCES AND FOR ANY MODIFICATIONS TO THE PLANS THAT MAY NEED TO BE MADE IN ORDER TO COMPLY. BUILDER IS ALSO RESPONSIBLE FOR VERIFYING SITE AND SOIL CONDITIONS AS WELL AS ALL DIMENSIONS AND SQUARE FOOTAGE CALCULATIONS BEFORE BEGINNING CONSTRUCTION. THESE PLANS SHOULD BE REVIEWED BY A LOCAL ARCHITECT OR ENGINEER TO VERIFY ADAPTATION TO SITE AND LOCAL STRUCTURAL DESIGN REQUIREMENTS! LIVING CONCEPTS HOME PLANNING MAY NOT BE HELD RESPONSIBLE AND ASSUMES NO LIABILITY FOR ANY HOME CONSTRUCTED FROM THESE PLANS.

THIS PLAN IS THE PROPERTY OF LIVING CONCEPTS HOME PLANNING AND MAY NOT BE USED OR REPRODUCED WITHOUT THEIR WRITTEN PERMISSION

SOLID BEARING SCHEDULE	
STEEL BEAM or GIRDER	3-2X4 STUD COLUMNS NAILED VERTICALLY WITH 9" NAILS @ 9" OC
FLITCH PLATE W/ HLS or 2-2 x 10's	3-2X4 STUD COLUMNS NAILED VERTICALLY WITH 9" NAILS @ 9" OC

NOTE: PROVIDE BRACING OR FLOOR TRUSS UNDER PARALLEL PARTITIONS AT 2ND FLOOR. (SEE DETAIL SHT TD-2)

AREA	
1st FLOOR HEATED	1383
2nd FLOOR HEATED	548
TOTAL HEATED	1931
GARAGE & STORAGE	419
BONUS ROOM	330
TOTAL AREA	2124

15 19/6 1x 2330 419 2711

© 1997 Building Graphics Inc., Used by permission by Living Concepts


A-1929 A & A1

Northhampton


Living Concepts HOME PLANNING
INC.
NEW CANAAN, CONNECTICUT 06840
GRANBURY, TEXAS 76048
TEL (800) 447-1257
FAX (203) 966-3289
www.livingconcepts.com

CONST. NO. | JOB NO. | DRAWN BY: | CHECKED BY:
D.D.
REVISIONS:
DATE 1


SHEET NO. 2 OF

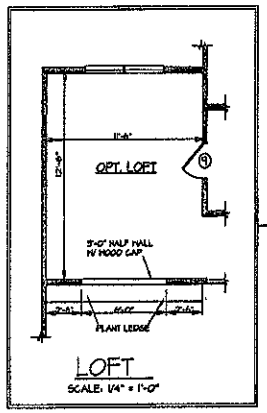


LOFT
SCALE: 1/4" = 1'-0"

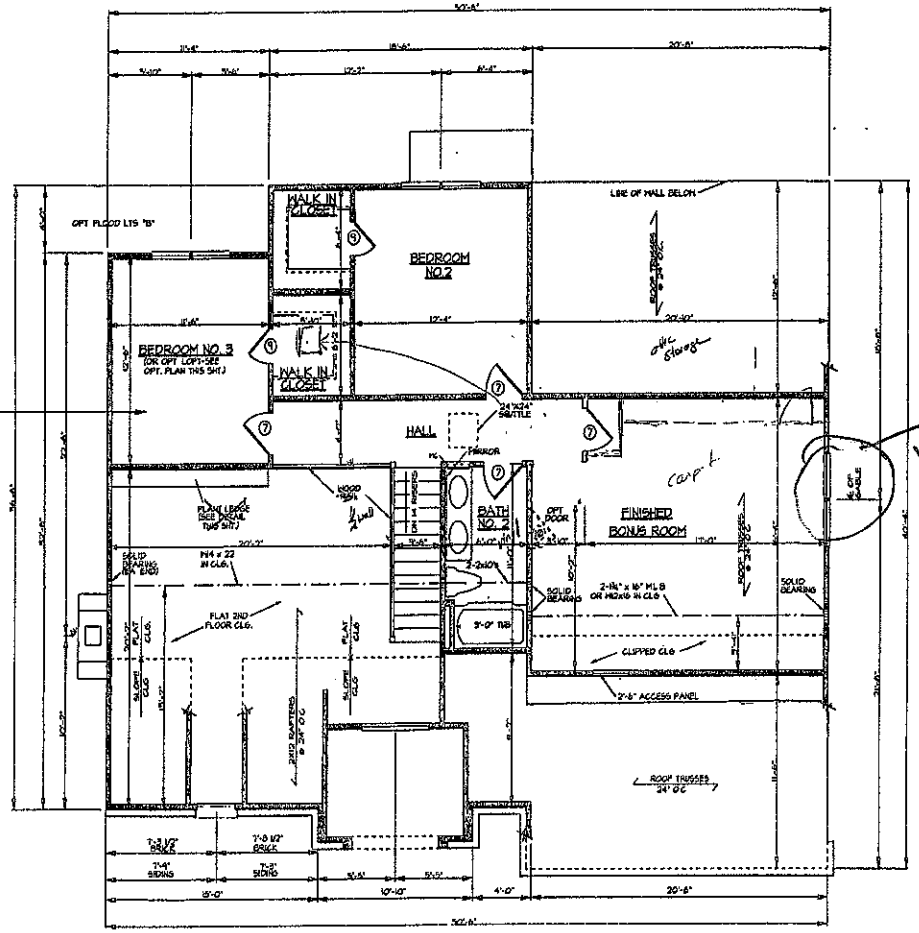

SECOND FLOOR PLAN
SCALE: 1/4"=1'-0"

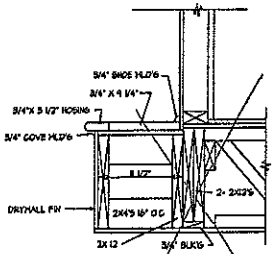

PLANT LEDGE DETAIL
SCALE: 1 1/2" = 1'-0"

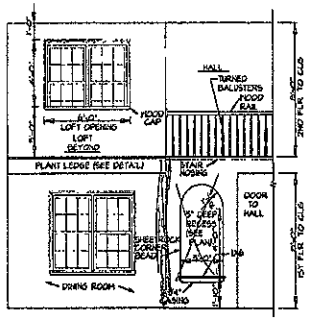

ELEVATION THRU GREAT ROOM
SCALE 1/4" = 1'-0"

NOTICE:
LIVING CONCEPTS HOME PLANNING HAS TAKEN GREAT CARE IN THE PREPARATION OF THESE PLANS. HOWEVER, SINCE CODES ARE SUBJECT TO CHANGE AND INTERPRETATIONS VARY, WE DO NOT GUARANTEE COMPLIANCE WITH ANY SPECIFIC CODES OR ORDINANCES. PURCHASER OR BUILDER IS SOLELY RESPONSIBLE FOR VERIFYING COMPLIANCE WITH LOCAL BUILDING CODES AND ORDINANCES AND FOR ANY MODIFICATIONS TO THE PLANS THAT MAY NEED TO BE MADE IN ORDER TO COMPLY. BUILDER IS ALSO RESPONSIBLE FOR VERIFYING SITE AND SOIL CONDITIONS AS WELL AS ALL DIMENSIONS AND SQUARE FOOTAGE CALCULATIONS BEFORE BEGINNING CONSTRUCTION. THESE PLANS SHOULD BE REVIEWED BY A LOCAL ARCHITECT OR ENGINEER TO VERIFY ADAPTATION TO SITE AND LOCAL STRUCTURAL DESIGN REQUIREMENTS. LIVING CONCEPTS HOME PLANNING MAY NOT BE HELD RESPONSIBLE AND ASSUMES NO LIABILITY FOR ANY HOME CONSTRUCTED FROM THESE PLANS.

THIS PLAN IS THE PROPERTY OF LIVING CONCEPTS HOME PLANNING AND MAY NOT BE USED OR REPRODUCED WITHOUT THEIR WRITTEN PERMISSION.

NOTE:
PROVIDE BRACING OR FLOOR TRUSS UNDER PARALLEL PARTITIONS AT 2ND FLOOR. (SEE DETAIL SHT TD-2)

NOTE:
ALL ELECTRICAL TO COMPLY WITH THE NATIONAL ELECTRIC CODE AND LOCAL BUILDING STANDARDS.

SOLID BEARING SCHEDULE

STEEL BEAM or GIRDER	3-2x4 STUD COLUMNS NAILED VERTICALLY W/10 P. NAILS @ 8" O.C
PLITCH PLATE or MLB or 2-2 x 10's	3-2x4 STUD COLUMNS NAILED VERTICALLY W/8 P. NAILS @ 8" O.C

A-1929
A & A1

Northampton

Living Concepts
HOME PLANNING
3640 CASAGO EXECUTIVE PARK
CHARLOTTE, N.C. 28210
704 554 4911
FAX 704 553 9338
www.livingconcepts.com

CONST. NO.
JOB NO.
DRAWN BY:
CHECKED BY:
D.D.
REVISIONS:
DATE :

SHEET NO.
3
OF

© 1992 Building Graphics Inc., Used by permission by Living Concepts