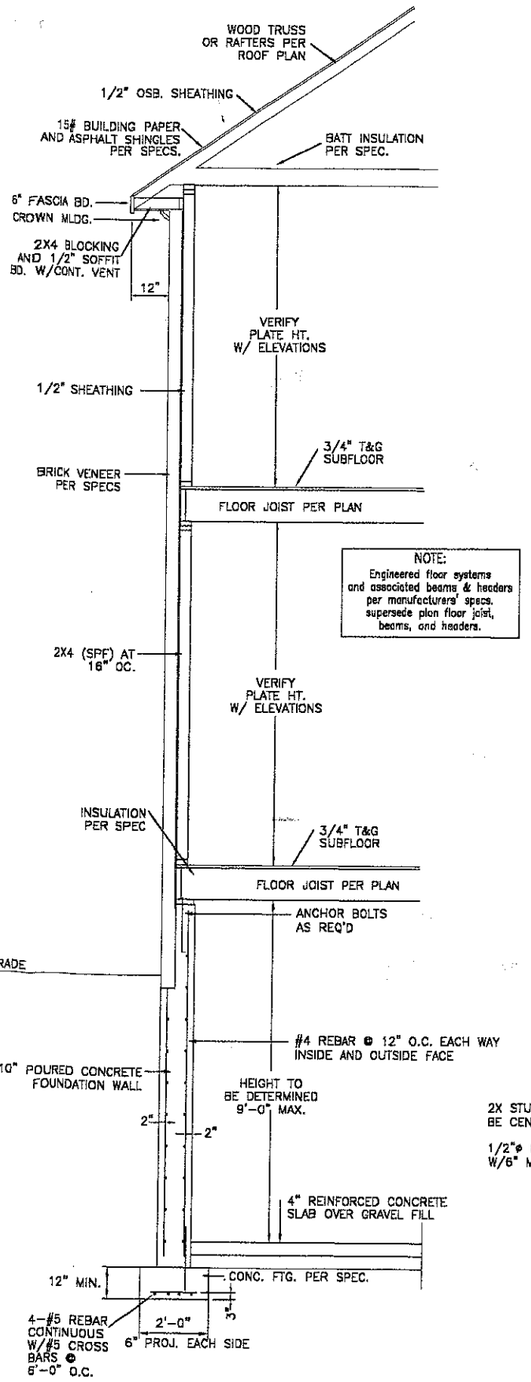


NOTE:
Engineered floor systems and associated beams & headers per manufacturers' specs. supersede plan floor joist, beams, and headers.

TYPICAL WALL SECTION
SCALE: 1/4" = 1'-0"

NOTES:

ELECTRICAL
1. PREWIRE OUTLETS PER CODE
2. PREWIRE FOR FUTURE CLG. FANS (MAIN AREA, BEDRM)
3. FLOURESCENT LTG. IN STORAGE SPACE & WORKRM, PER CODE
4. LARGE PANEL BOX FOR FUTURE LIGHTING


PLUMBING
1. PREPLUMB FOR FUTURE BATH, KIT. SINK AND FRIDGE/FREEZER
1. PREPLUMB FOR FUTURE POOL AND EQUIPMENT

HVAC
1. FUTURE GAS FIREPLACE IN MAIN ROOM
2. VENTS IN BEDRM, BATH, MAIN AREA, WORKRM


FRAMING
1. ROUGH FRAME WALLS AS SHOWN ON PLAN (NO DRYWALL)
2. NOTE BEARING WALLS AND BEARING POINTS

(P.G 4 WINDOW HT
UNFINISHED


Acknowledgement Of Plans Submittal ONLY!
_____ Date 11/5/03
_____ Date _____

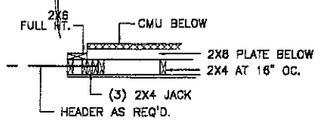

TYPICAL GARAGE DOOR JAMB DETAIL

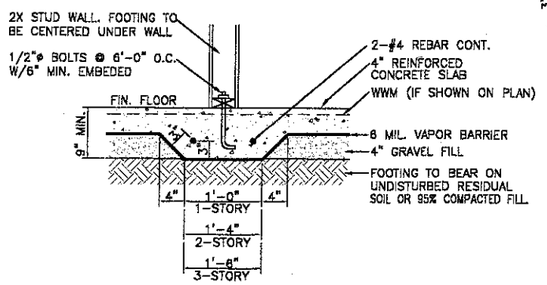

THICKENED SLAB DETAIL
4000 PSF MINIMUM SOIL BEARING CAPACITY (TYPICAL)

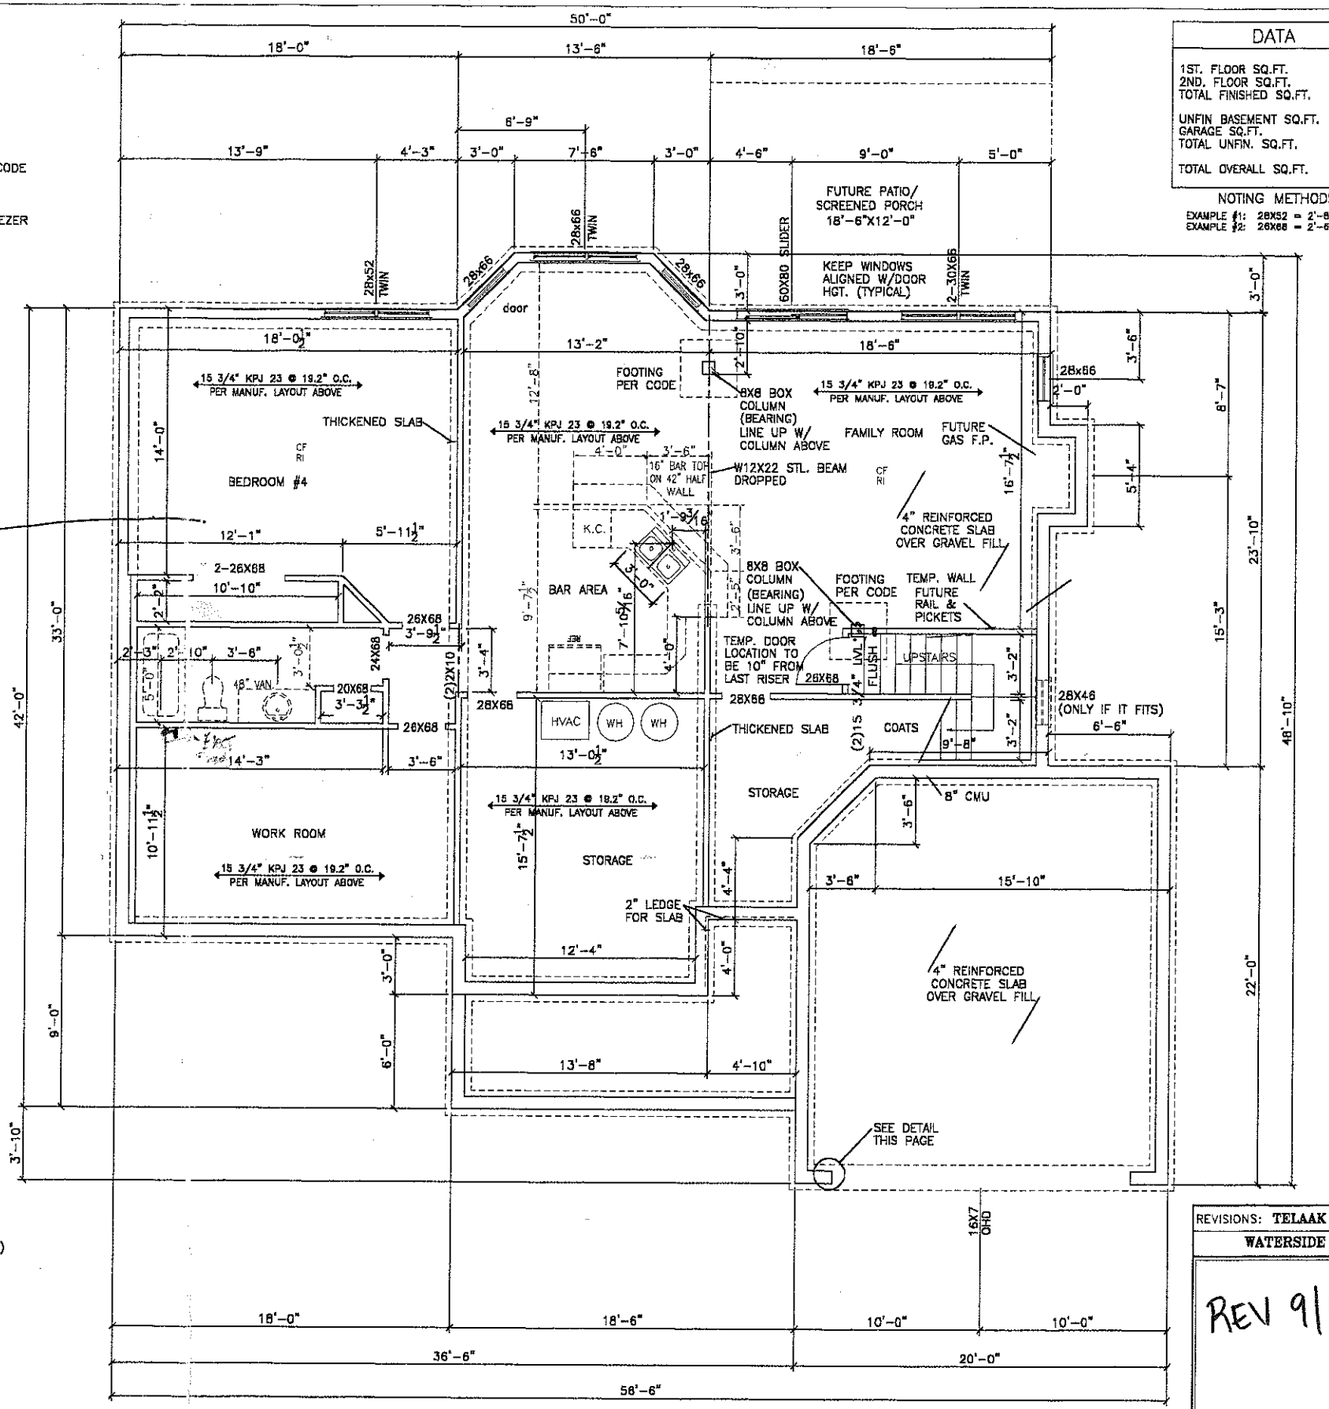

FOUNDATION PLAN

NOTE:
SEE MANUFACTURERS LAYOUT FOR FLOOR SYSTEM AND BEAM SIZES

DATA	
1ST. FLOOR SQ.FT.	1606
2ND. FLOOR SQ.FT.	803
TOTAL FINISHED SQ.FT.	2409
UNFIN BASEMENT SQ.FT.	1606
GARAGE SQ.FT.	426
TOTAL UNFIN. SQ.FT.	2032
TOTAL OVERALL SQ.FT.	4441

NOTING METHODS
EXAMPLE #1: 28X52 = 2'-8"X5'-2"
EXAMPLE #2: 26X68 = 2'-6"X6'-8"

REVISIONS	
4/04/02	ADJUSTED BEDRM DIM
4/05/02	DEL SW. DR. ADDED 60 SLIDER
4/29/02	UPDATED FUTURE
9/19/02	UPDATED BED #4 WINDOW
	ADDED FOOTINGS UNDER COLUMNS

REVISIONS: TELAAK RES.
WATERSIDE

REV 9/18

JACOBSON 2031
LOT 238

DATE: 9/01
SCALE: 1/8"=1ft
DRAWN BY: CJT

PAGE 1B of 4


Acknowledgement Of Plans Submittal ONLY!

Date 11/5/03

Date

2 under cab LIGHTS

Add'l Garage

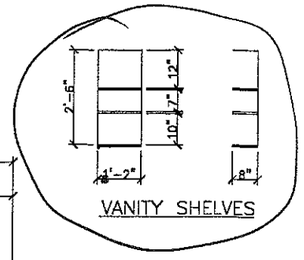

SECOND FLOOR PLAN

803 SQ. FT.

527 – ORIG. S.F.
204 – BONUS ROOM S.F.
72 – EXTRA 2'0" IN WIDTH
803 S.F.

NOTE:
SEE MANUFACTURERS LAYOUT FOR FLOOR SYSTEM AND BEAM SIZES

FIRST FLOOR PLAN

1606 SQ. FT.

1504 – ORIG. S.F.
30 – BAY @ NOOK
72 – EXTRA 2'0" IN WIDTH
1606 S.F.

REVISIONS	
4/04/02	-4" FROM KIT. F.R. WINS-FROM 62 TO 70
4/05/02	ADD 6'0 SLIDER & 2-3'0 WINS DEL. 28X80 SW. DR. IN BNOOK
9/13/02	ADJUSTED WALL AT KITCHEN TO 4'-7"

NOTE:
28X66 = 2'-8" X 6'-6"
60X80 = 6'-0" X 8'-0"

NOTE:(2)2X6 INTERIOR DOOR HEADERS TYPICAL UNLESS NOTED OTHERWISE.

REVISIONS: TELAAK RES.
WATERSIDE

JACOBSON-2031

LOT 238

DATE: 9/01

SCALE: 1/8"=1ft

DRAWN BY: CJT

PAGE 2 of 4