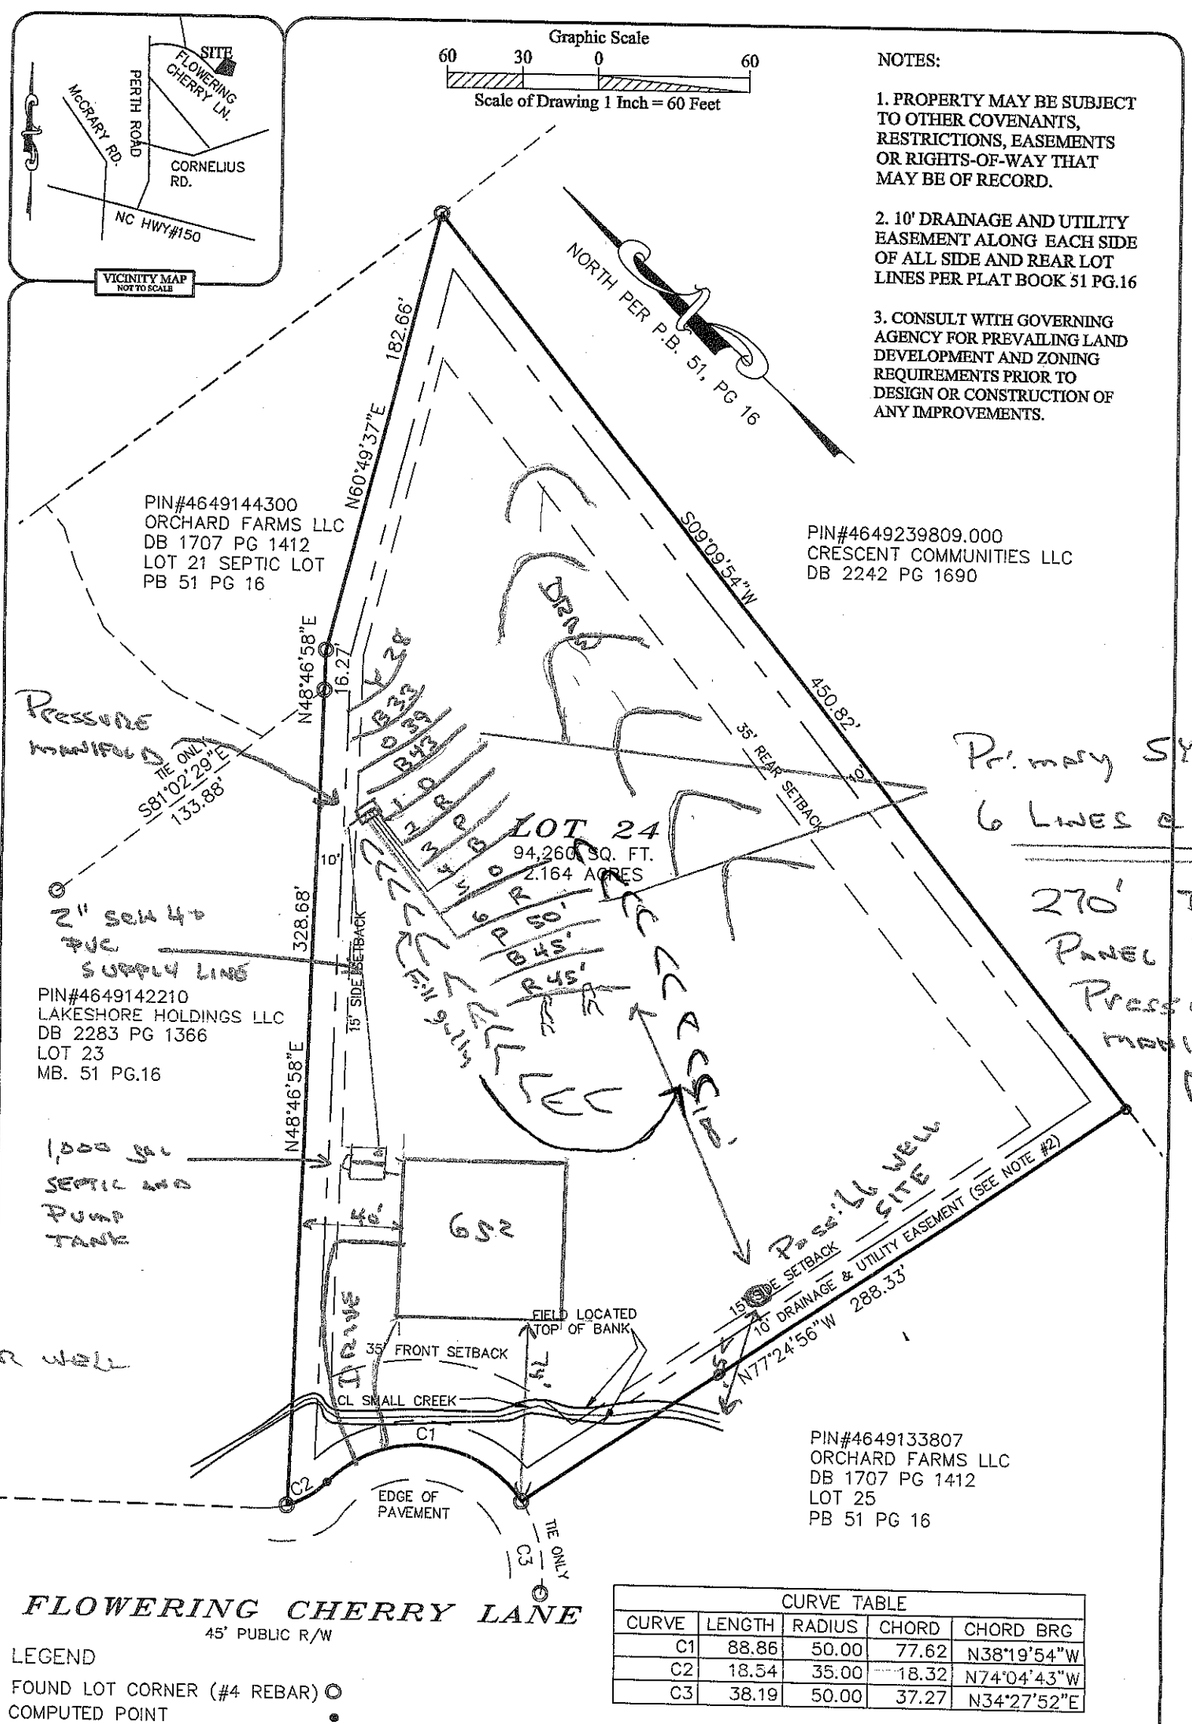


Primary System
6 Lines @ 45'
270' T-J
Panel with Pressure manifold Dist.

Neighbor well

CURVE TABLE				
CURVE	LENGTH	RADIUS	CHORD	CHORD BRG
C1	88.86	50.00	77.62	N38°19'54"W
C2	18.54	35.00	18.32	N74°04'43"W
C3	38.19	50.00	37.27	N34°27'52"E

PLOT PLAN of LOT 24 OF THE ORCHARD SUBDIVISION

Professional Property Surveyors, Inc. 18335 Old Statesville Road Ste. A, Cornelius, N.C. 28031 704-765-5134 Phone/Fax Firm Liscense: C-3666		Property of LAKEMIST HOMES		As Recorded in PB.51 PG.16 DB.1707 PG.1412		Site Address: FLOWERING CHERRY LANE MOORESVILLE, NC 28117 IREDELL COUNTY	
061814-01 Job No.	JBC Prepared By	≥ 1:10,000 Error of Closure	1"=60' Drawing Scale	4649143009 Tax Parcel Number	LOT 22 ORCHAR Drawing File Name	1 of 1 Sheet Number	6/20/2014 Date

LAKEMIST HOMES SEPTIC SKETCH – 6/26/14

* SITE PLAN MUST ACCOMPANY SITE. WRITTEN REPORT DATED 6/26/14