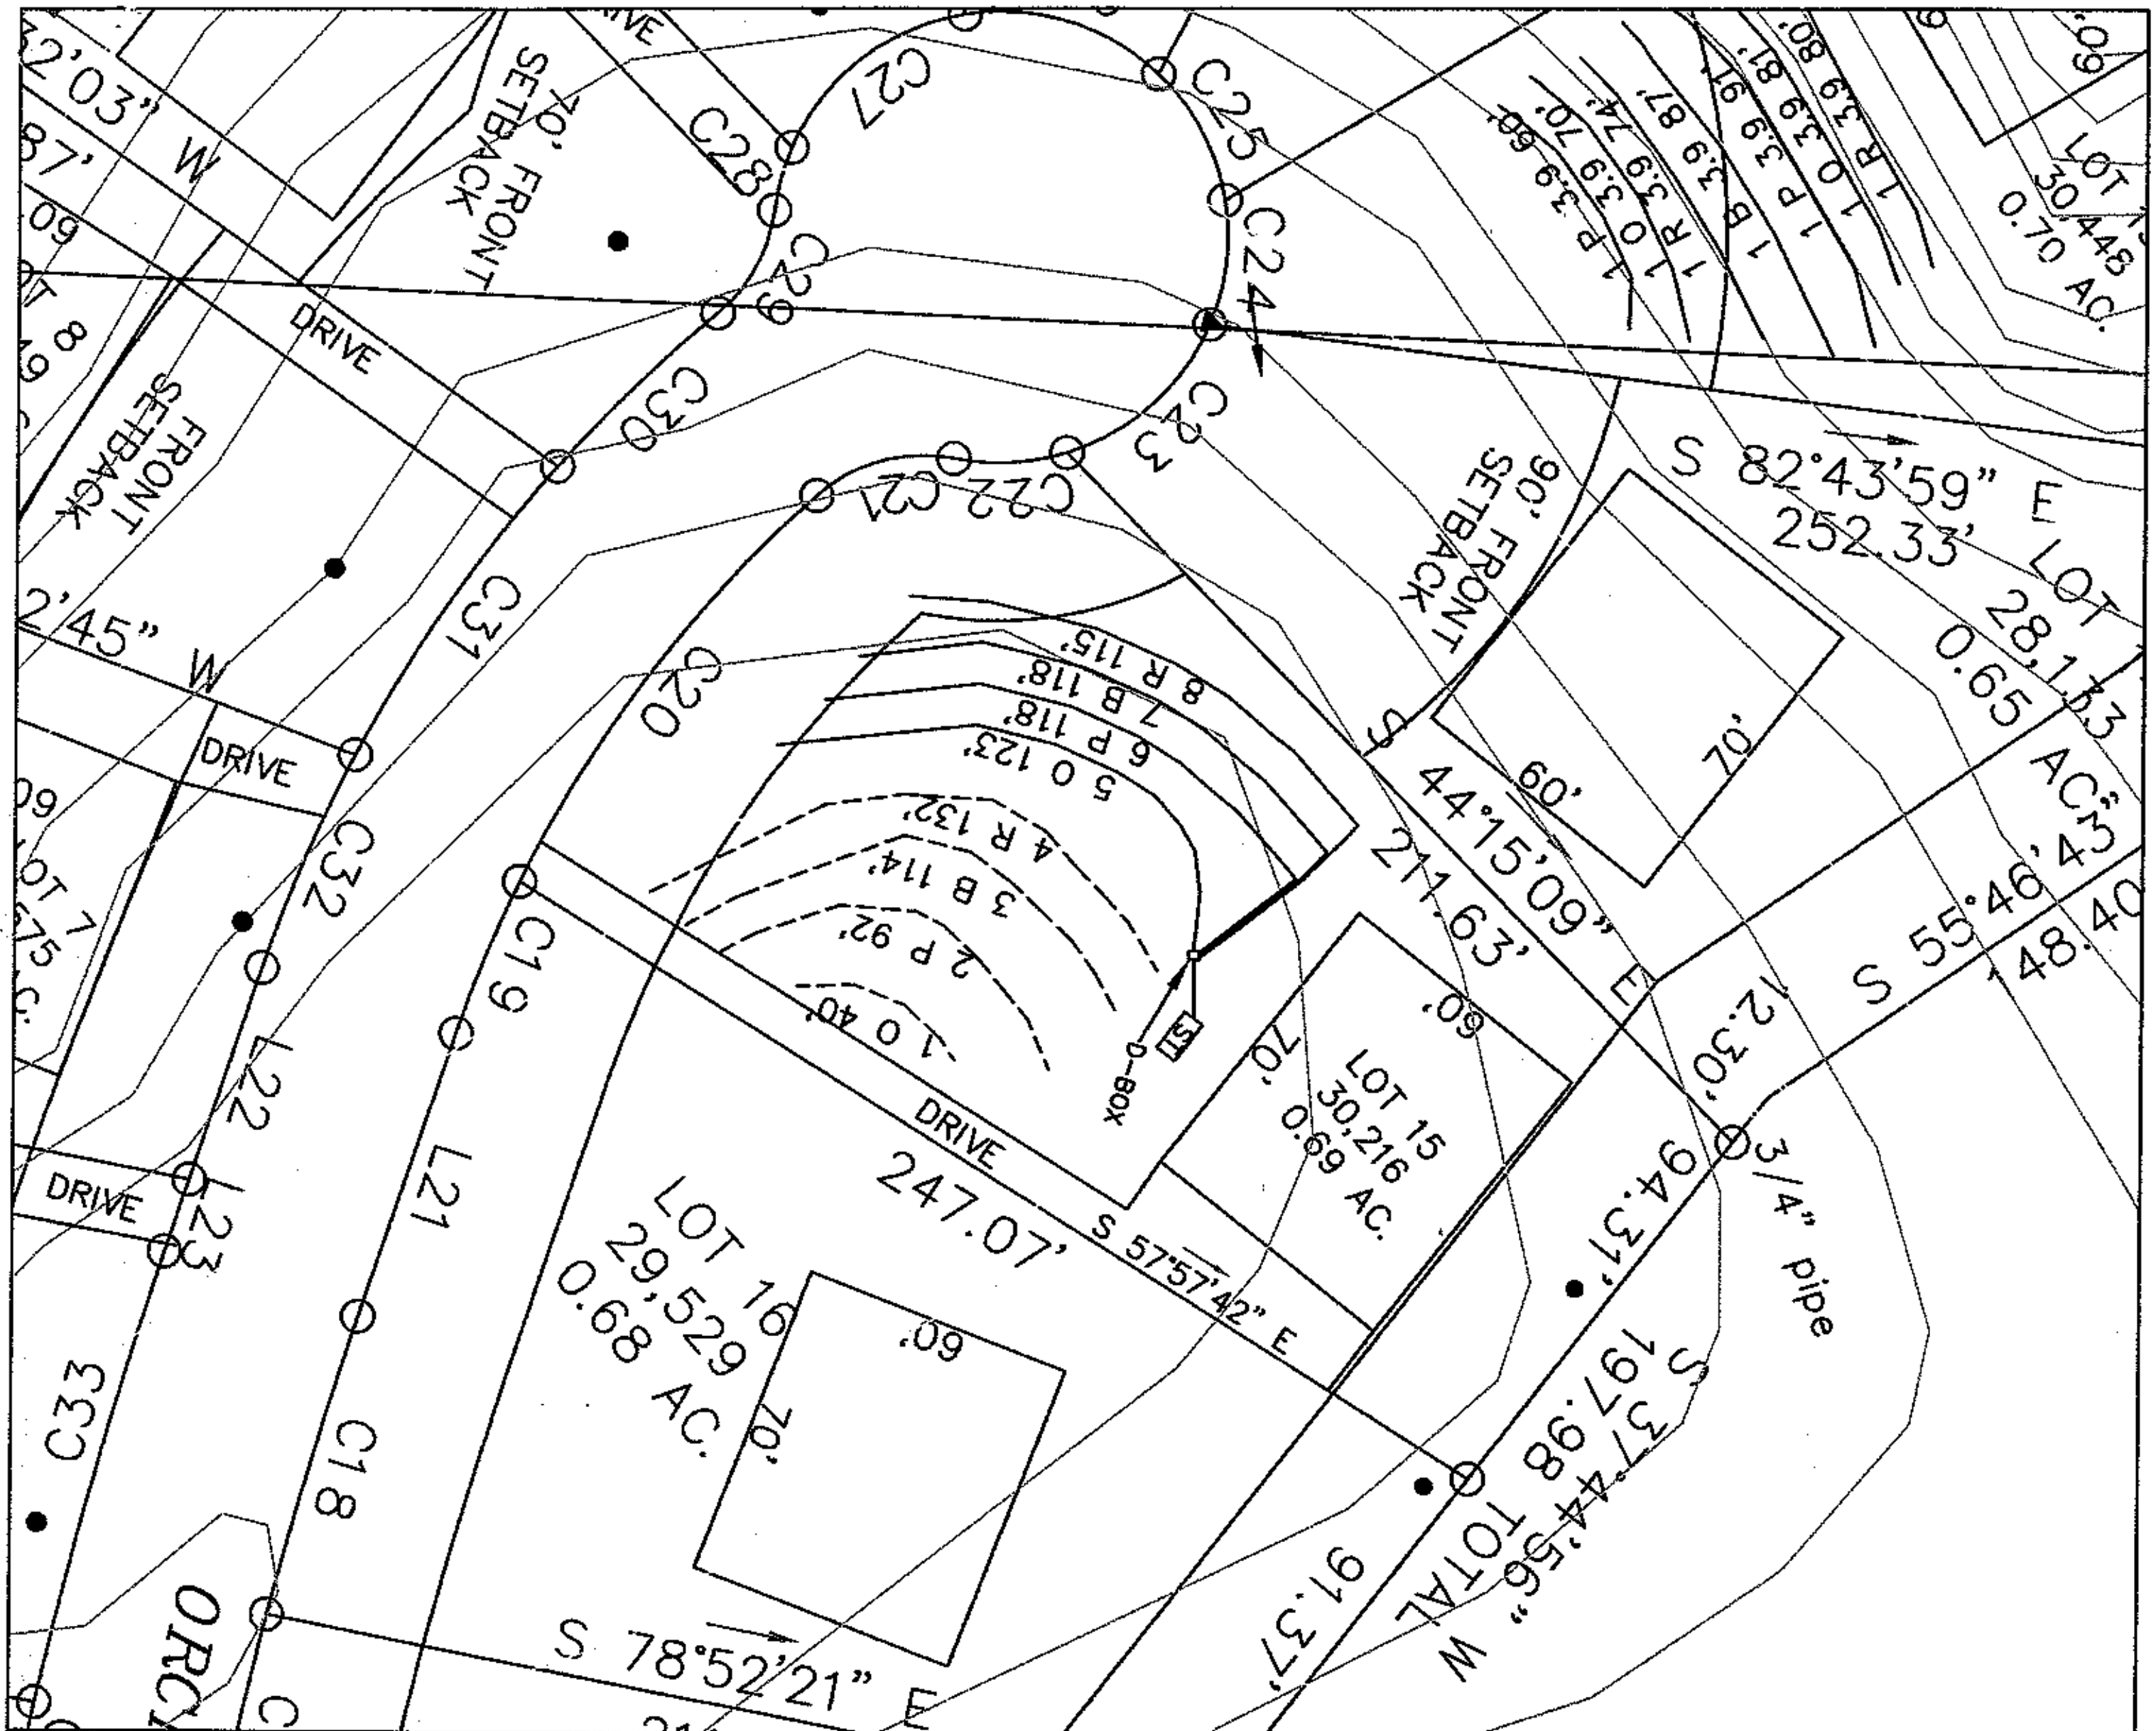


LEGEND

Symbol	Meaning
□	House Box
———	System lines.
- - - - -	Repair lines.
▲	Temporary Bench Mark (TBM)
●	Well Location.
○	Shot House Corner

GRAPHIC SCALE
1" = 60'

60 0 60 120

FOR PRELIMINARY PLANNING PURPOSES ONLY. ALL LOTS WILL REQUIRE FINAL APPROVAL BY THE COUNTY HEALTH DEPARTMENT ON A LOT BY LOT BASIS. THIS MAP SHOULD BY USED AS A GENERAL GUIDE. SOME ADJUSTMENTS WILL BE NECESSARY IN THE FIELD DUE TO SOIL VARIABILITY AND COMPLEX TOPOGRAPHIC FEATURES.
THIS MAP ONLY REFLECTS EXISTING SOIL SUITABILITY FOR ON-SITE SEPTIC TANK SYSTEMS.

PLEASE REFER TO ATTACHED SOIL REPORT FOR ADDITIONAL SITE SPECIFIC INFORMATION

ROLLANS SOIL & ENVIRONMENTAL SERVICES
2120 GRAHAM ROAD
MOUNT ULLA, NC 28125
PHONE/FAX: (704) 278 - 0989
ASHLEY ROLLANS, NC LICENSED SOIL SCIENTIST
MOBILE: (704) 746 - 5046
EMAIL: ROLLANSFORTCJ@AOL.COM

MAP TITLE:	SITE PLAN & DRAINFIELD AREAS
PROJECT NAME:	THE ORCHARDS LLC./THE ORCHARDS SUBDIVISION
LOCATION/DATE:	PERTH ROAD, IREDELL COUNTY, NORTH CAROLINA, AUGUST 2006
JOB #:	01-1195
FILE:	C:\JOBS\01-1195
PROJECT MGR.:	C.B.F.
FIELD WORK:	C.B.F.
DRAWN BY:	C.B.F.