
Revised site plan - Reed 10-19-06

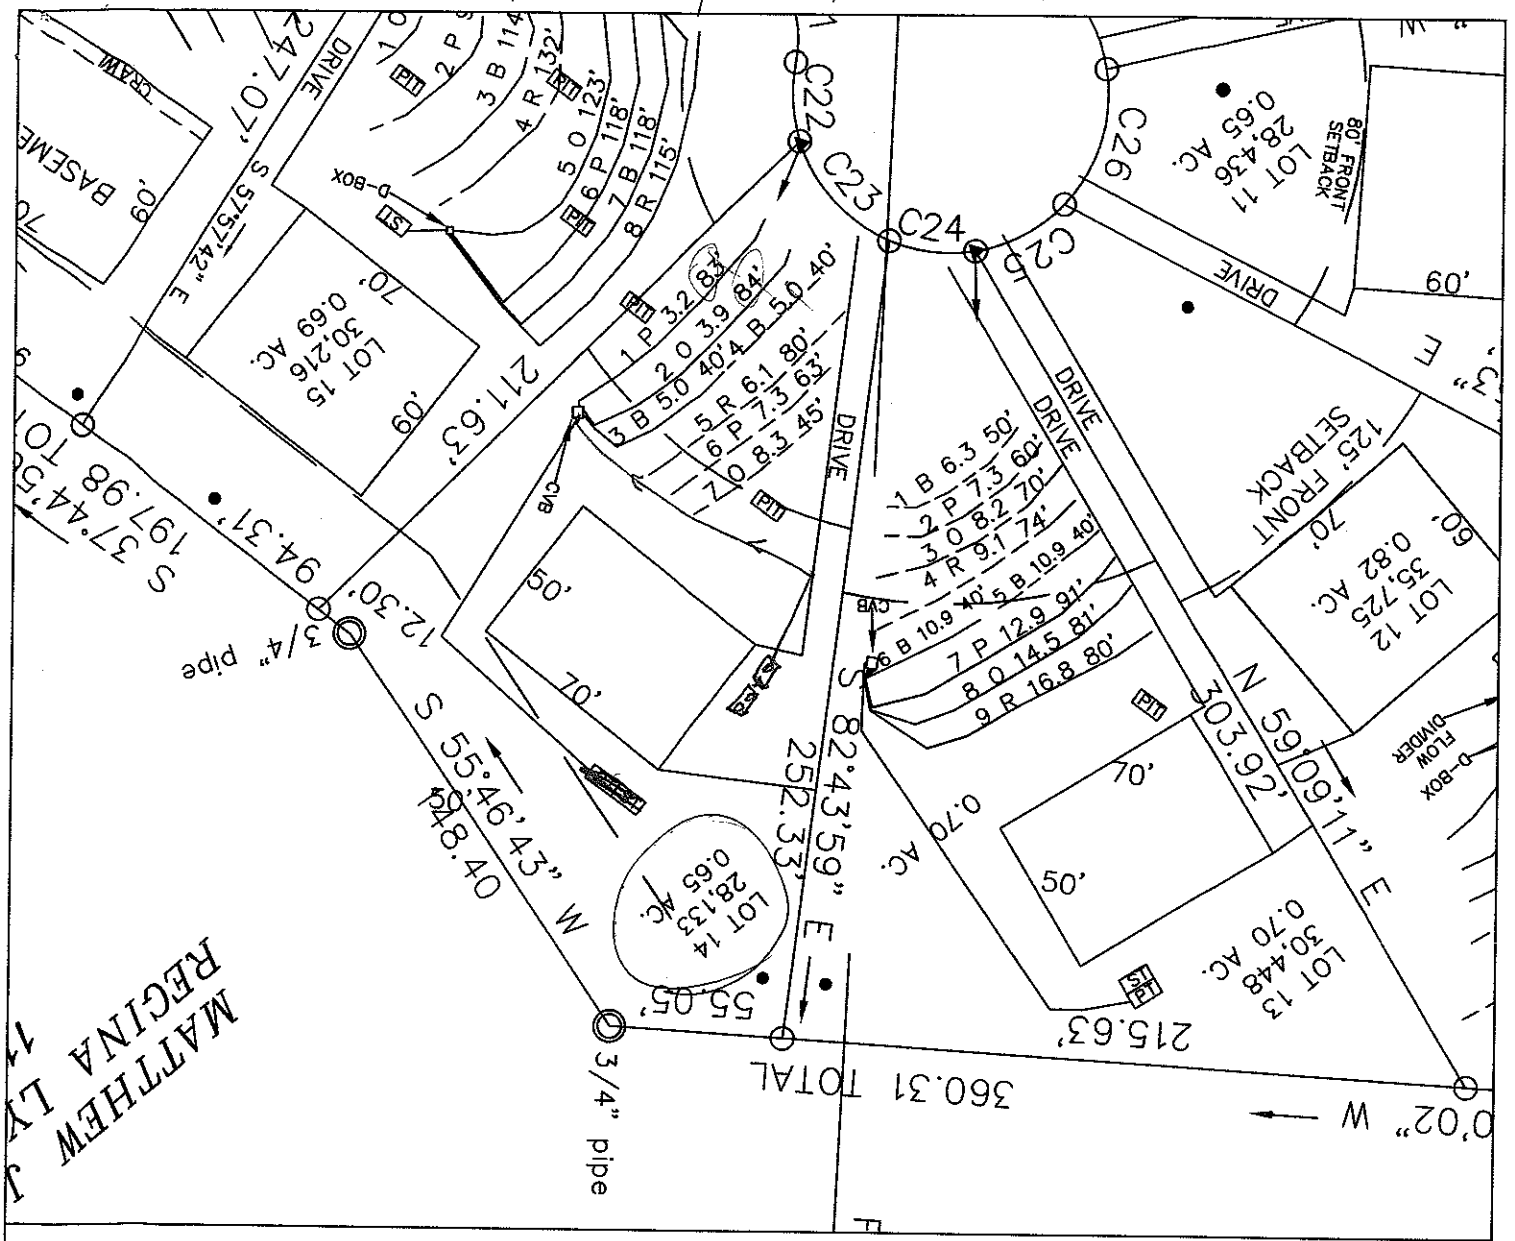

ROLLANS SOIL & ENVIRONMENTAL SERVICES
2120 GRAHAM ROAD
MOUNT ULLA, NC 28125
PHONE/FAX: (704) 278-0989
ASHLEY ROLLANS, NC LICENSED SOIL SCIENTIST
MOBILE: (704) 736-5046
EMAIL: ROLLANSFORTCJ@AOL.COM

MAP TITLE: SITE PLAN & DRAINFIELD AREAS

PROJECT NAME: THE ORCHARDS LLC / THE ORCHARDS

LOCATION/DATE: PERTH ROAD IREDELL COUNTY, NORTH CAROLINA AUGUST 2006

JOB # : 01-1195
FILE: C:\JOBS\01-1195
PROJECT MGR.: CBF
FIELD WORK: CBF
DRAWN BY: CBF