633200


PATTERSON SURVEYING, P.A.

P.O. BOX 1387, MOORESVILLE, N.C. 28115 (704) 662-0100 *Fax (704) 662-0101
LAND SURVEYING * PLANNING * EROSION CONTROL

I Joel H. Patterson III, certify that this plat was drawn under my supervision from an actual survey made under my supervision (deed description and/or Map Book 593, Page 244). That the boundaries not surveyed are clearly indicated as drawn from information as shown on survey; that the ratio of precision as calculated is 1: 10,000+ that this plat was prepared in accordance with G.S. 89-0 as amended. Witness my original signature, registration number and seal this 25th day of NOVEMBER, A.D. 1996.

NORTH CAROLINA REGISTERED SEAL L-3717 LAND SURVEYOR JOEL H PATTERSON

JOEL H. PATTERSON III
REGISTRATION NUMBER: L-3717

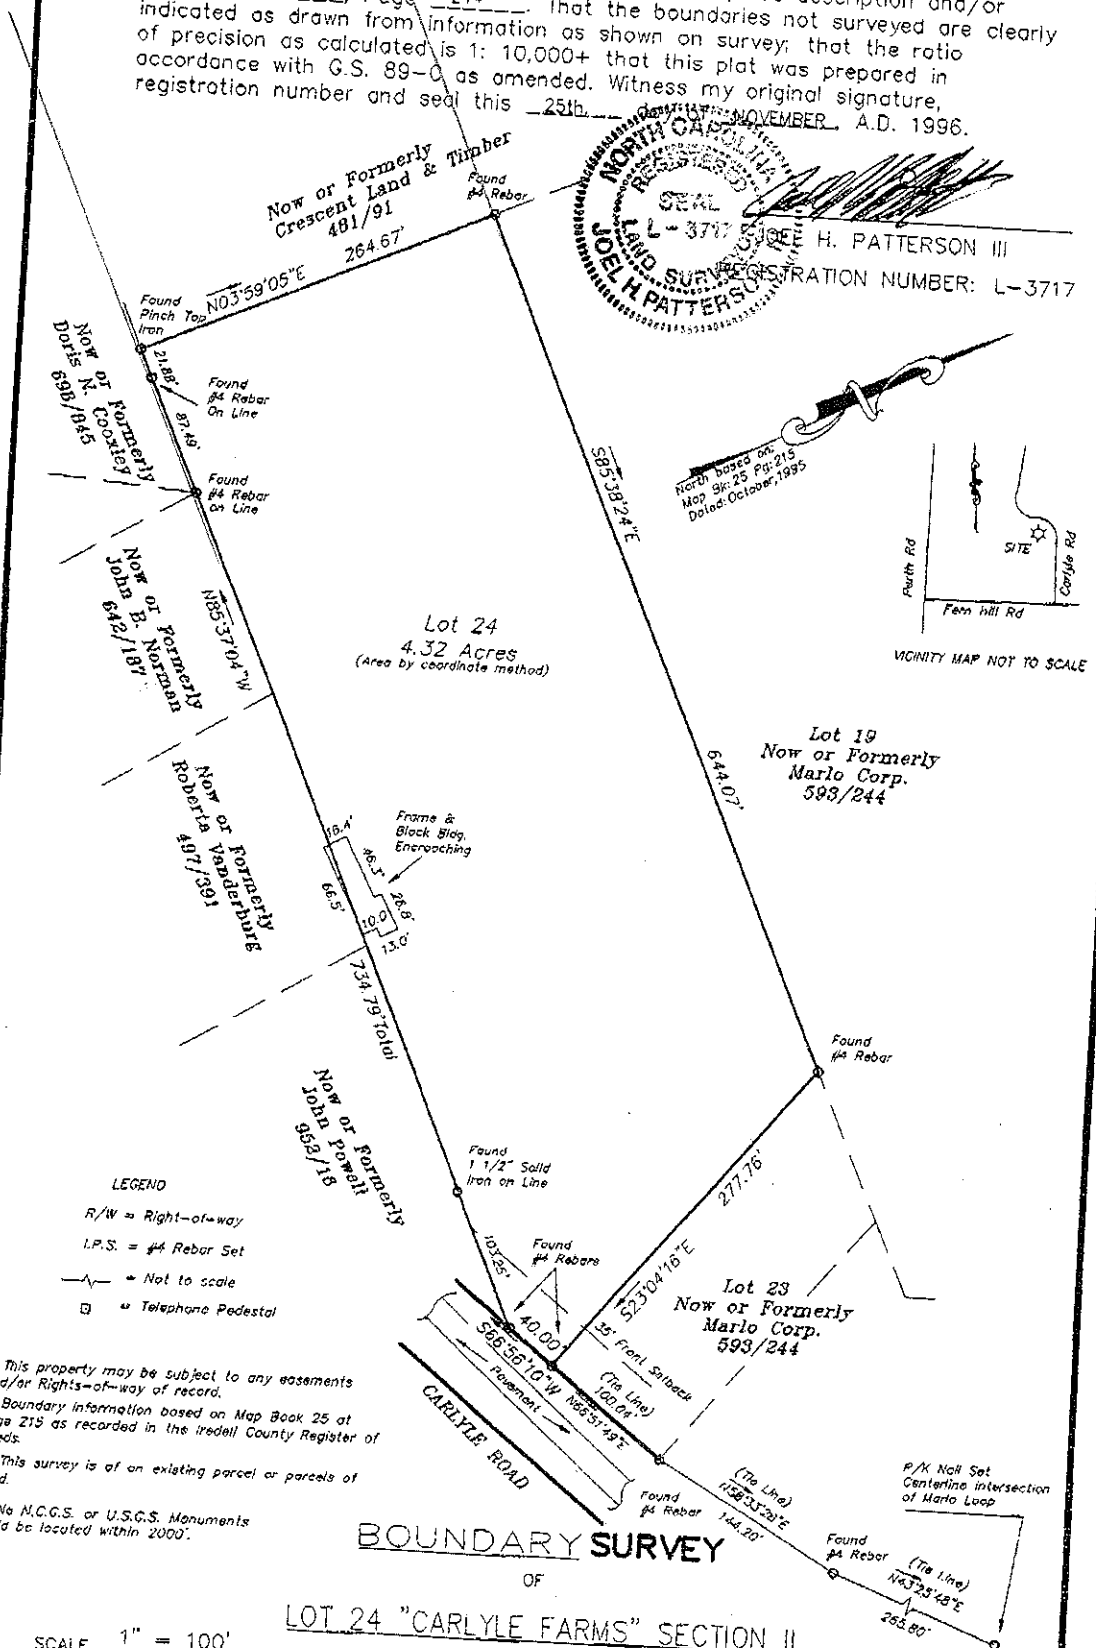

LEGEND

R/W = Right-of-way
I.P.S. = #4 Rebar Set
—∿— = Not to scale
⊡ = Telephone Pedestal

1) This property may be subject to any easements and/or Rights-of-way of record.
2) Boundary information based on Map Book 25 at Page 215 as recorded in the Iredell County Register of Deeds.
3) This survey is of an existing parcel or parcels of land.
4) No N.C.G.S. or U.S.G.S. Monuments could be located within 2000'.

BOUNDARY SURVEY

OF

LOT 24 "CARLYLE FARMS" SECTION II

BARRINGER TOWNSHIP, IREDELL CO., NC

SCALE 1" = 100'

ACQUIRED BY: CHARLES CHILDERS & MICHELLE ROCKWELL

FIELD BOOK: 005
FILE: 40895
TAX MAP NO: 4F3-B-24