
430 Barfield

© COPYRIGHT - ALL RIGHTS RESERVED
NOTE: VIOLATORS OF THE COPYRIGHT WILL BE PROSECUTED TO THE FULLEST EXTENT OF THE LAW
TO REPORT COPYRIGHT VIOLATIONS CALL (770)532-1128
THE USE OF THIS PLAN BY ANYONE OTHER THAN AN AGENT OF "AMERICA'S HOME PLACE, INC." IS IN VIOLATION OF THE FEDERAL COPYRIGHT VIOLATION ACT. $100 REWARD FOR RECOVERING AN ACTUAL COPYRIGHT INFRINGEMENT.

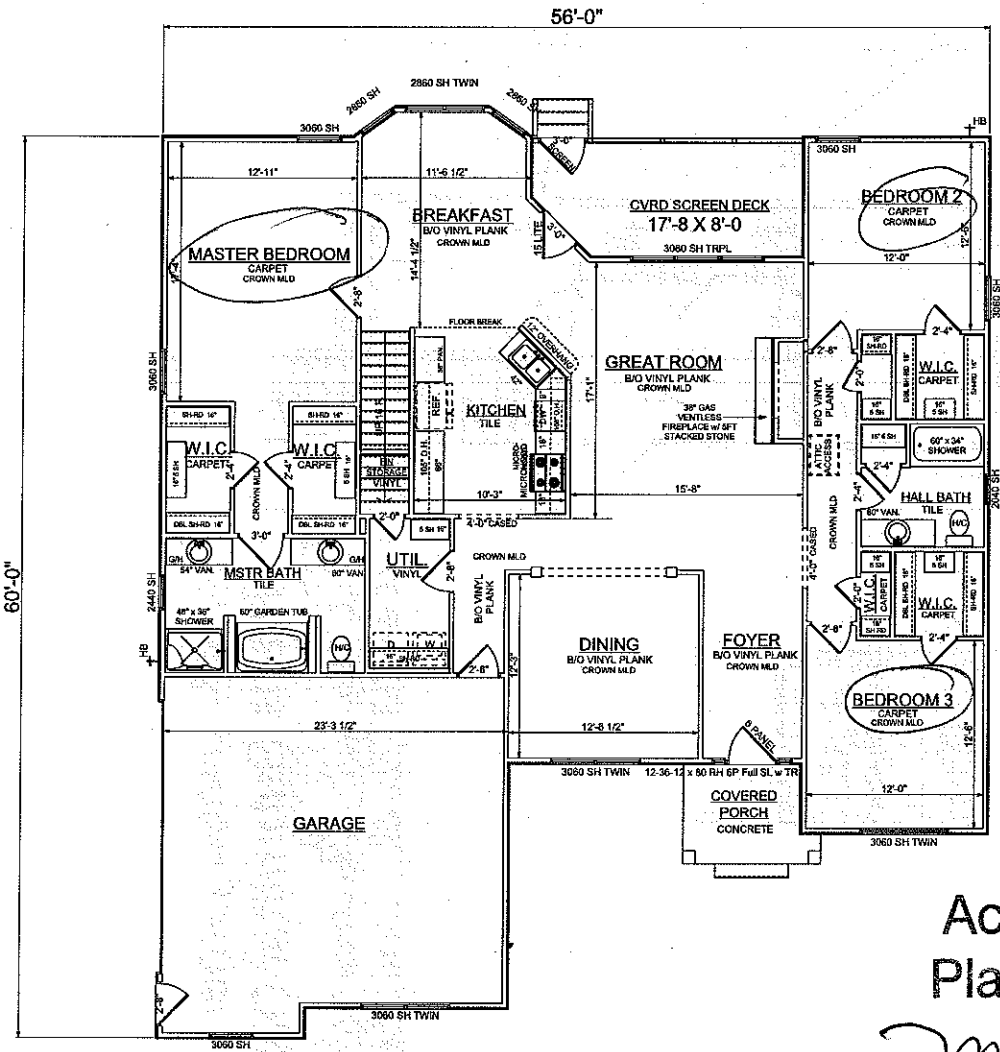

SPECIAL NOTES

UPGRADE CROWN TO 5 1/4" ALL AREAS (EXCEPT BATHS, UTILITY & CLOSETS)

MASTER BATH VANITIES TO BE GENTLEMAN HEIGHT

Acknowledgement of Plans Submittal ONLY!

Date 7/18/16

Date 7/20/16

PRELIMINARY
FORMATTED FOR 11 x 17 PAPER

PRINT DATE: June 20, 2016

PROPERTY OF: AMERICA'S HOME PLACE, INC. © COPYRIGHT 1995
SOLD BY:

THE WILLOWBROOK - A
FOR DWIGHT NEILL
430 BARFIELD ROAD
MORESVILLE, NC 28115

AREAS:	
FIRST FLOOR	2140 S.F.
FRONT PORCH	56 S.F.
REAR COVERED DECK	108 S.F.
BONUS ROOM	446 S.F.
GARAGE	539 S.F.
TOTAL UNDER ROOF	3321 S.F.

DATE: 06/13/2014
REVISION:
JOB #
DRAWN BY: J.BARTO

FIRST FLOOR PLAN
SCALE: 1/8"=1'-0"


SHEET NO.: 3 OF 5


2 x 4 EXTERIOR WALLS UNLESS OTHERWISE NOTED

Acknowledgement of Plans Submittal ONLY!

Date 7/18/16

Date 2/20/16

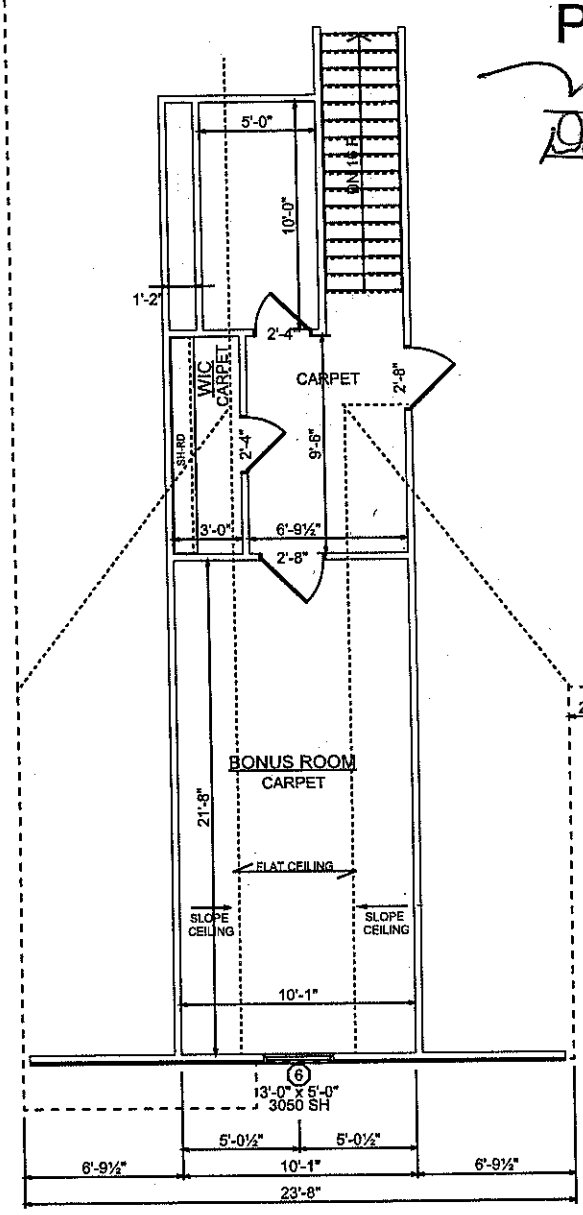

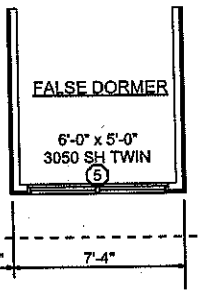

BONUS ROOM

PRELIMINARY

FORMATTED FOR 11 x 17 PAPER