IREDELL COUNTY HEALTH DEPARTMENT *ENVIRONMENTAL HEALTH DIVISION:*

SITE PLAN WORKSHEET

SEE THE "SAMPLE SITE PLAN" BELOW. ***INCOMPLETE SITE PLANS WILL BE RETURNED TO YOU FOR COMPLETION AND MAY RESULT IN A DELAY IN THE ISSUANCE OF YOUR SEPTIC SYSTEM PERMIT!!!***

Place an (X) beside each item as you complete the site plan:

_____ Property Line measurements are clearly identified... **_____ All proposed structures are indicated...**

SHOW: proposed house or business footprint, wells, water lines, patios, pools and decks, and any other item that will occupy space on the site


_____ Front and side setbacks from property line... **_____ Preferred driveway location and configuration, preferred well location...**

_____ Area you prefer your septic system to be placed... **_____ North arrow, or other sufficient indicator of direction...**

Circle N/A on the following if appropriate:

_____ Location of septic systems and wells within 100' of your property... N/A

_____ Location of easements and rights of ways on your property... N/A **_____ Location of any designated wetlands on the property... N/A**

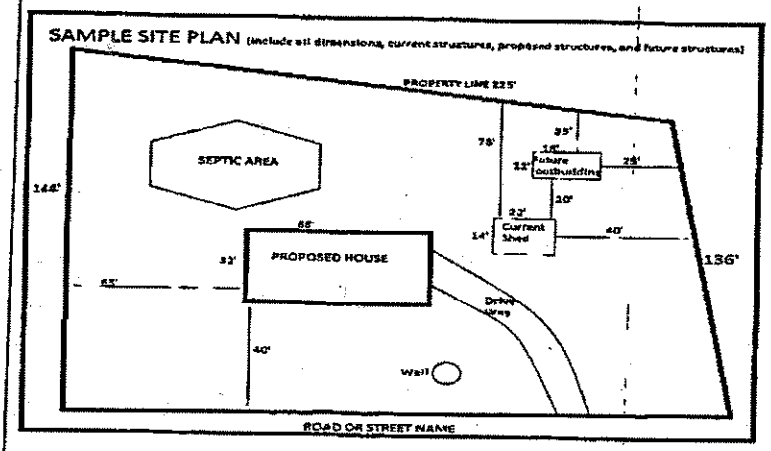

USE THIS SPACE TO DRAW YOUR SITE PLAN

See attached.


Dwight A Neill

5-31-16

Signature: _____

REQUIRED property owner or owner's legal representative signature.

_____ DATE

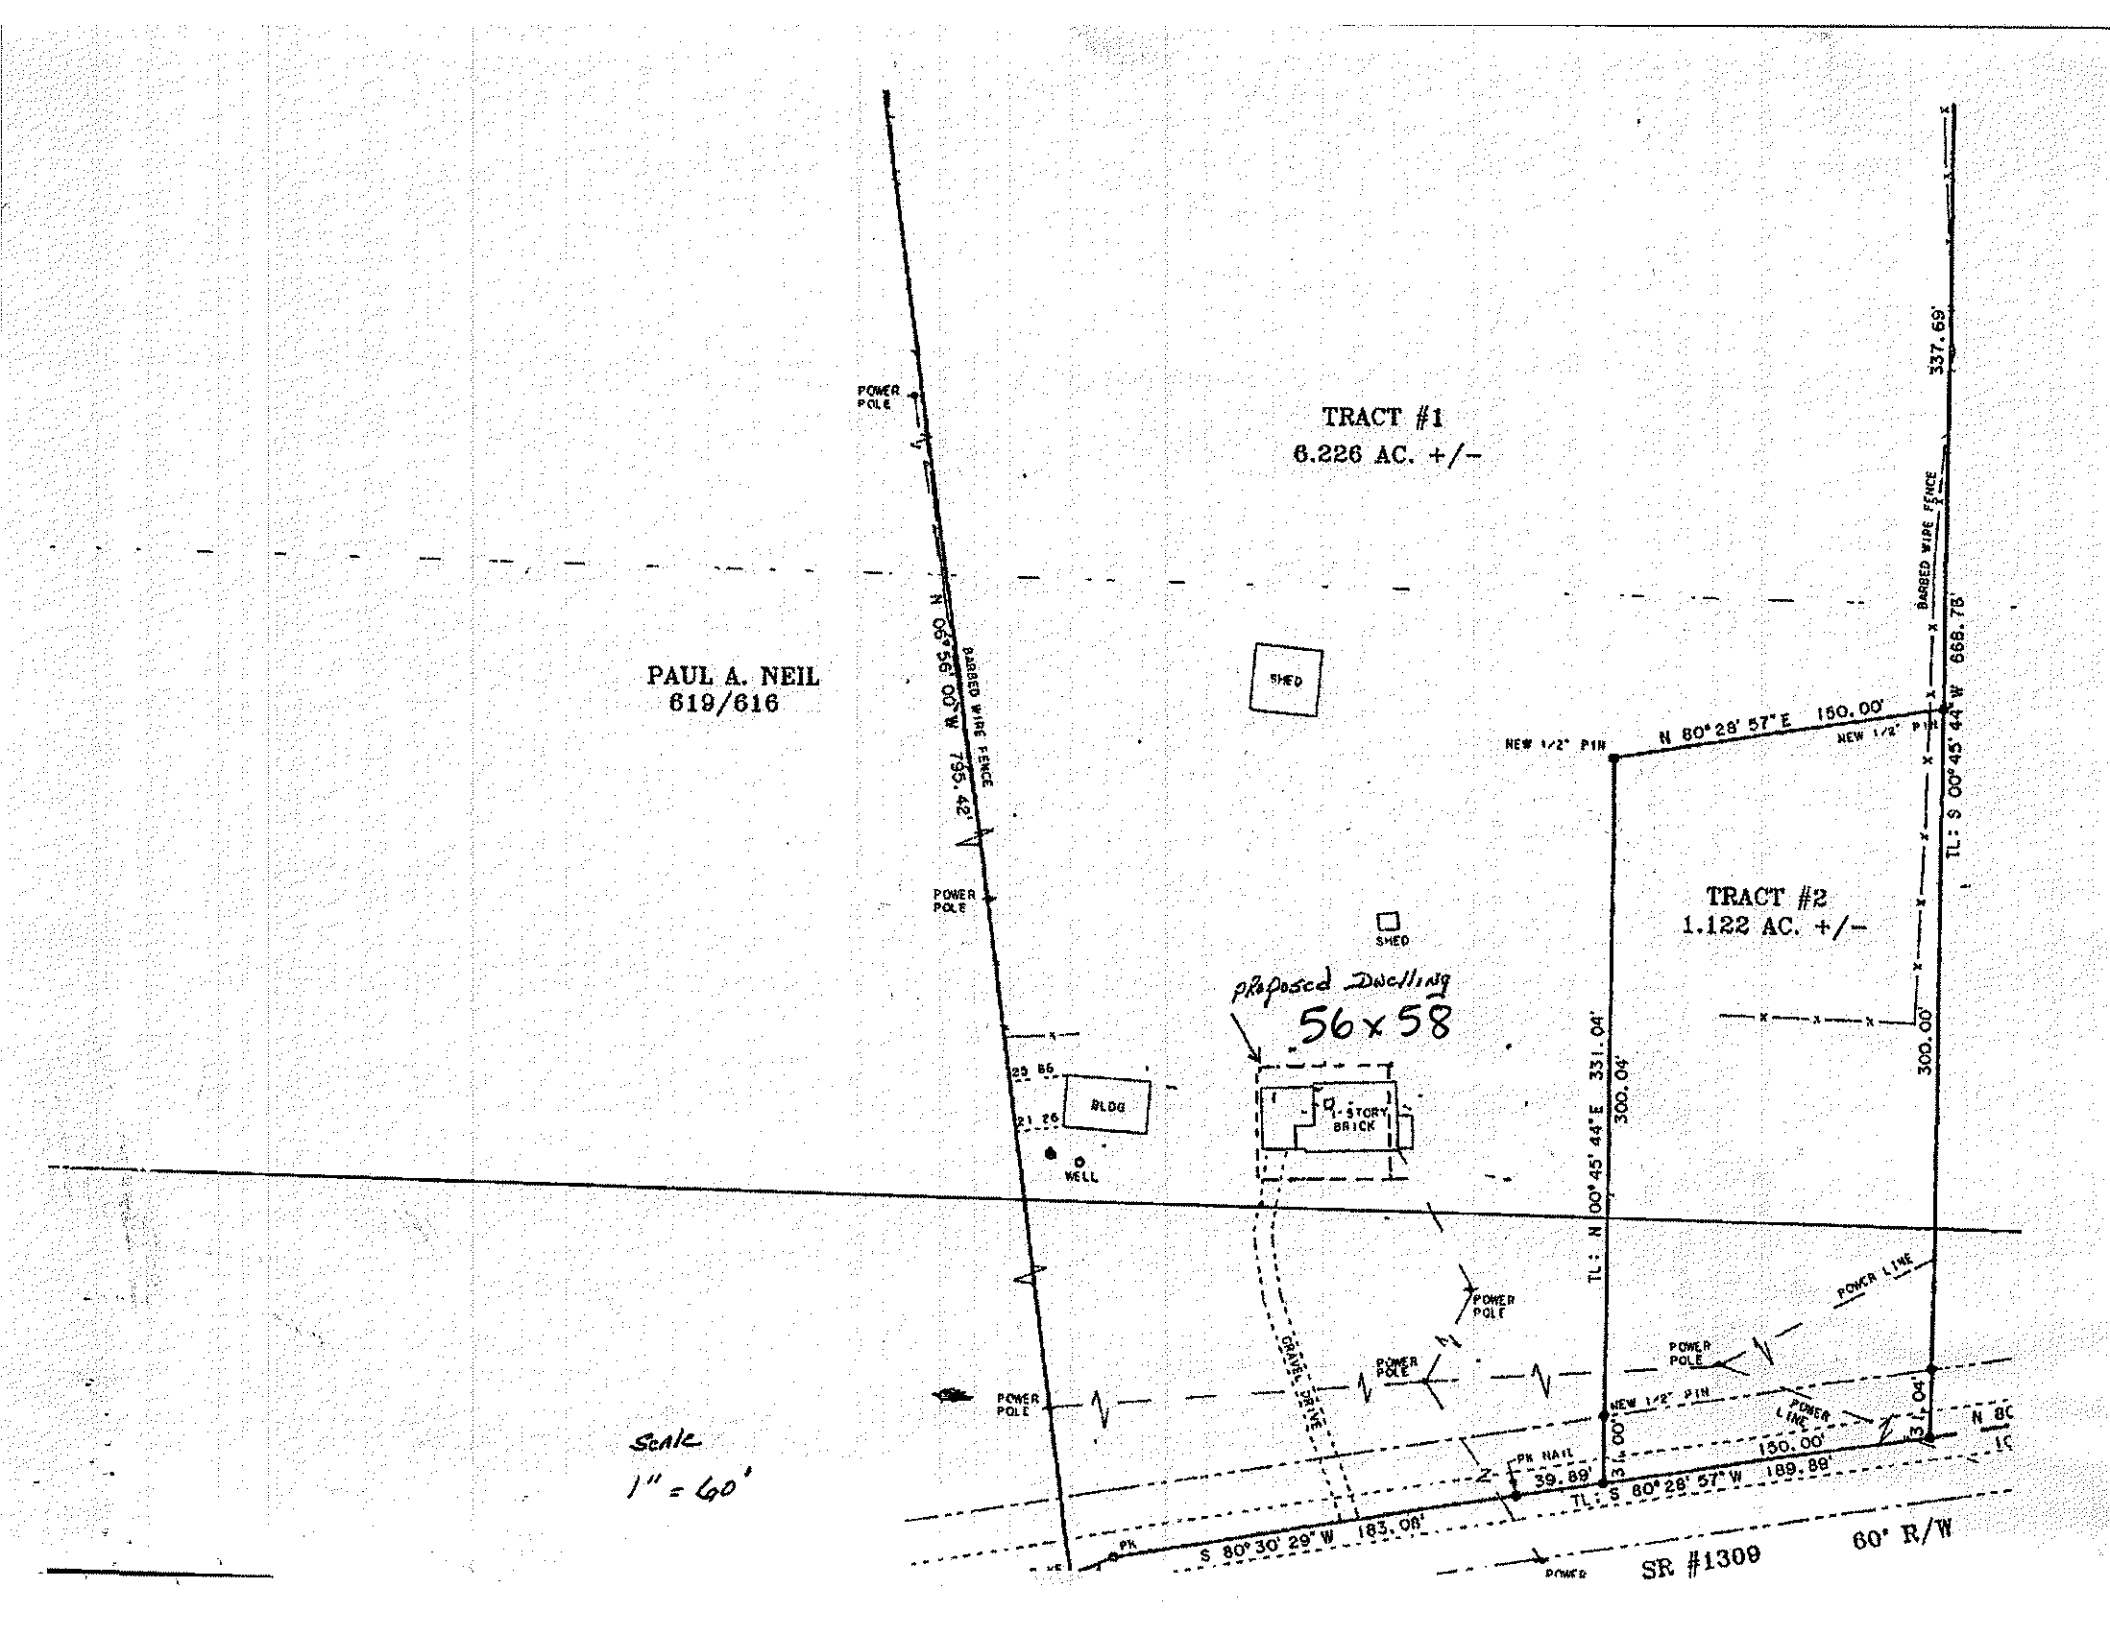
TRACT #1
6.226 AC. +/-
PAUL A. NEIL
619/616
POWER POLE
BARBED WIRE FENCE
N 09° 56' 00" W 795.42'
SHED
NEW 1/2" PIN
N 80° 28' 57" E 150.00'
337.69'
BARBED WIRE FENCE
TL: S 00° 45' 44" W 668.78'
TRACT #2
1.122 AC. +/-
SHED
proposed Dwelling
56 x 58
1-STORY BRICK
BLDG
WELL
300.04'
TL: N 00° 45' 44" E 331.04'
POWER LINE
GRAVEL DRIVE
NEW 1/2" PIN
PK NAIL
39.89'
150.00'
189.89'
TL: S 80° 28' 57" W
S 80° 30' 29" W 183.08'
SR #1309
60' R/W
Scale
1" = 60'