
PRELIMINARY

GENERAL NOTES:

1. MINIMUM CEILING HEIGHT TO BE 8'-1 1/2"
2. WINDOW & EXTERIOR DOOR HEADER HEIGHT TO BE 6'-11 1/2" UNLESS NOTED OTHERWISE (EXCEPTIONS O.H. GARAGE DOOR, GARAGE ENTRY DOOR.)
3. ALL TUBS / SHOWERS ARE TO HAVE NAILERS AT FLANGE.
4. ALL PLUMBING FIXTURES SHOWN ARE REPRESENTATIVE OF SIZE AND LOCATION ONLY. ACTUAL STYLE & BRAND OF FIXTURES MAY VARY PER OFFICE LOCATION.
5. ALL HATCHED WALLS REPRESENT INTERIOR LOAD BEARING WALLS TYP.
6. CLOSET SHELF HEIGHT OFF OF FLOOR= 65" FOR A SINGLE & 42" / 84" FOR A DOUBLE.
7. FIREPLACE TO HAVE 5'-0" HIGH MARBLE SURROUND WITH PAINT GRADE MANTLE.

Ack Of
Plan LY!
Date

Acknowledgement Of
Plans Submittal ONLY!
Date 8/10/09
Date 8/10/09

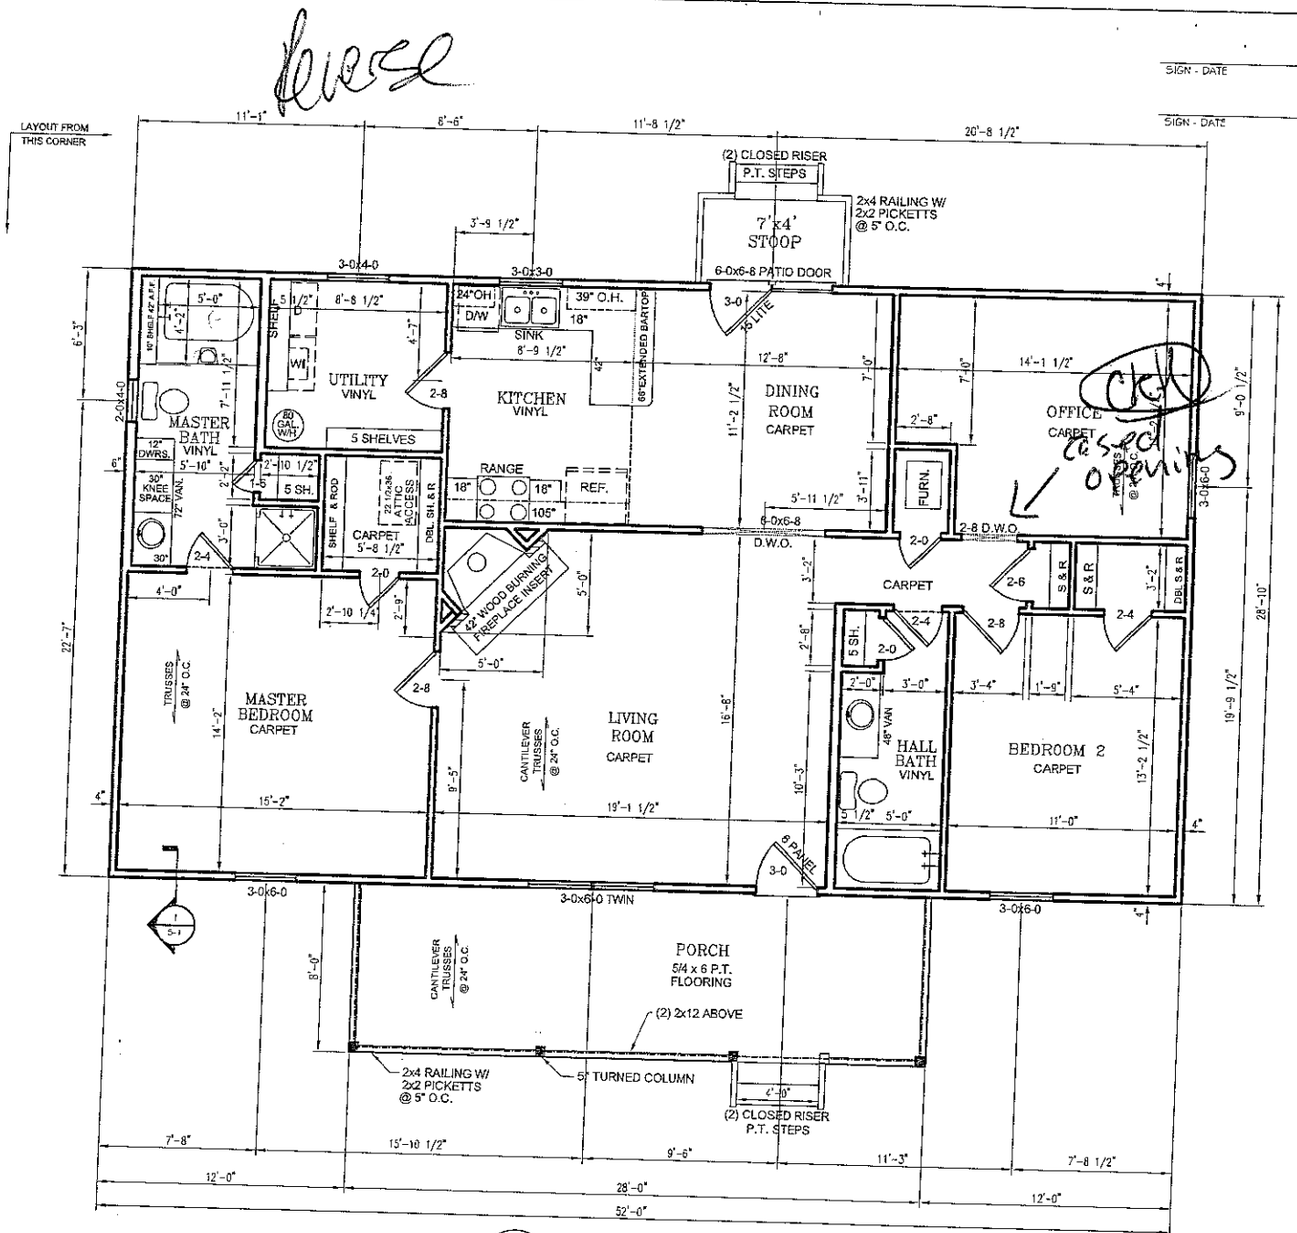

1 / A-3 FLOOR PLAN
SCALE: 1/8" = 1'-0"

THIS PLAN IS FORMATED FOR 1/8" SCALE IF PRINTED ON 8 1/2" X 14" PAPER

SIGN - DATE

SIGN - DATE

PROPERTY OF AMERICA'S HOME PLACE INC.
© COPYRIGHT 1995 ALL RIGHTS RESERVED
THIS TYPE OF COPYRIGHT WILL BE PROTECTED TO THE FULLEST EXTENT OF THE LAW. ALL RIGHTS RESERVED. NO PART OF THIS PLAN MAY BE REPRODUCED, STORED IN A RETRIEVAL SYSTEM, OR TRANSMITTED IN ANY FORM OR BY ANY MEANS, ELECTRONIC, MECHANICAL, PHOTOCOPYING, RECORDING, OR OTHERWISE, WITHOUT THE PRIOR WRITTEN PERMISSION OF THE PUBLISHER. ANY PERSON WHO DOES ANY UNAUTHORIZED ACT IN RELATION TO THIS PUBLICATION MAY BE LIABLE TO CRIMINAL PROSECUTION AND CIVIL CLAIMS FOR DAMAGES. (INCLUDING, WITHOUT LIMITATION, EXEMPLARY DAMAGES) AND THE DEFENDANT MAY BE ORDERED TO DELIVER THIS PUBLICATION AND ALL COPIES OF IT TO THE PUBLISHER. THIS PLAN IS THE SOLE PROPERTY OF AMERICA'S HOME PLACE INC. AND IS NOT TO BE USED FOR CONSTRUCTION WITHOUT THE EXPRESS WRITTEN CONSENT OF AMERICA'S HOME PLACE INC. (ANY UNAUTHORIZED USE OF THIS PLAN WITHOUT THE EXPRESS WRITTEN CONSENT OF AMERICA'S HOME PLACE INC. WILL BE SUBJECT TO LEGAL ACTION.)

AREAS: HEATED: 1500 | FRONT PORCH: 224 | REAR STOOP: 28

THE ASHLEY HOME PLAN FOR
LEIGH TREADAWAY
109 SWAN LAKE ROAD MORRESVILLE NC 28115 BUILD OFFICE: STATESVILLE

DRAWN BY: JUSTIN KEISLER
SOLD BY: SCOTT OLDENBURG
PRELIMINARY: 7-27-09
FINAL PLANS:
REVISED:

SHEET NO. A-3 OF SIX