IREDELL COUNTY HEATLH DEPARTMENT

PAGE 2: *SITE PLAN WORKSHEET*

SEE THE SAMPLE SITE PLAN BELOW. INCOMPLETE SITE PLANS WILL BE RETURNED TO YOU FOR COMPLETION AND MAY RESULT IN A DELAY IN THE ISSUANCE OF YOUR SEPTIC SYSTEM PERMIT!!!

Place an (X) beside each item as you complete the site plan:

- X — **Property Line measurements are clearly identified…**
- X — **All proposed structures are indicated…**
  SHOW: proposed house or business footprint, wells, water lines, patios, pools and decks, and any other item that will occupy space on the site
- X — **Front and side setbacks from property line…**
- X — **Preferred driveway location and configuration, preferred well location…**
- X — **Area you prefer your septic system to be placed…**
- X — **North arrow, or other sufficient indicator of direction…**


Circle N/A on the following if appropriate:


- X — **Location of septic systems and wells within 100' of your property…** N/A
- X — **Location of easements and rights of ways on your property…** N/A
- N/A — **Location of any designated wetlands on the property…** (N/A)


Signature: Jerry Archer
Property owner or owner's legal representative signature (SIGNATURE REQUIRED)

3-14-07
DATE

USE THIS SPACE TO DRAW YOUR SITE PLAN

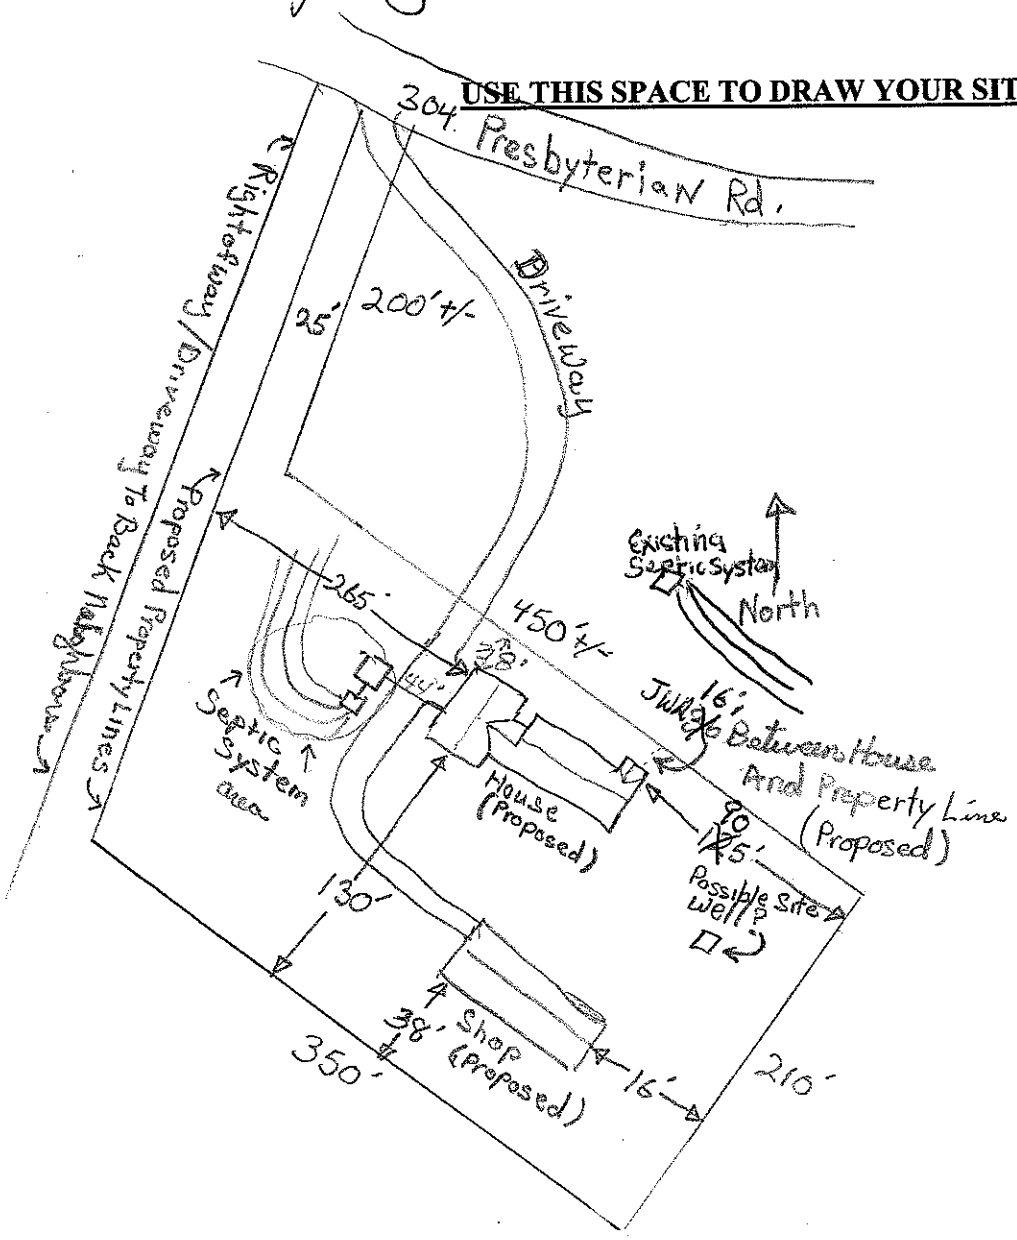

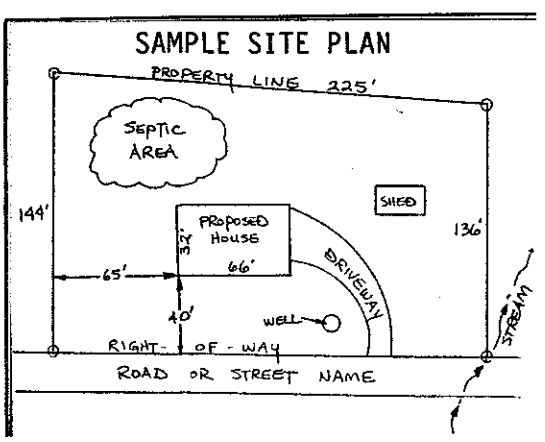

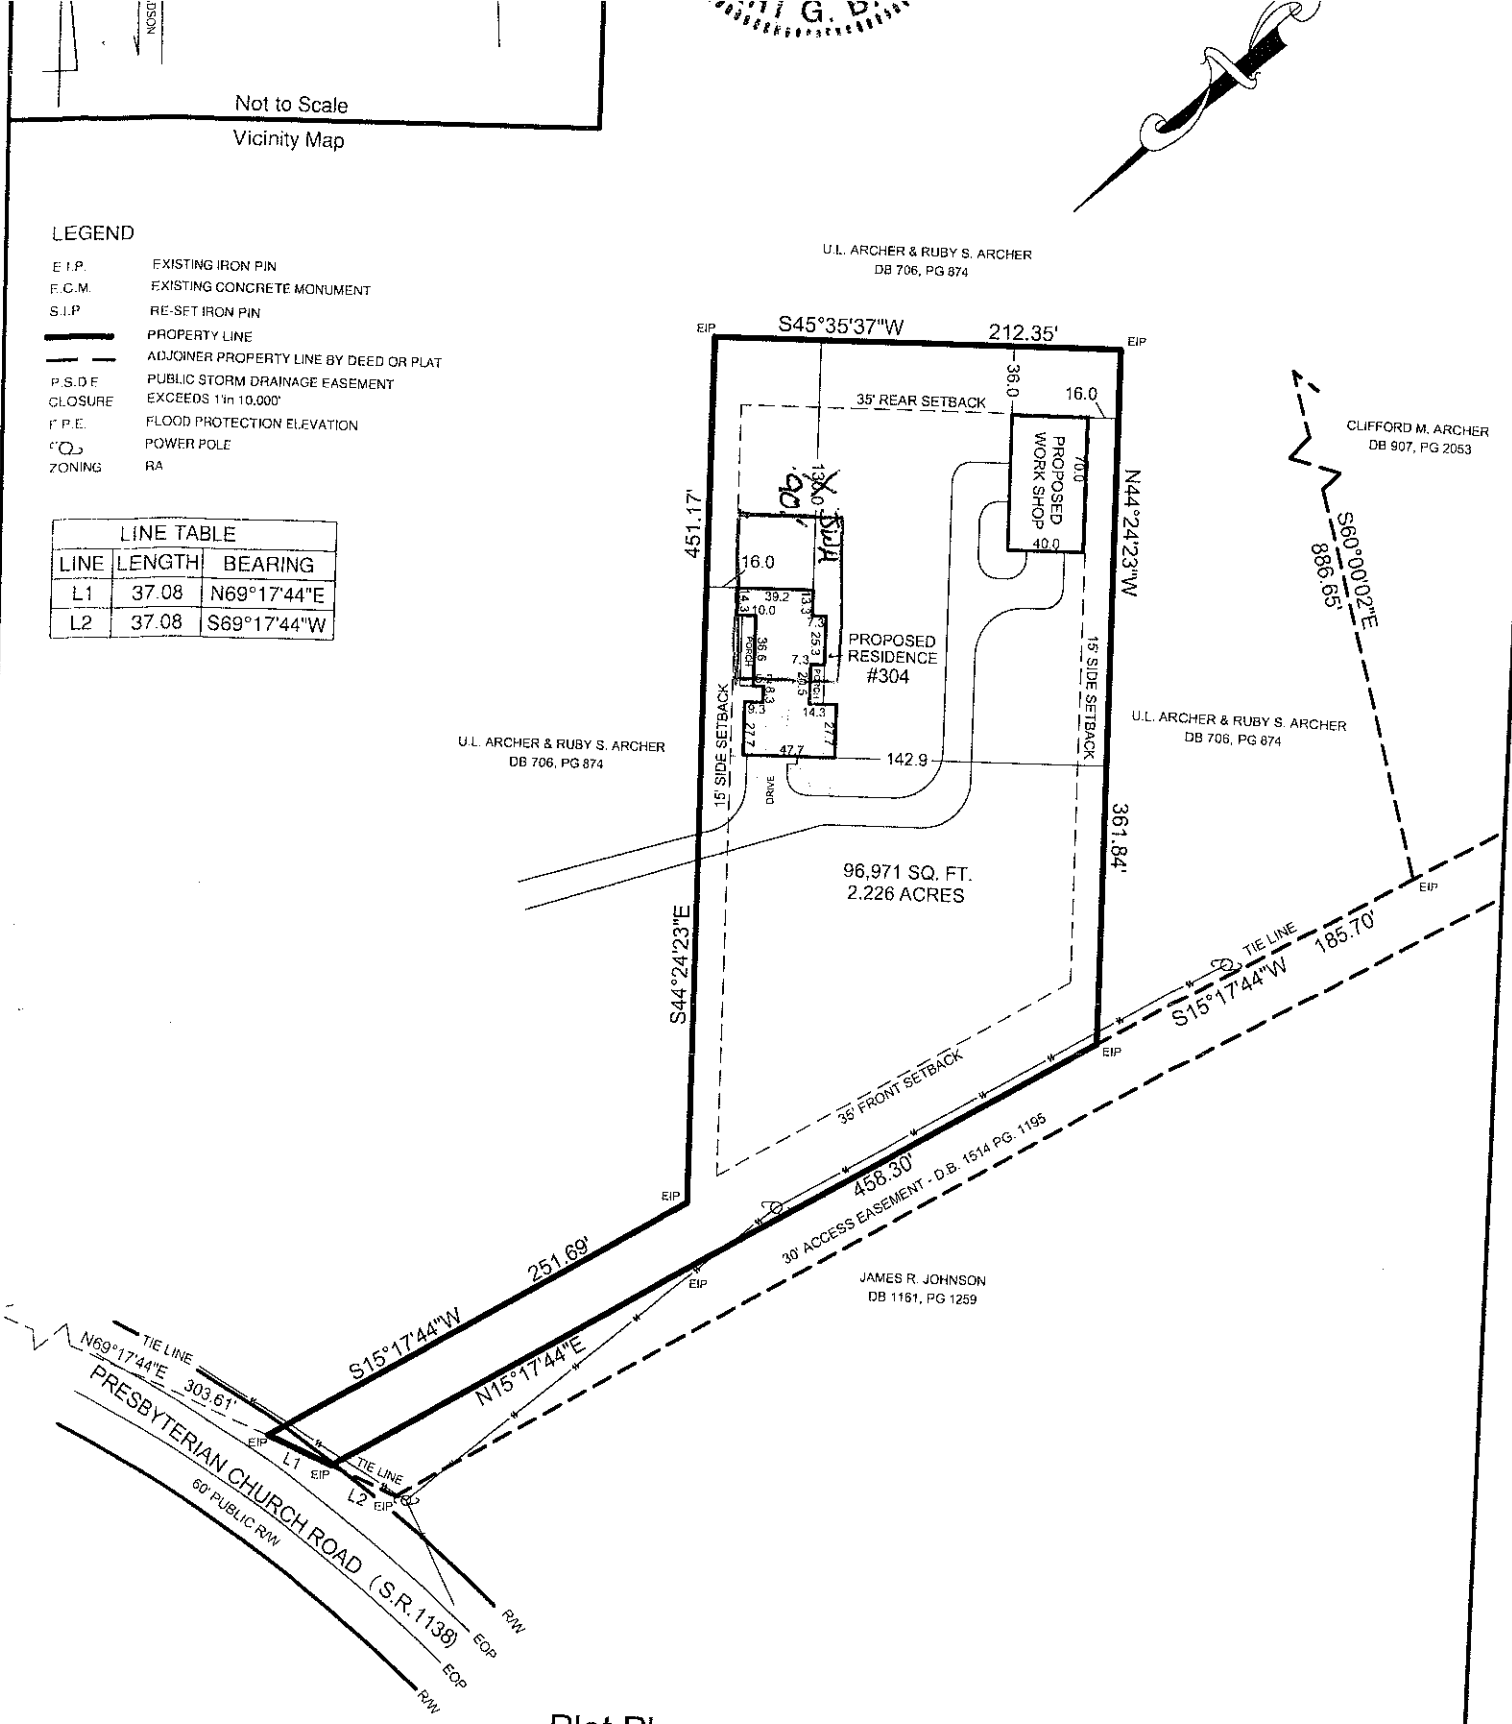

Plot Plan SURVEY

OF

304 Presbyterian Road

Davidson Twsp., Iredell County, N.C.

SCALE 1"= 100'

THE PROPERTY OF Jerry Archer

PLAT RECORDED IN BOOK _____ AT PAGE _____ DEED RECORDED IN BOOK 706 PAGE 874

Drawn By: RGB

FILE:C:\LAND PROJECTS 3\Iredell County\DWG\306 Presby Rd.DWG