
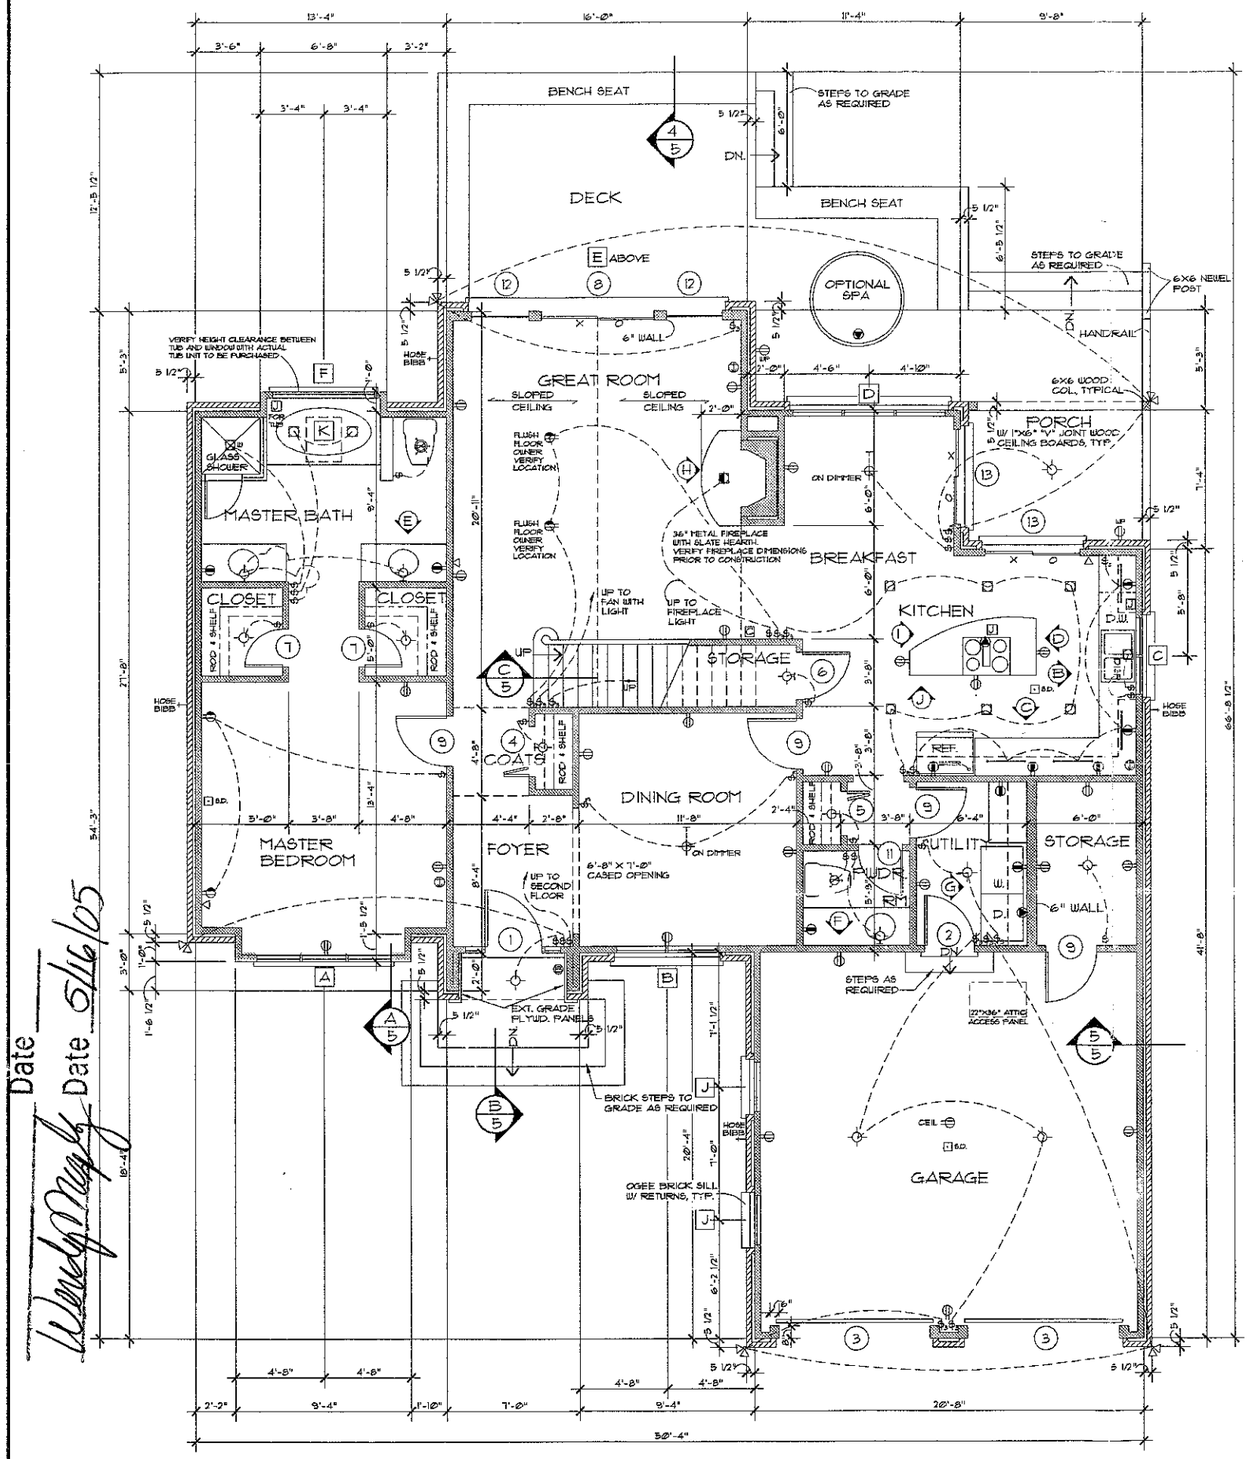


FIRST FLOOR PLAN 1/4" = 1'-0"

FIRST FLOOR	1468	sq. ft.
SECOND FLOOR	483	sq. ft.
TOTAL LIVING	1951	sq. ft.
GARAGE & STORAGE	504	sq. ft.

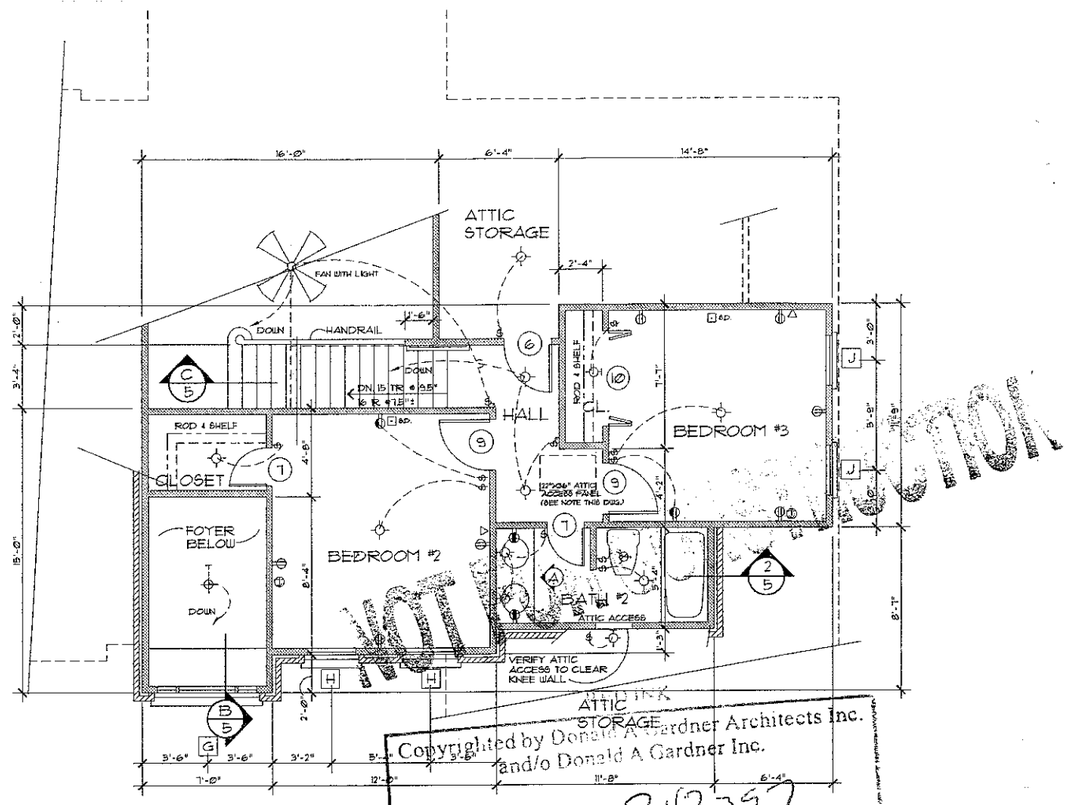

SECOND FLOOR PLAN 1/4" = 1'-0"

REG.# 242397

DOOR SCHEDULE

SYMBOL ◯

MARK	SIZE	DESCRIPTION	QUAN.
1	3'-0" X 6'-8" X 1 3/4"	EXT. HMD., (2) 10" SID'LTS., 14" TRANS.*	
2	2'-8" X 6'-8" X 1 3/4"	EXT. HARDWOOD / 1 HR. FIRE RATED	
3	8'-0" X 7'-0"	GARAGE DOOR	
4	2'-5" X 6'-8" X 1 3/8"	INTERIOR BI-FOLD	
5	2'-4" X 6'-8" X 1 3/8"	INTERIOR BI-FOLD	
6	2'-6" X 6'-8" X 1 3/8"	INTERIOR HARDWOOD	2
7	2'-0" X 6'-8" X 1 3/8"	INTERIOR HARDWOOD	4
8	6'-0" X 6'-8" X 1 3/4"	EXT. HMD. SLIDING GLASS, FRENCH, 14" TRANS.*	1
9	2'-8" X 6'-8" X 1 3/8"	INTERIOR HARDWOOD	
10	5'-0" X 6'-8" X 1 3/8"	INTERIOR BI-FOLD	1
11	2'-4" X 6'-8" X 1 3/8"	INTERIOR HARDWOOD	1
12	3'-0" X 6'-8" X 1 3/8"	EXT. HDWD., FRENCH, FIXED, 14" TRANS.	2
13	5'-0" X 6'-8" X 1 3/8"	EXT. HDWD., SLIDING GLASS, FRENCH	2

ELECTRICAL LEGEND

SYMBOL	DESCRIPTION
	DUPLEX OUTLET (GROUNDED TYPE)
	WEATHER PROOF DUPLEX OUTLET
	WALL SWITCH-CONTROLLED DUPLEX OUTLET
	220 VOLT OUTLET OR CONNECTION*
	ABOVE COUNTER LOCATION
	TELEVISION ANTENNA / CABLE OUTLET
	TELEPHONE OUTLET LOCATION
	DOOR CHIME LOCATION
J	220 VOLT JUNCTION BOX
$	SINGLE POLE WALL SWITCH
$3	3-WAY WALL SWITCH
	CEILING MOUNTED LIGHT FIXTURE
	WALL BRACKET MOUNTED LIGHT FIXTURE
	SUSPENDED CEILING MOUNTED LIGHT FIXTURE
	RECESSED DIRECTIONAL CEILING LIGHT FIXTURE
	RECESSED CEILING LIGHT FIXTURE
	RECESSED LIGHT FOR WET AREA
	UNDER-UNDER COUNTER FLUORESCENT LIGHTS
	EXTERIOR CAST ALUMINUM FLOOD LIGHTS
	CEILING MOUNTED FAN - PADDLE
	CEILING MOUNTED FAN - EXHAUST
	CEILING MOUNTED FAN AND HEATER
TPL	PORCELAIN LAMPHOLDER
	DOOR BELL BUTTON
SD.	SMOKE DETECTOR
	CEILING MOUNTED FAN, LIGHT, AND HEATER

PLAN NOTES:

1. VERIFY ALL LOCAL CODES, ENERGY TYPES, AND SITE CONDITIONS PRIOR TO CONSTRUCTION.
2. REVIEW SELECTED MECHANICAL SYSTEMS WITH OWNER PRIOR TO CONSTRUCTION.

   REVIEW SUB-CONTRACTORS LOCATIONS OF THE WATER HEATER AND HVAC UNIT(S) WITH THE OWNER PRIOR TO CONSTRUCTION. VERIFY LOCAL BUILDING CODE REQUIREMENTS AND MANUFACTURER REQUIREMENTS FOR ATTIC, CRAWL SPACE, OR GARAGE LOCATIONS.

   H.V.A.C. EQUIPMENT IN THE ATTIC SPACE SHALL BE ACCESSIBLE BY AN OPENING LARGER THAN THE LARGEST PIECE OF EQUIPMENT (TO ALLOW REMOVAL OF THE EQUIPMENT) AND IN NO CASE LESS THAN 22"x36".
3. SEE STRUCTURAL DRAWINGS FOR ADDITIONAL INFORMATION.
4. INSULATE AROUND ALL BATHS AND UTILITY ROOM.
5. TYPICAL WALL, 2x4'S @ 16" O.C. UNLESS OTHERWISE DIMENSIONED.
6. PROVIDE SMOKE DETECTORS AS REQUIRED BY CODE.
7. PROVIDE DOORBELL & TRANSFORMER AND CHIME

WINDOW SCHEDULE

SYMBOL □

MARK	SIZE	QUAN.	DESCRIPTION
A	(3) 2'-4" x 6'-2"	1	D.H.
B	(2) 2'-8" x 6'-2"	1	D.H.
C	(2) 2'-0" x 4'-2"	1	D.H.
D	(3) 2'-8" x 6'-2"	1	D.H.
E	6'-0" DIAMETER	1	FIXED CIRCLE HEAD *
F	5'-4" x 5'-2"	1	FIXED
G	5'-2" x 5'-11"	1	FIXED SPECIAL DESIGN *
H	2'-8" x 5'-6"	2	D.H.
J	2'-8" x 5'-2"	4	D.H.
K	1'-9 1/2" x 2'-4"	1	VELUX SKYLIGHT FS-101 * *

ALL WINDOWS ARE INSULATED AND WEATHERSTRIPPED.

VERIFY LOCAL CODE EGRESS WINDOW REQUIREMENTS PRIOR TO CONSTRUCTION.

VERIFY WINDOW MODEL NUMBERS AND SIZES WITH MANUFACTURER BEFORE STARTING CONSTRUCTION.

* SEE BUILDING ELEVATIONS.

** VERIFY SKYLIGHT INSTALLATION REQUIREMENTS BEFORE CONSTRUCTION. IF CURB INSTALLATION IS RECOMMENDED DUE TO CLIMATIC CONDITIONS, MODEL NUMBER

Copyrighted by Donald A Gardner Architects Inc.
and/or Donald A Gardner Inc.

This stamp is not to be used in RED INK
If this stamp is illegal
copy. Reported to
Donald A Gardner Architects, Inc


Acknowledgement Of Plans Submittal ONLY!

Date 5/16/05

Wendy Mayfield Date


NOT FOR CONSTRUCTION

C:\DWG\2099 06/23/03 13:49

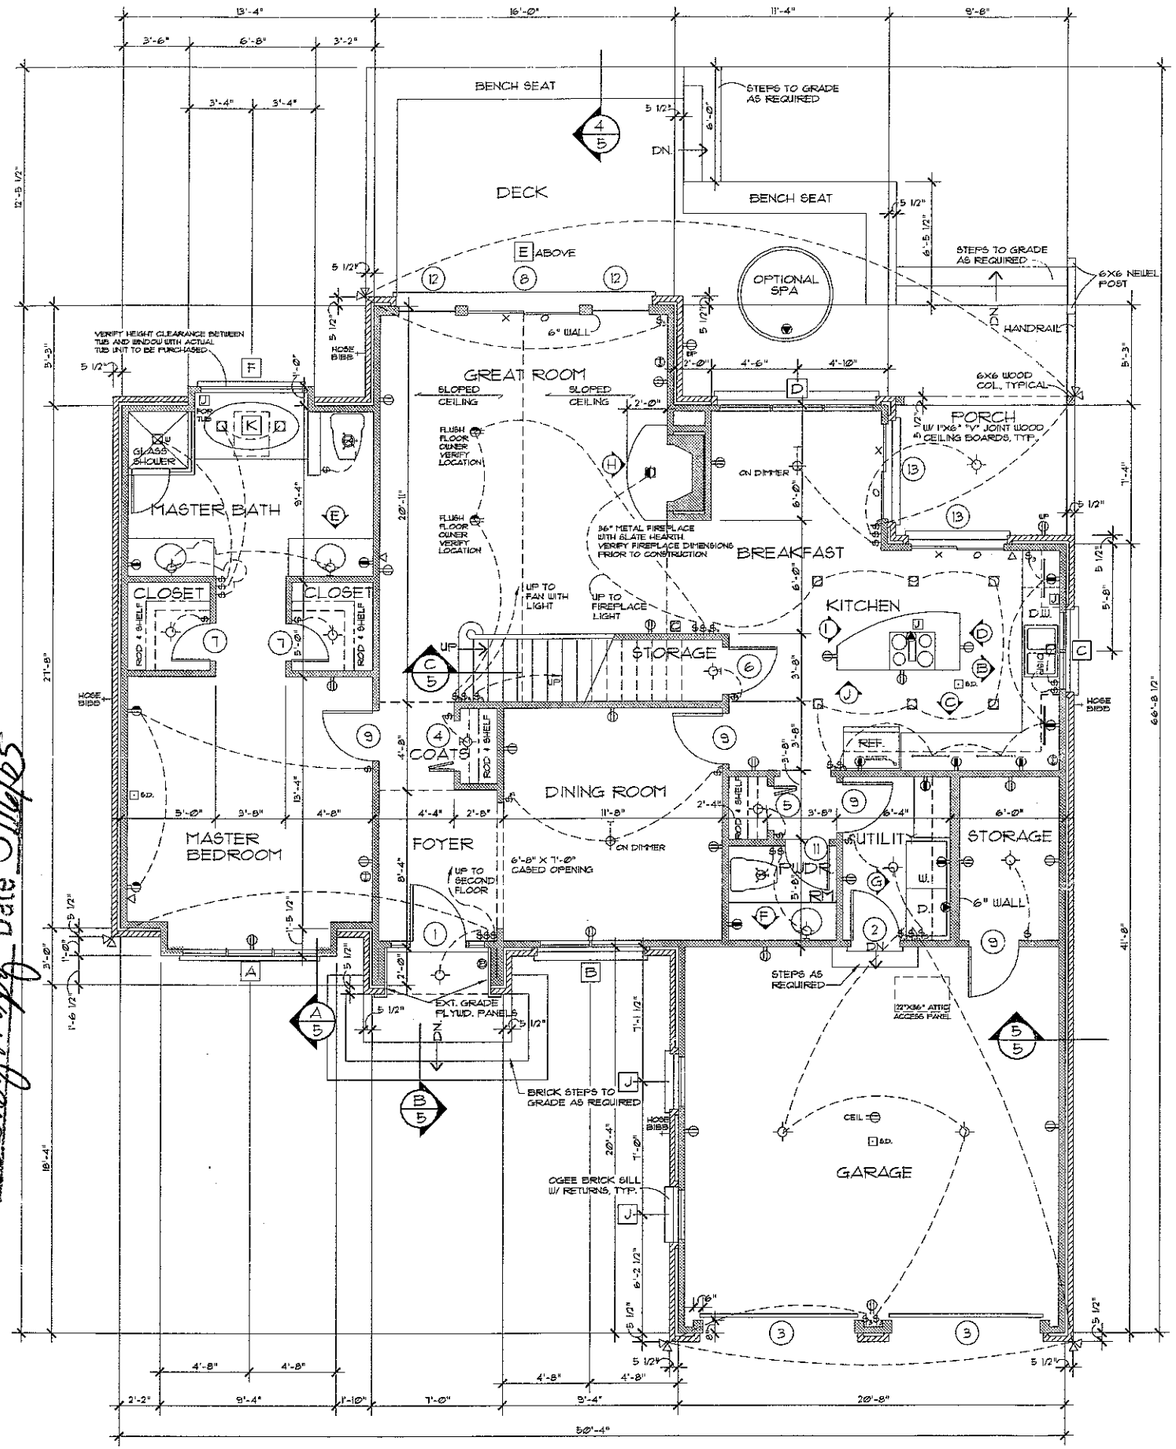

FIRST FLOOR PLAN 1/4" = 1'-0"

FIRST FLOOR	1468	sq. Ft.
SECOND FLOOR	483	sq. Ft.
TOTAL LIVING	1951	sq. Ft.
GARAGE & STORAGE	504	sq. Ft.

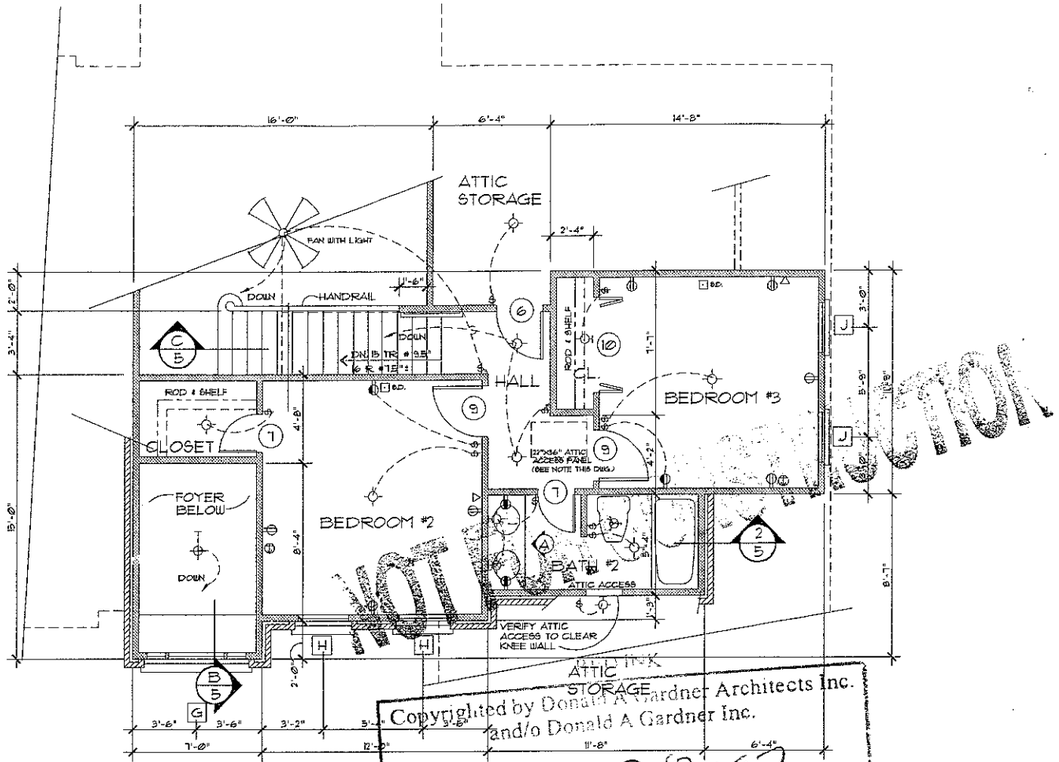

SECOND FLOOR PLAN 1/4" = 1'-0"

REG. # 242397

Copyrighted by Donald A Gardner Architects Inc.
and/o Donald A Gardner Inc.

DOOR SCHEDULE

SYMBOL ◯

MARK	SIZE	DESCRIPTION	QUAN.
1	3'-0" X 6'-8" X 1 3/4"	EXT. HDWD., (2) 10" SID'LTS., 14" TRANS.*	1
2	2'-8" X 6'-8" X 1 3/4"	EXT. HARDWOOD / 1 HR. FIRE RATED	1
3	8'-0" X 7'-0"	GARAGE DOOR	1
4	2'-8" X 6'-8" X 1 3/8"	INTERIOR BI-FOLD	1
5	2'-4" X 6'-8" X 1 3/8"	INTERIOR BI-FOLD	1
6	2'-6" X 6'-8" X 1 3/8"	INTERIOR HARDWOOD	2
7	2'-0" X 6'-8" X 1 3/8"	INTERIOR HARDWOOD	4
8	6'-0" X 6'-8" X 1 3/4"	EXT. HDWD. SLIDING GLASS, FRENCH, 14" TRANS.*	1
9	2'-8" X 6'-8" X 1 3/8"	INTERIOR HARDWOOD	6
10	5'-0" X 6'-8" X 1 3/8"	INTERIOR BI-FOLD	1
11	2'-4" X 6'-8" X 1 3/8"	INTERIOR HARDWOOD	1
12	3'-0" X 6'-8" X 1 3/8"	EXT. HDWD., FRENCH, FIXED, 14" TRANS.	2
13	5'-0" X 6'-8" X 1 3/8"	EXT. HDWD., SLIDING GLASS, FRENCH	2

ELECTRICAL LEGEND

SYMBOL	DESCRIPTION
	DUPLEX OUTLET (GROUNDED TYPE)
WP	WEATHER PROOF DUPLEX OUTLET
	WALL SWITCH CONTROLLED DUPLEX OUTLET
220	220 VOLT OUTLET OR CONNECTION
ABOVE	ABOVE COUNTER LOCATION
TV	TELEVISION ANTENNA / CABLE OUTLET
T	TELEPHONE OUTLET LOCATION
	DOOR CHIME LOCATION
	220 VOLT JUNCTION BOX
$	SINGLE POLE WALL SWITCH
$3	3-WAY WALL SWITCH
	CEILING MOUNTED LIGHT FIXTURE
	WALL BRACKET MOUNTED LIGHT FIXTURE
	SUSPENDED CEILING MOUNTED LIGHT FIXTURE
	RECESSED DIRECTIONAL CEILING LIGHT FIXTURE
	RECESSED CEILING LIGHT FIXTURE
	RECESSED LIGHT FOR WET AREA
	CRD TUBE UNDER COUNTER FLUORESCENT LIGHT
	EXTERIOR CAST ALUMINUM FLOOD LIGHT
	CEILING MOUNTED FAN - PADDLE
E	CEILING MOUNTED FAN - EXHAUST
FH	CEILING MOUNTED FAN AND HEATER
PL	PORCELAIN LAMPHOLDER
	DOOR BELL BUTTON
SD	SMOKE DETECTOR
	CEILING MOUNTED FAN, LIGHT, AND HEATER

PLAN NOTES:

1. VERIFY ALL LOCAL CODES, ENERGY TYPES, AND SITE CONDITIONS PRIOR TO CONSTRUCTION.
2. REVIEW SELECTED MECHANICAL SYSTEMS WITH OWNER PRIOR TO CONSTRUCTION.

   REVIEW SUB-CONTRACTORS LOCATIONS OF THE WATER HEATER AND H/AC UNITS) WITH THE OWNER PRIOR TO CONSTRUCTION. VERIFY LOCAL BUILDING CODE REQUIREMENTS AND MANUFACTURER REQUIREMENTS FOR ATTIC, CRAWL SPACE, OR GARAGE LOCATIONS.

   H.V.A.C. EQUIPMENT IN THE ATTIC SPACE SHALL BE ACCESSIBLE BY AN OPENING LARGER THAN THE LARGEST PIECE OF EQUIPMENT (TO ALLOW REMOVAL OF THE EQUIPMENT) AND IN NO CASE LESS THAN 22"x36".
3. SEE STRUCTURAL DRAWINGS FOR ADDITIONAL INFORMATION.
4. INSULATE AROUND ALL BATHS AND UTILITY ROOM.
5. TYPICAL WALL, 2x4'S @ 16" O.C. UNLESS OTHERWISE DIMENSIONED.
6. PROVIDE SMOKE DETECTORS AS REQUIRED BY CODE.
7. PROVIDE DOORBELL & TRANSFORMER AND CHIME

WINDOW SCHEDULE

SYMBOL □

MARK	SIZE	QUAN.	DESCRIPTION
A	(3) 2'-4" x 6'-2"	1	D.H.
B	(2) 2'-8" x 6'-2"	1	D.H.
C	(2) 2'-0" x 4'-2"	1	D.H.
D	(3) 2'-8" x 6'-2"	1	D.H.
E	6'-0" DIAMETER	1	FIXED CIRCLE HEAD *
F	5'-4" x 5'-2"	1	FIXED
G	5'-2" x 5'-11"	1	FIXED SPECIAL DESIGN*
H	2'-8" x 5'-6"	2	D.H.
J	2'-8" x 5'-2"	4	D.H.
K	1'-9 1/2" x 2'-4"	1	VELUX SKYLIGHT FS-101 **

ALL WINDOWS ARE INSULATED AND WEATHERSTRIPPED.
VERIFY LOCAL CODE EGRESS WINDOW REQUIREMENTS PRIOR TO CONSTRUCTION.
VERIFY WINDOW MODEL NUMBERS AND SIZES WITH MANUFACTURER BEFORE STARTING CONSTRUCTION.

* SEE BUILDING ELEVATIONS.

** VERIFY SKYLIGHT INSTALLATION REQUIREMENTS BEFORE CONSTRUCTION. IF CURB INSTALLATION IS RECOMMENDED DUE TO CLIMATIC CONDITIONS, MODEL NUMBER

Acknowledgement Of Plans Submittal ONLY!
Date
Wendy Myers Date 5 Myers
DWG 3509P 09/23/93 13:49