
# FIRST FLOOR PLAN

88' X 30'

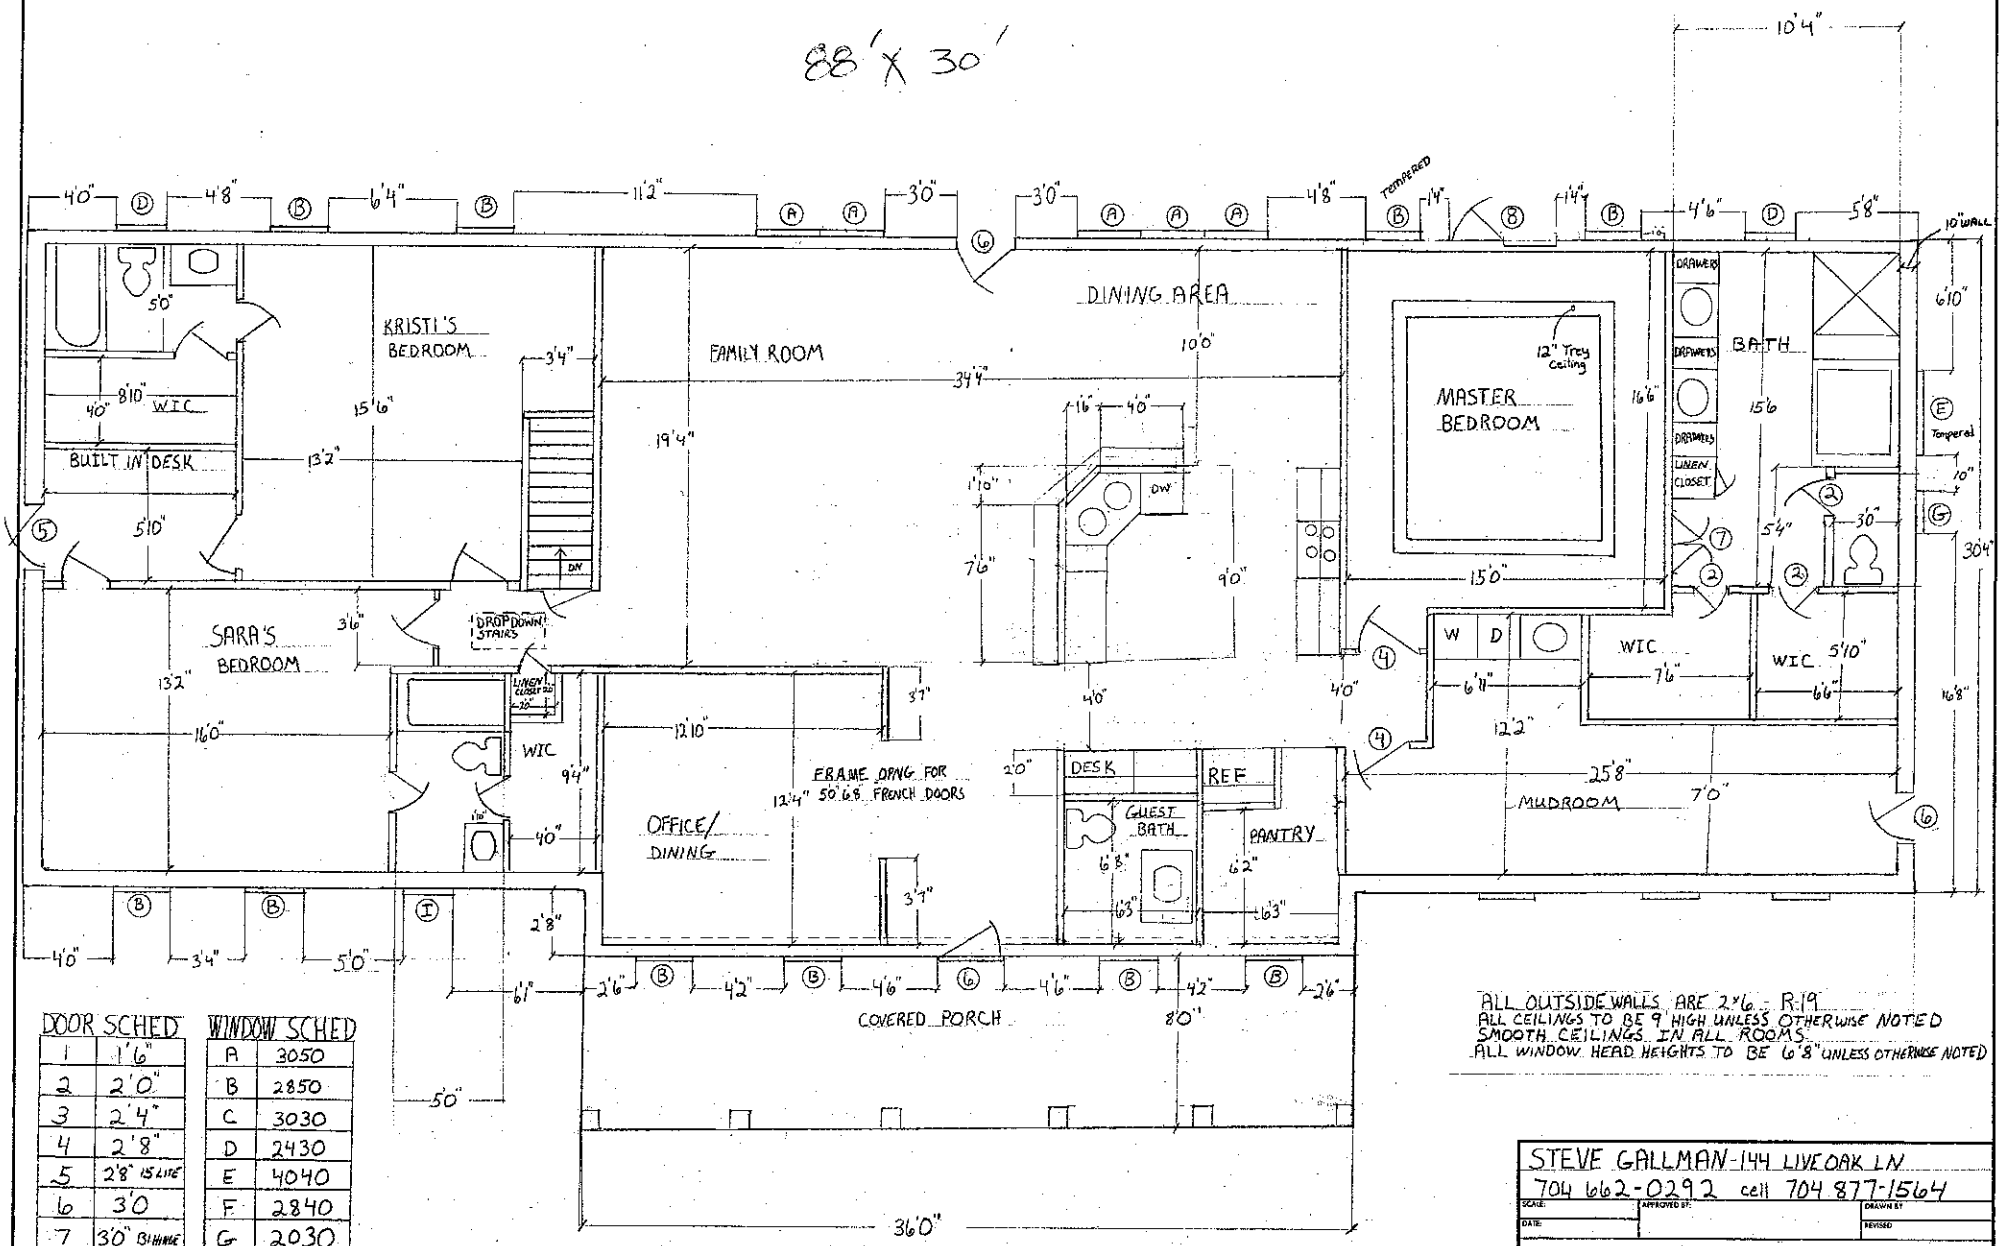


| DOOR SCHED | |
|---|---|
| 1 | 1'6" |
| 2 | 2'0" |
| 3 | 2'4" |
| 4 | 2'8" |
| 5 | 2'8" ISLITE |
| 6 | 3'0 |
| 7 | 3'0" BIHINGE |
| 8 | 5'0" BIHINGE |
| 9 | 3'0" SCREEN |

| WINDOW SCHED | |
|---|---|
| A | 3050 |
| B | 2850 |
| C | 3030 |
| D | 2430 |
| E | 4040 |
| F | 2840 |
| G | 2030 |
| H | 2858 |
| I | 2830 |

ALL OUTSIDE WALLS ARE 2x6 - R-19
ALL CEILINGS TO BE 9 HIGH UNLESS OTHERWISE NOTED
SMOOTH CEILINGS IN ALL ROOMS
ALL WINDOW HEAD HEIGHTS TO BE 6'8" UNLESS OTHERWISE NOTED


STEVE GALLMAN - 144 LIVEOAK LN
704 662-0292 cell 704 877-1564


SCALE: | APPROVED BY: | DRAWN BY:
DATE: | REVISED:
DRAWING NUMBER: