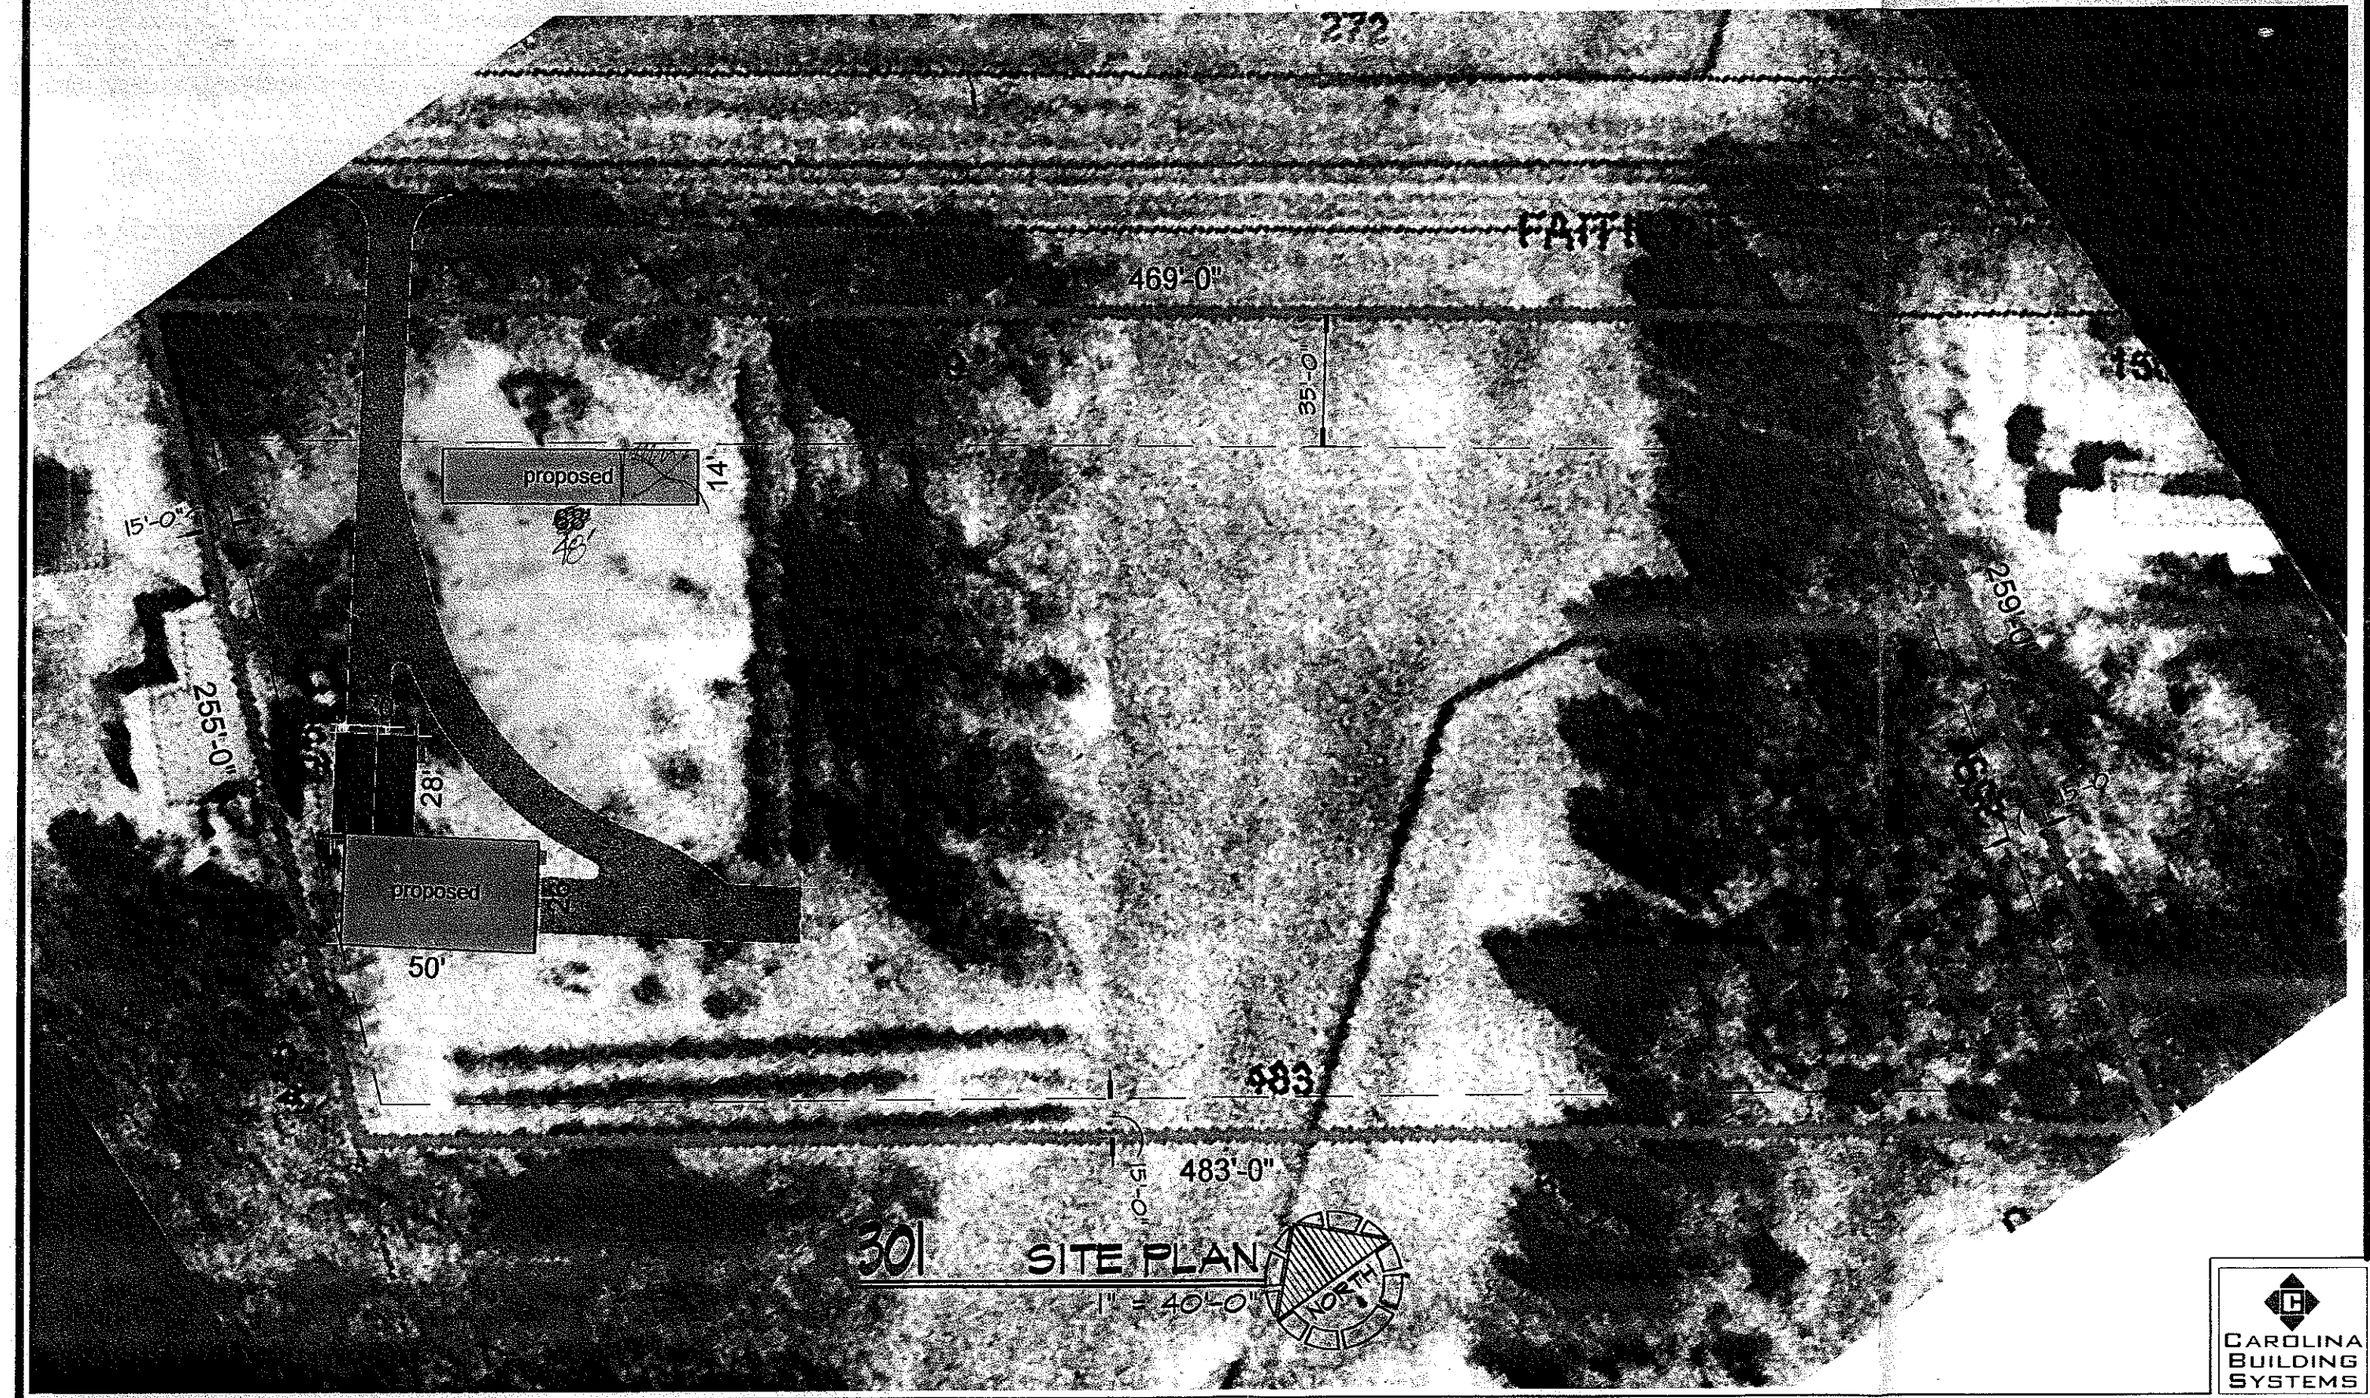


301 SITE PLAN

1" = 40'-0"

NORTH

CAROLINA BUILDING SYSTEMS

TITLE: ANDY CHAMBERS

SHT No. A3

SHEET CONTENTS:

SCALE:

DATE: April 18, 2005

DRAWN BY: JCS