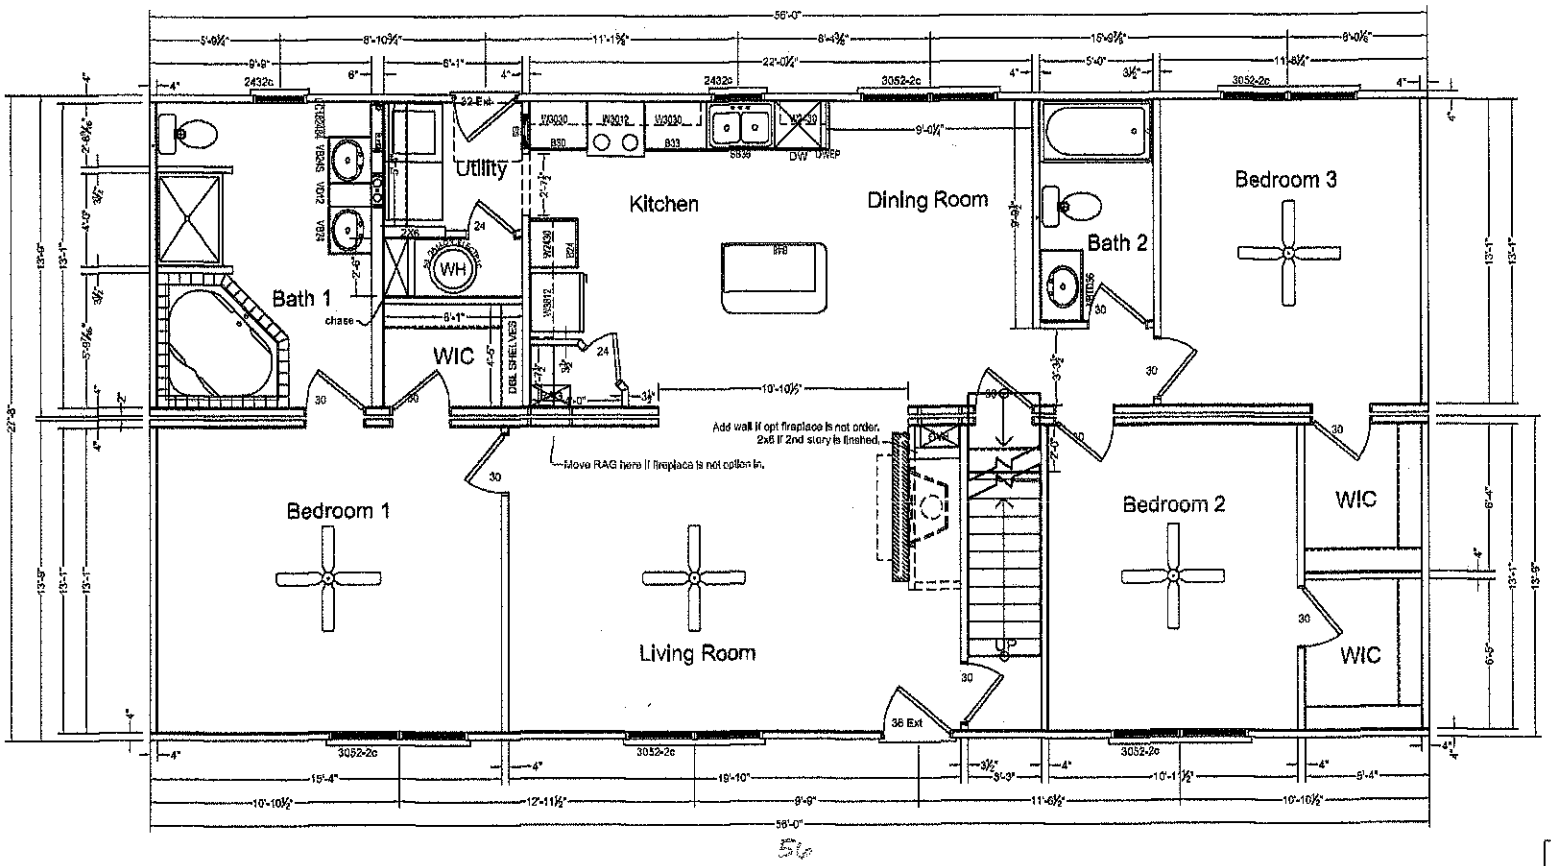


NOTES:
1. IT IS THE BUILDERS RESPONSIBILITY TO CONFIRM WITH THE SALES REPRESENTATIVE THAT ALL INFORMATION SHOWN ON THE PLANS HAS BEEN INCULDED ON THE SALES ORDER. "THE SALES ORDER IS THE FINAL CONTRACT."
2. PHONE,TV,RECESSED LIGHTS AND ANYOTHER SPECIFIC ITEM ON THE SALES ORDER MUST BE LOCATED ON A SIGNED FLOORPLAN. ITEMS NOT LOCATED IN THIS MANNER WILL BE PLACED UNDER THE DISCRETION OF ENGINEERING.
3. MATERIALS TO FINISH THE MARRIAGE WALL WILL BE SHIPPED LOOSE INSIDE THE UNIT(S). THE INSTALLATION WILL BE THE RESPONSIBILTY OF THE BUILDER. THESE ITEMS INCLUDE, BUT ARE NOT LIMITED TO DOORS, JAMBS, CASINGS, TRIM, SHEETROCK.

3RD PARTY SEAL

REVISIONS		
DATE	REVISION	BY


HandCrafted Homes


101 Eastern Minerals Road, Henderson, N.C. 27537
Phone: 252-436-0001 Fax: 252-430-6862

MODEL:	BUILDER:	FILENAME:	SERIAL NUMBER:	PAGE:
Jamestown	BLDR	Jamestown-07		Floorplan 1 Sheet 1
DRAWN BY:	DATE:	SCALE:		
DRWN	11/25/2009			


03.1

Y:\Models\ADT 07\Jamestown-07.dwg, 1st Story, 3/22/2010 9:25:02 AM

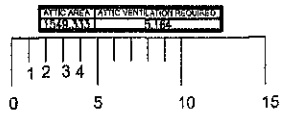


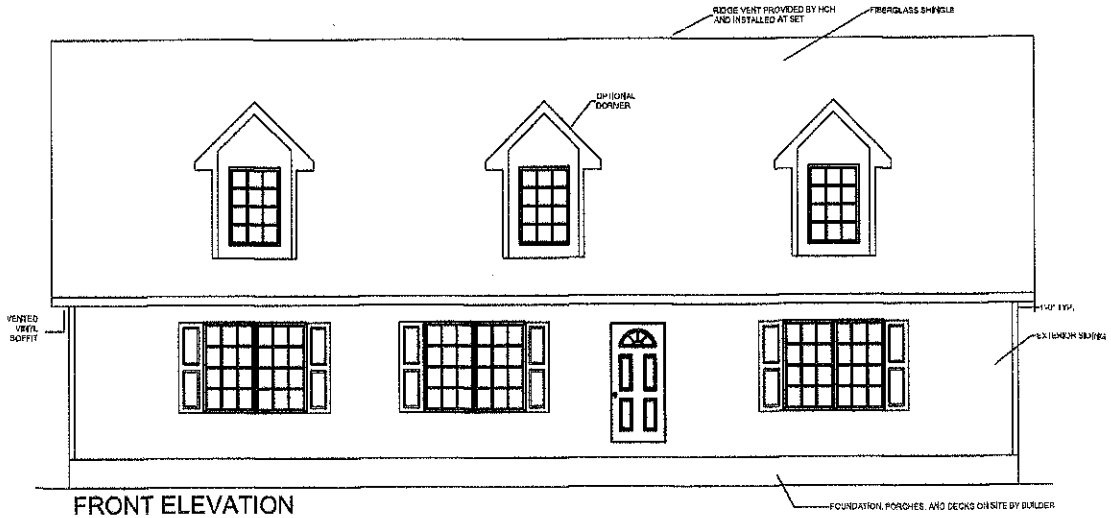


FRONT ELEVATION

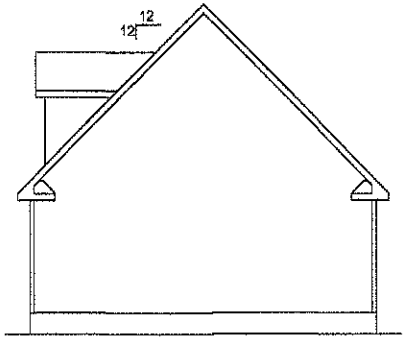


RIGHT ELEVATION

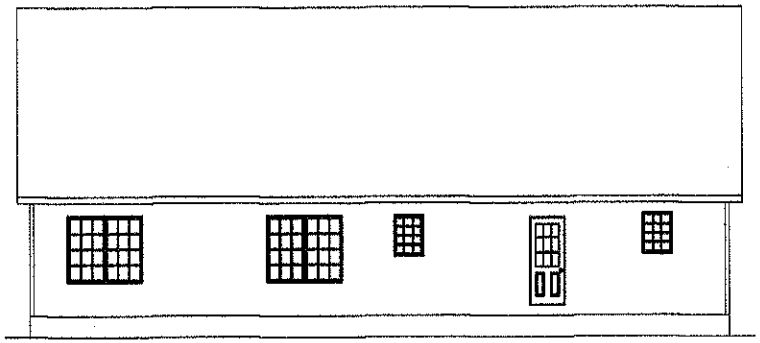

REAR ELEVATION

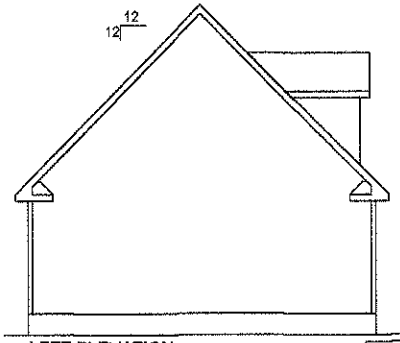

LEFT ELEVATION

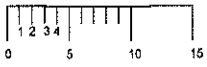

3RD PARTY SEAL

NOTES:
1. MATERIALS FOR GABLE ENDS AND OTHER MODULE UNIONS IS SHIPPED LOOSE WITH THE UNITS, IT IS THE RESPOSIBILITY OF THE BUILDER TO INSTALL THESE COMPONENTS PER MANUFACTURERS INSTRUCTIONS THESE COMPONENTS INCLUDE BUT ARE NOT LIMITED TO SIDING, FASCIA, SOFFIT.
1. MATERIALS TO COMPLETE THE ROOF ASSEMBLY IS PROVIDED BY HCH AND SHIPPED LOOSE WITH THE UNIT(S), IT IS THE RESPONSIBILITY OF THE BUILDER TO INSTALL THESE COMPONENTS USING THE FASTENING DETAILS PROVIDED BY HCH. THESE ITEMS INCLUDE BUT ARE NOT LIMITED TO DORMERS, GABLE END WALLS, KNEE WALLS, SHINGLES (FASTENED PER MII).

REVISIONS		
DATE	REVISION	BY


HandCrafted Homes

101 Eastern Minerals Road, Henderson, N.C. 27537
Phone: 252-436-0001 Fax: 252-430-6682

MODEL:	BUILDER:	FILENAME:	SERIAL NUMBER:	PAGE:
Jamestown	BLDR	Jamestown-07		Ext. Elevation Sheet 1
DRAWN BY:	DATE:	SCALE:		
DRWN	11/25/2009			

05.1

Y:\Models\ADT 07\Jamestown-07.dwg, Elevation, 3/22/2010 9:29:28 AM

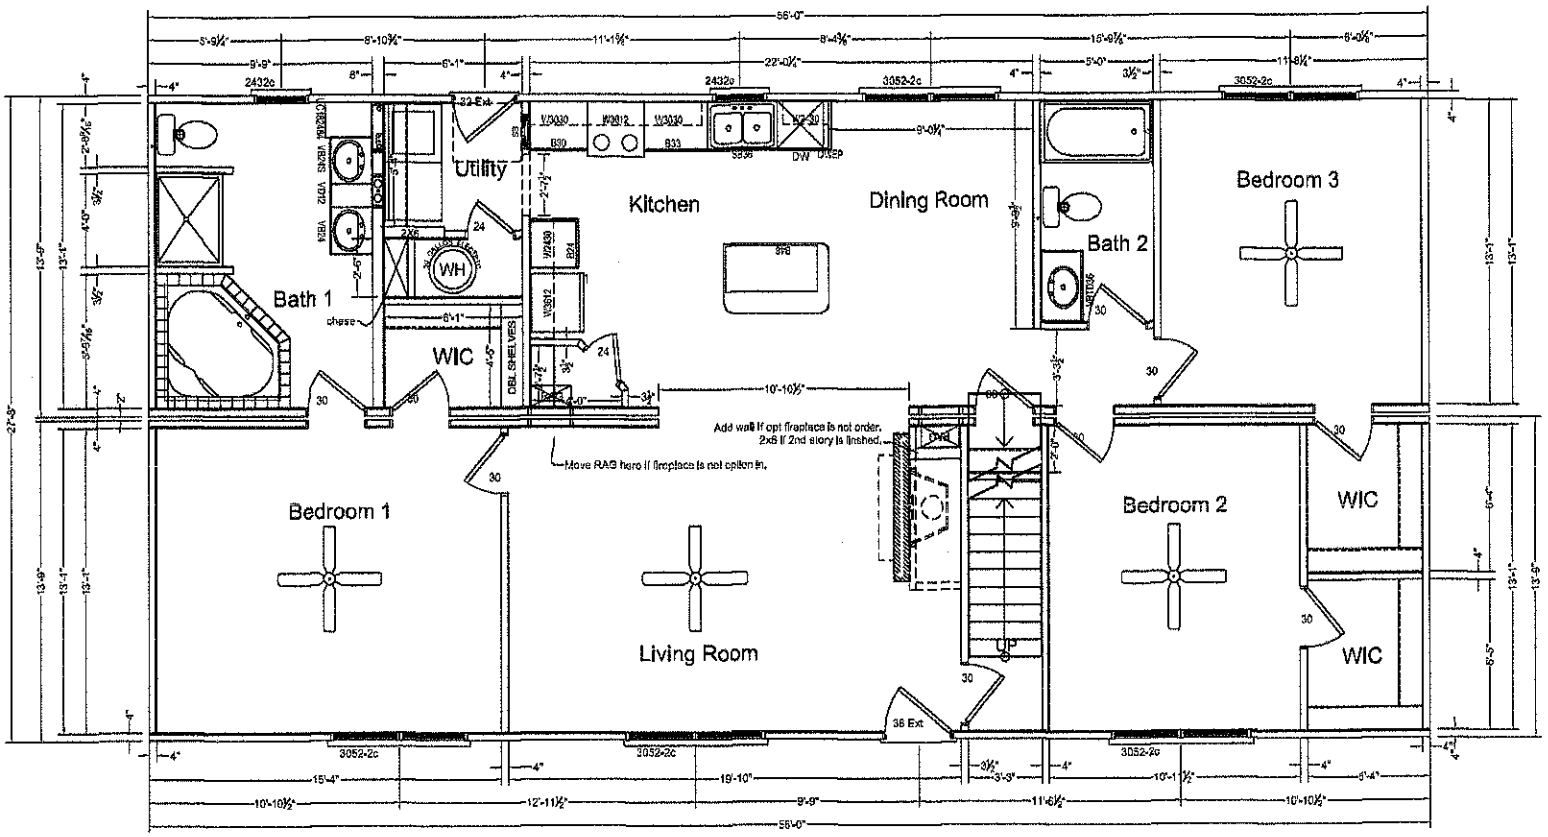

NOTES:
1. IT IS THE BUILDERS RESPONSIBLITY TO CONFIRM WITH THE SALES REPRESENTATIVE THAT ALL INFORMATION SHOWN ON THE PLANS HAS BEEN INCULDED ON THE SALES ORDER. "THE SALES ORDER IS THE FINAL CONTRACT."
2. PHONE,TV,RECESSED LIGHTS AND ANYOTHER SPECIFIC ITEM ON THE SALES ORDER MUST BE LOCATED ON A SIGNED FLOORPLAN. ITEMS NOT LOCATED IN THIS MANNER WILL BE PLACED UNDER THE DISCRETION OF ENGINEERING.
3. MATERIALS TO FINISH THE MARRIAGE WALL WILL BE SHIPPED LOOSE INSIDE THE UNIT(S). THE INSTALLATION WILL BE THE RESPONSIBILTY OF THE BUILDER. THESE ITEMS INCLUDE, BUT ARE NOT LIMITED TO DOORS, JAMBS, CASINGS, TRIM, SHEETROCK.

3RD PARTY SEAL

REVISIONS		
DATE	REVISION	BY

HandCrafted Homes

101 Eastern Minerals Road, Henderson, N.C. 27537
Phone: 252-436-0001 Fax: 252-430-6682

MODEL:	BUILDER:	FILENAME:	SERIAL NUMBER:	PAGE:
Jamestown	BLDR	Jamestown-07		Floorplan 1 Sheet 1
DRAWN BY: DRWN	DATE: 11/25/2009	SCALE:		03.1

Y:\Models\ADT 07\Jamestown-07.dwg, 1st Story, 3/22/2010 9:25:02 AM