
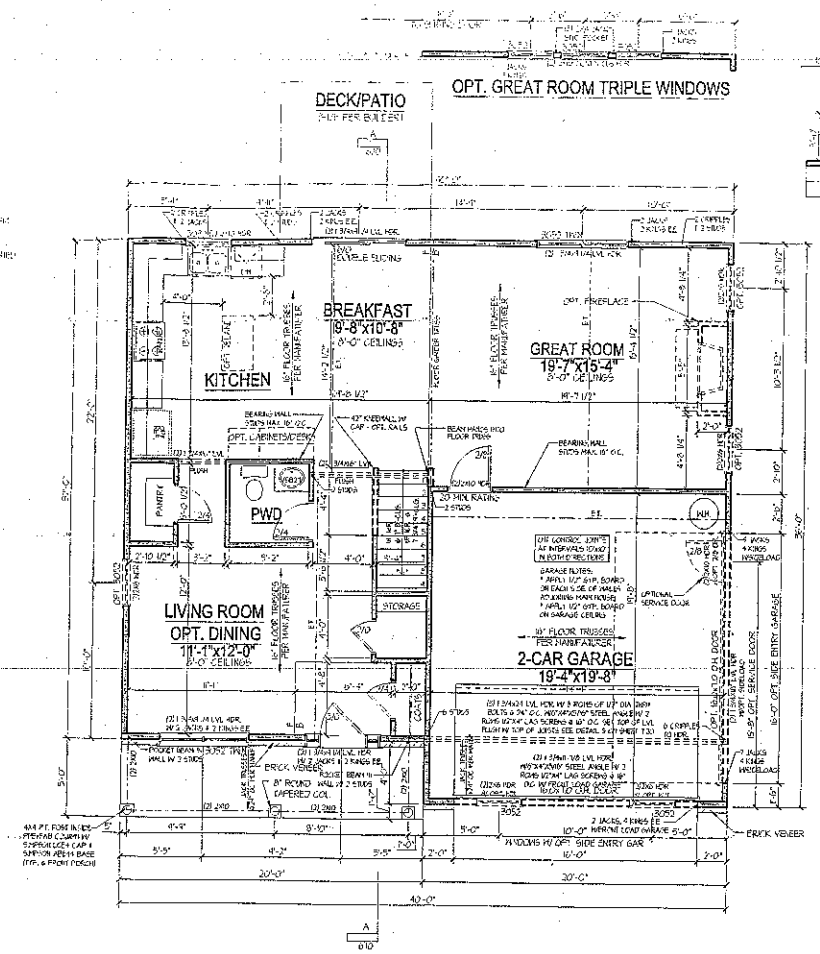


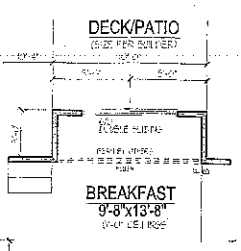

NOTE: ALL FLOOR SYSTEM AND ROOF SYSTEM LAYOUTS, DETAILS, I-JOISTS, BEAMS, HEADERS, GIRDERS, & BEARING - INCLUDING GARAGE DOOR HEADERS - ARE TO BE DESIGNED AND ENGINEERED BY THE MANUFACTURER

NOTE: PROVIDE INSULATION TO MEET IRC REQUIREMENTS FOR CLIMATE ZONE "3" AS LISTED IN TABLE N1101.1 (401.1) OF THE NORTH CAROLINA RESIDENTIAL CODE
CEILING = R-30
WALLS = R-13
FLOORS = R-19

E.F. = EXTRA FOOD
- MAY BE RESTRICTED BY 2X4 LADDER FLOORS @ 16" O.C. BETWEEN TYPICAL TRUSS UNDER PARTITION WALLS ABOVE.

BUILDERS PLAN SOURCE
Po Box 836
King, North Carolina 27021
Phone: 336.985.0463

BUILDER
PLANSINC.com
Stock Plans

OWNER

PLAN NAME
MV40-2241
Elevation F

ISSUE DATE	REVISION DATE
09/04/07	7/15/10
	7/21/10
	4/15/11

DRAWN BY: DKR
CHECKED BY: BJE
STANDARD SCALE: 1/4"=1'-0" 22x34: 1/2"=1'-0"


SHEET NUMBER
3.10


LYSIS


OTHER AREAS	
SPECIFIED AREA	SQUARE FOOTAGE
GARAGE	400
REAR PATIO	120
COVERED PORCH	100
ATTIC STORAGE: (APPROX.)	N/A
SECOND STORY FOYER	N/A
LIBRARY/VAULT GREAT RM	N/A

Acknowledgement Of
Plans Submittal ONLY!
Date 10-26-11
Date 10-26-11

FIRST FLOOR PLAN

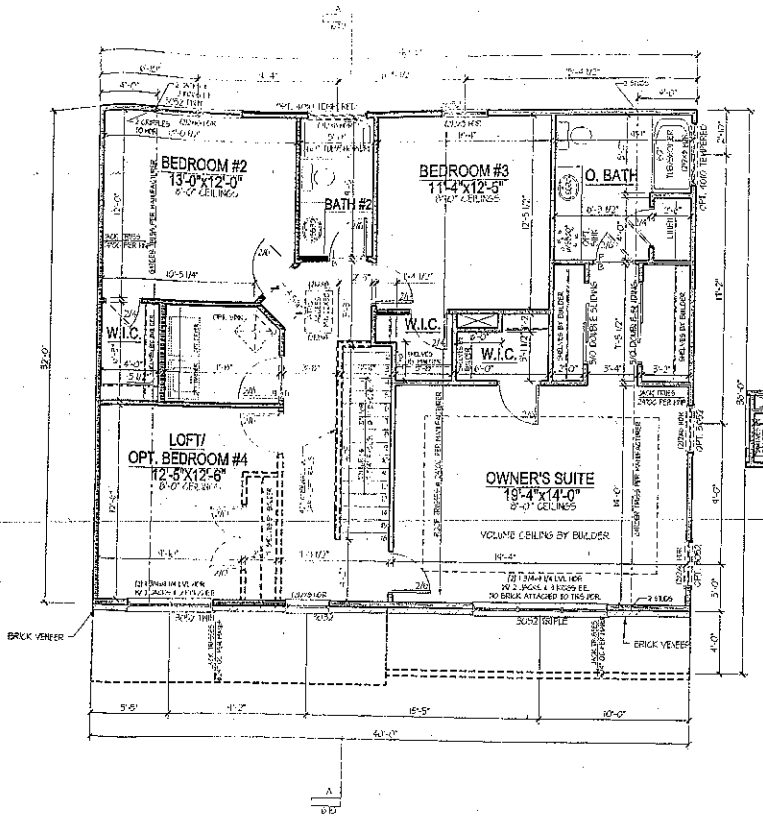

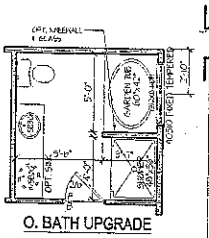

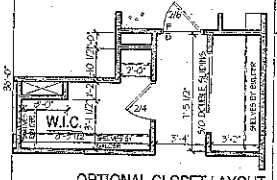

BUILDERS PLAN SOURCE
PO Box 816
King, North Carolina 27021
Phone: 336.985.8363

BUILDER
PLANSINC.com
Stock Plans

OWNER

PLAN NAME
MV40-2241
Elevation F

ISSUE DATE
09/04/07

REVISION DATE
7/15/10
7/21/10
4/15/11

DRAWN BY
DWR

CHECKED BY
BJE

STANDARD SCALE
Text: 1/8"=1'-0"
22x34: 1/4"=1'-0"

SHEET NUMBER
4.10

SECOND FLOOR PLAN

LYSIS

OTHER AREAS	
SPECIFIED AREA	SQUARE FOOTAGE
GARAGE	420
REAR PATIO	120
COVERED PORCH	N/A
ATTIC STORAGE- (APPROX.)	N/A
SECOND STORY FOYER	N/A
STOR/NAUT. GREAT RM	N/A

Acknowledgement Of
Plans Submittal ONLY

Date 10-26-11

Date 10-26-11