
Acknowledgement Of
Plans Submittal ONLY!
_____ Date 9/22/08
_____ Date 09-05-08

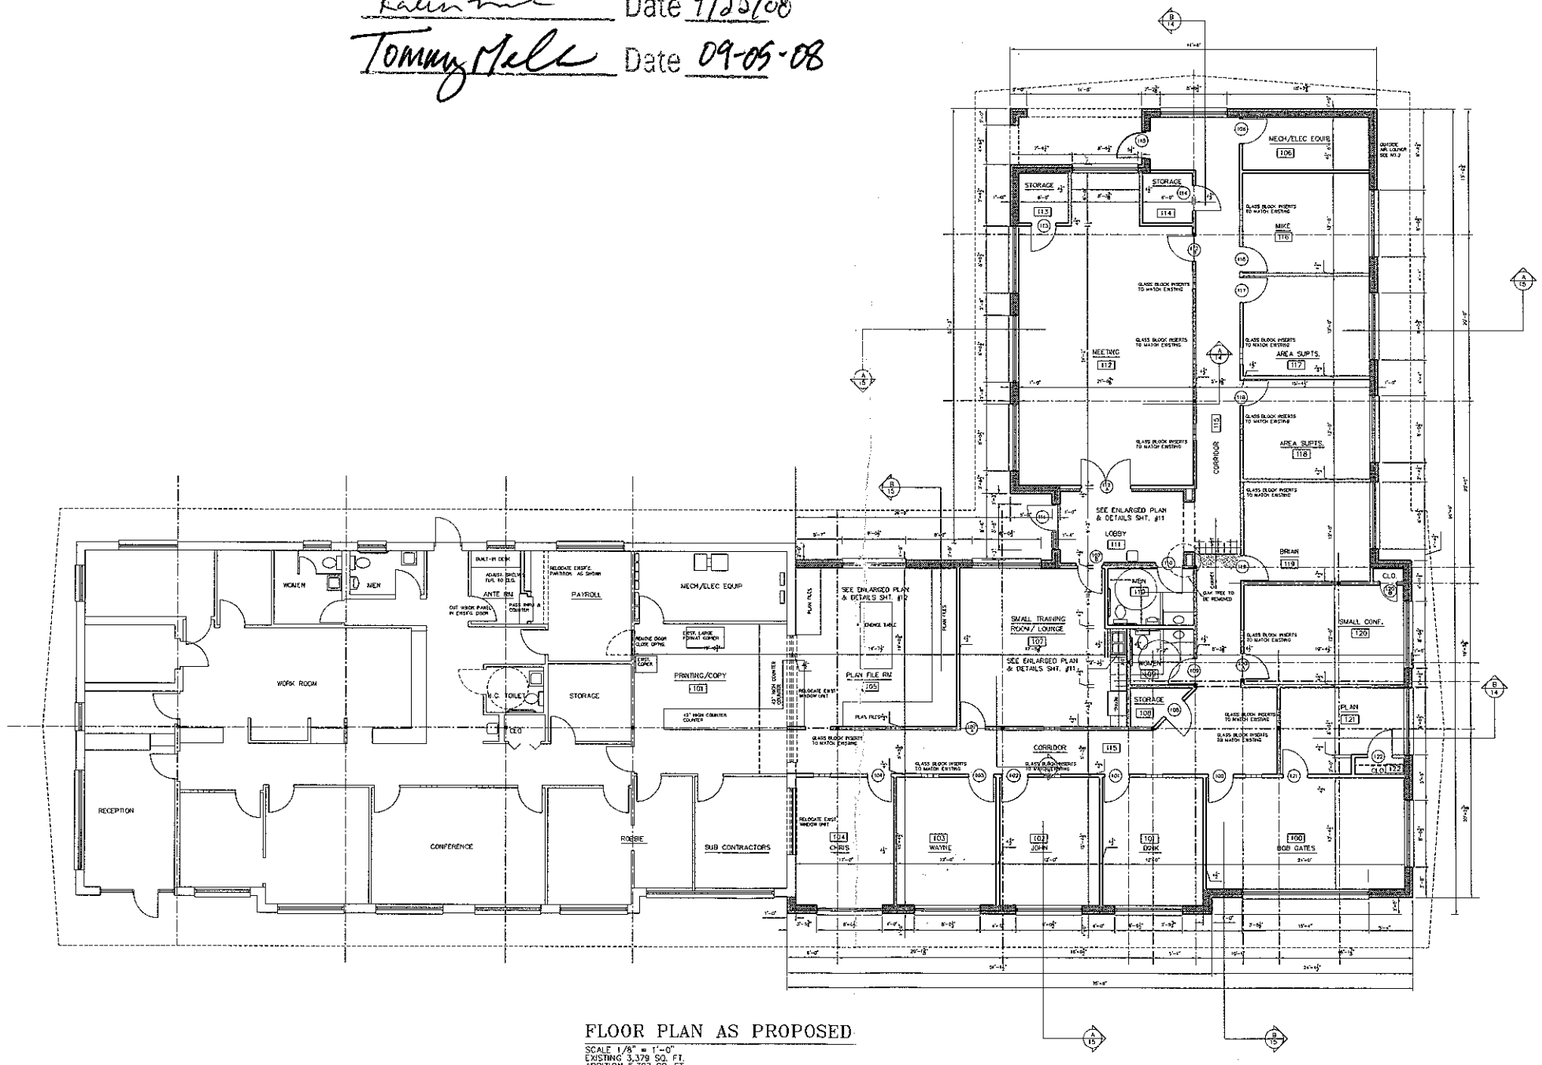

FLOOR PLAN AS PROPOSED
SCALE 1/8" = 1'-0"
EXISTING 3,379 SQ. FT.
ADDITION 5,397 SQ. FT.
TOTAL 9,165 SQ. FT.

ROBERT L. RASH
ARCHITECT ENGINEER
1445 MEADOWOOD LANE
CHARLOTTE, N. C. 28211
TEL. 704/719-1510
RLRashArchitect@aol.com

CONNER COMPANY

PROJECT:
BUILDING ADDITION & RENOVATION
GATES CONSTRUCTION CO., INC.
MOORESVILLE, NORTH CAROLINA

ISSUED/REVISED
ISSUED 08/11/08

SHEET TITLE:

DATE	08-04-07
DRAWN	RLR
PROJECT	0484
REVISION	
SHEET NO.	

This drawing is the property of Robert L. Rash Architect; written consent is required prior to reproduction.