IREDELL COUNTY HEALTH DEPARTMENT


ENVIRONMENTAL HEALTH DIVISION

PAGE 2: *SITE PLAN WORKSHEET*

SEE THE "SAMPLE SITE PLAN" BELOW. *INCOMPLETE SITE PLANS WILL BE RETURNED TO YOU FOR COMPLETION AND MAY RESULT IN A DELAY IN THE ISSUANCE OF YOUR SEPTIC SYSTEM PERMIT!!!*

Place an (X) beside each item as you complete the site plan:

- **( ) Property Line measurements are clearly identified**
- **( ) All proposed structures are indicated**
- **( ) Front and side setbacks from property line**
- **( ) Preferred driveway location and well location**
- **( ) Area you prefer your septic system to be placed**
- **( ) North arrow, or other sufficient indicator of direction**

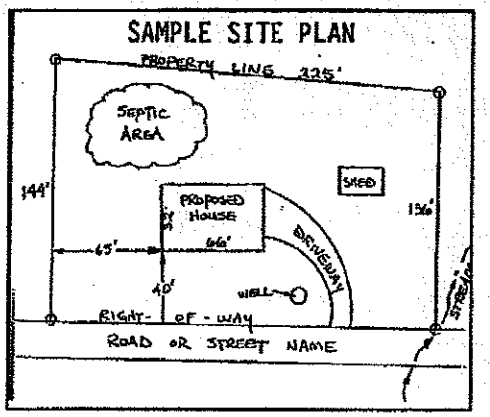


Circle N/A on the following if appropriate:

Location of septic systems and wells within 100' of your property	**N/A**
Location of easements and rights of ways on your property	**N/A**
Location of any designated wetlands on the property	**N/A**

USE THIS SPACE TO DRAW YOUR SITE PLAN

Show: proposed house or business footprint, wells, water lines, patios, pools and decks, and any other item that will occupy space on the site

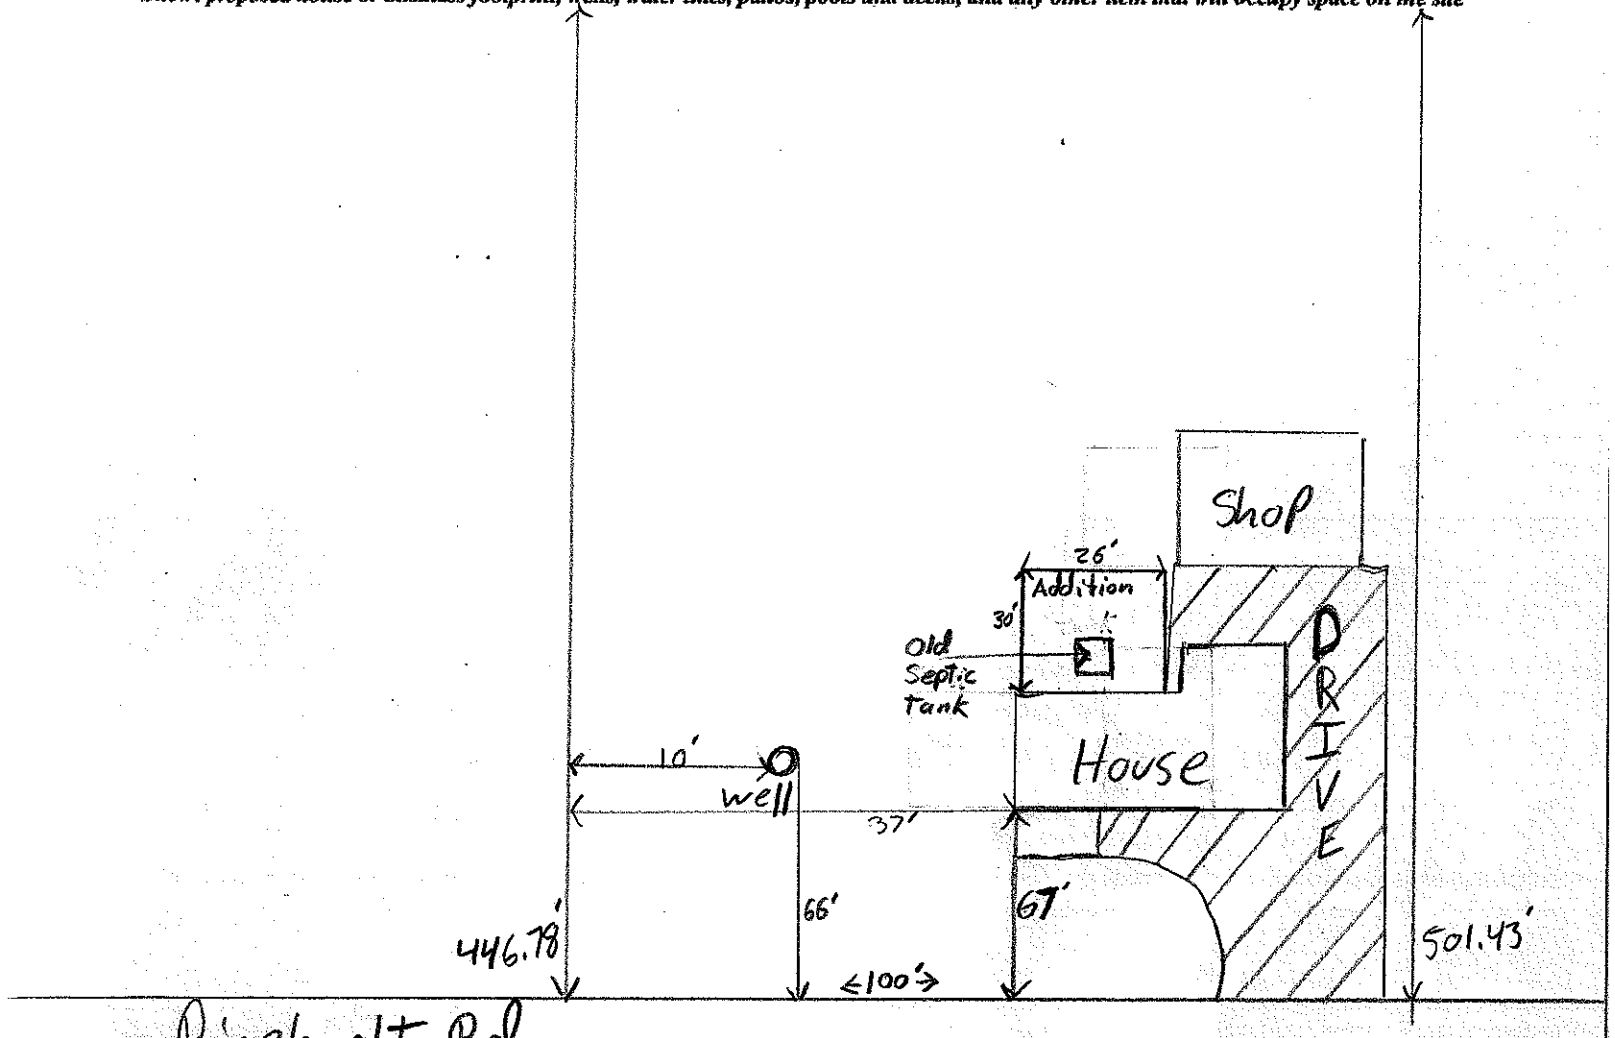


Signature: _____

Property owner or owner's legal representative signature (SIGNATURE REQUIRED)


_____

DATE

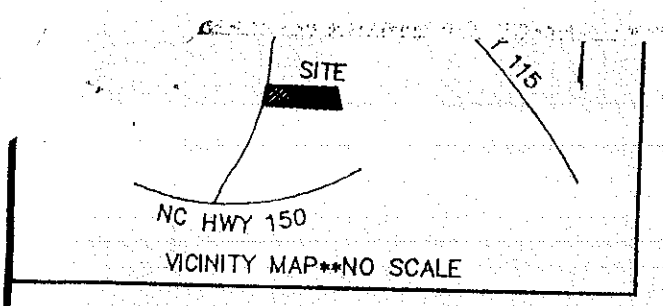


VICINITY MAP**NO SCALE

LINE	DIRECTION	DISTANCE
L1	S 07°16'58" W	25.53'
L2	S 51°00'42" E	15.25'
L3	S 15°07'25" W	18.37'
L4	S 74°26'50" E	22.80'
L5	S 13°04'21" E	7.00'
L6	S 27°11'12" E	47.95'

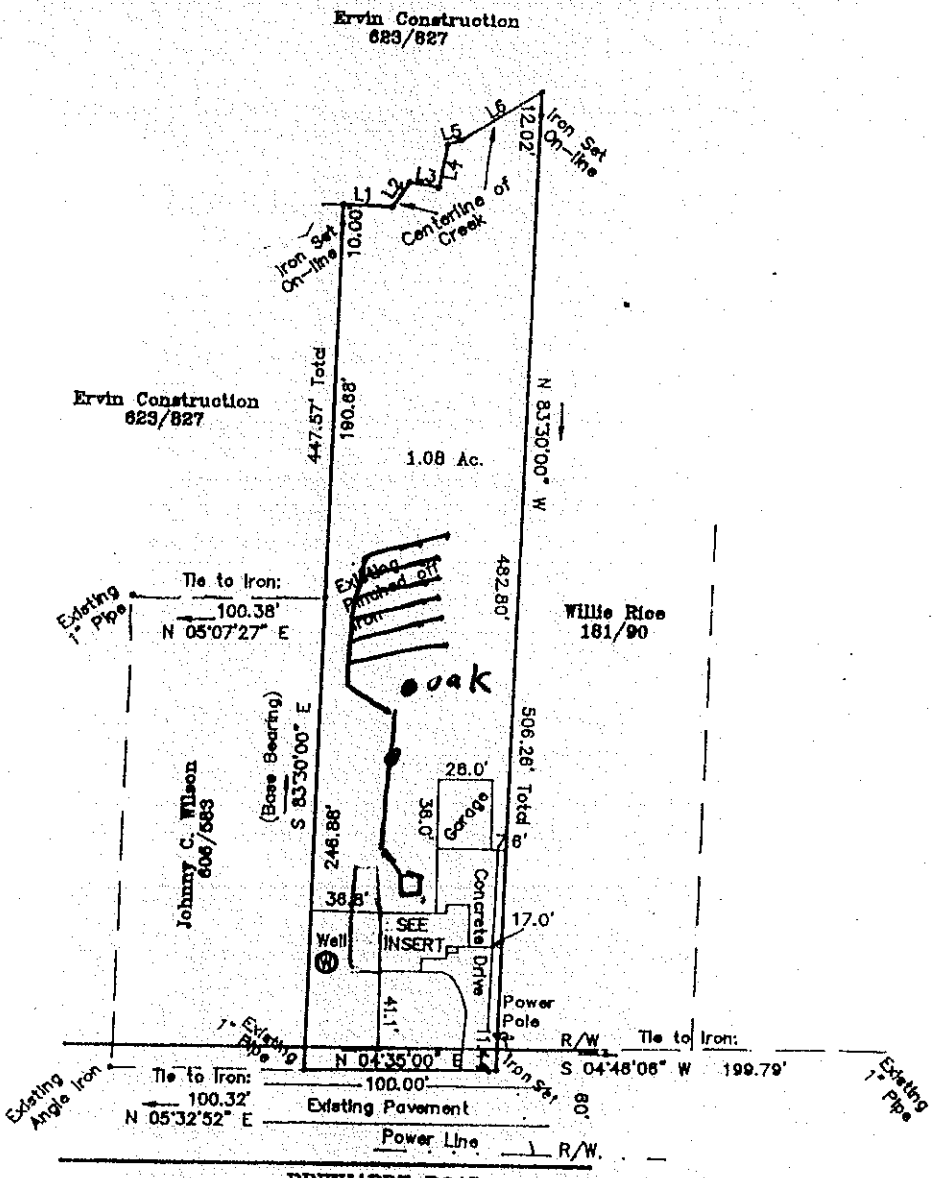

INSERT

1 Story Frame
Comp. Roof

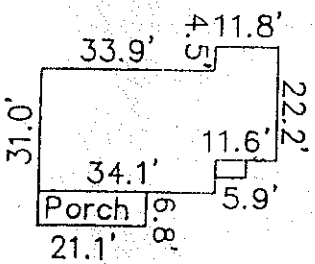

NOTES

1) This property may be subject to any easement and/or rights-of-way of record.
2) Acreage computed by the Coordinate Method.
3) Investors Title Insurance Company

PHYSICAL SURVEY

OF

161 N. RINEHARDT ROAD

AS SHOWN

SCALE 1"=100'

CODDLE CREEK TOWNSHIP, IREDELL COUNTY, NC

THE PROPERTY OF

KATHRYN A. SHUFELT

FILE: PHY/SHUP

TAX MAP NO: 1M-A96A